



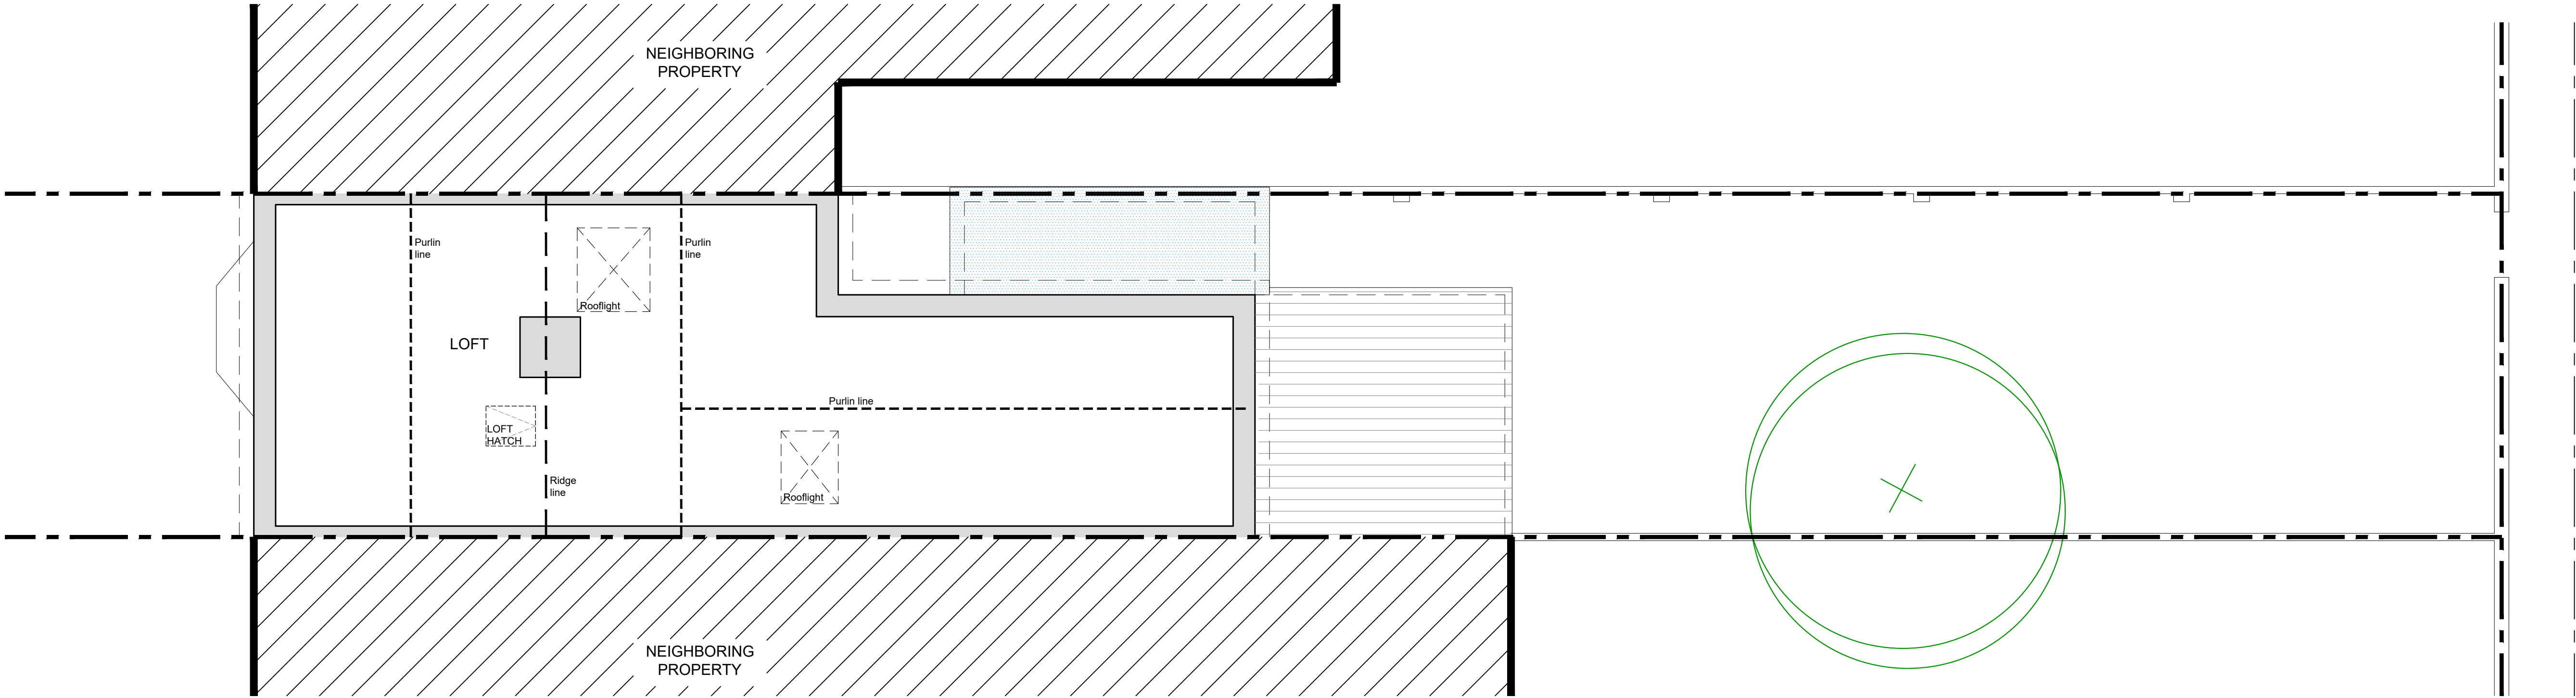


LOFT PLAN

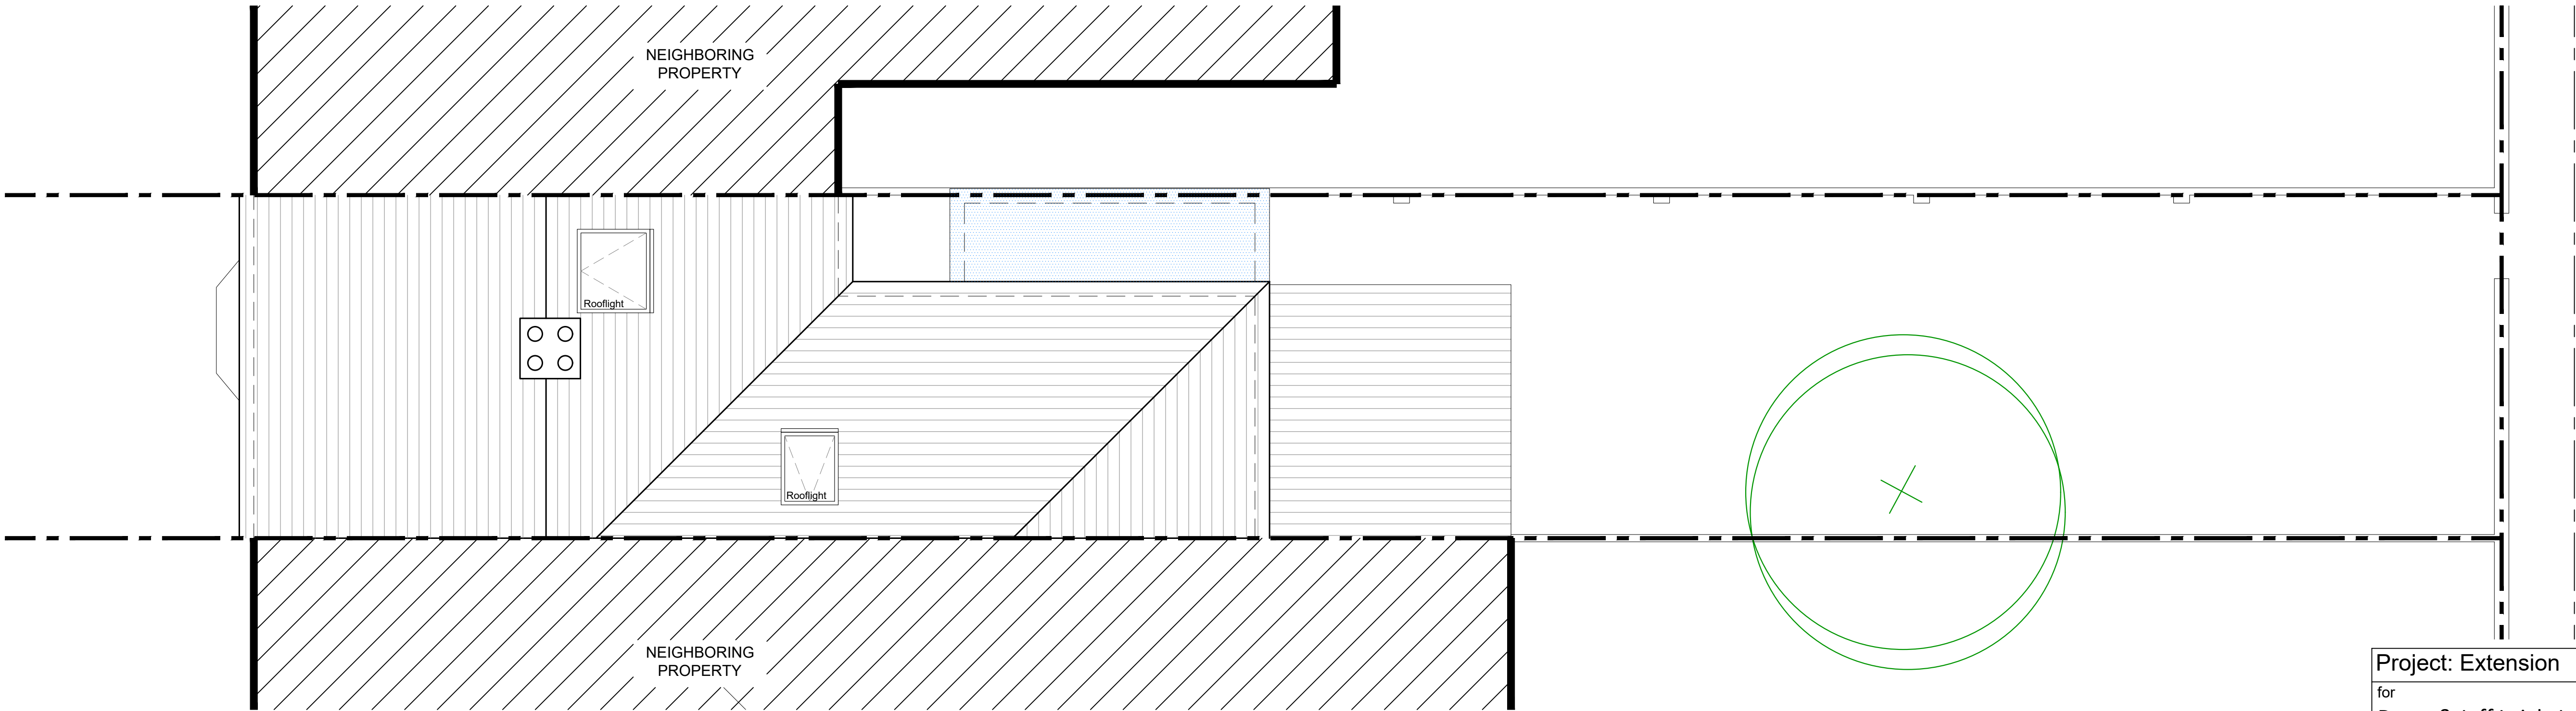

ROOF PLAN

Key - CDM 2015 Symbols

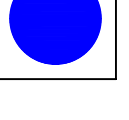-  Caution
-  Information
-  Prohibited
-  Residual Risk

Rev.	Description	Date
-	-	-
Revisions		

Project: Extension
for
Dawn & Jeff Leigh-Jones
at
89 North Street,
Emsworth,
Hampshire,
PO10 7PQ

Contact: [Michael Austin RIBA](#)
E-mail: project@austinglebbon.co.uk
Web: www.austinglebbon.co.uk
Phone: 01730 887559

Dwg Ref: 22111 [PL] 02 Rev: - Date: Aug 2023

