

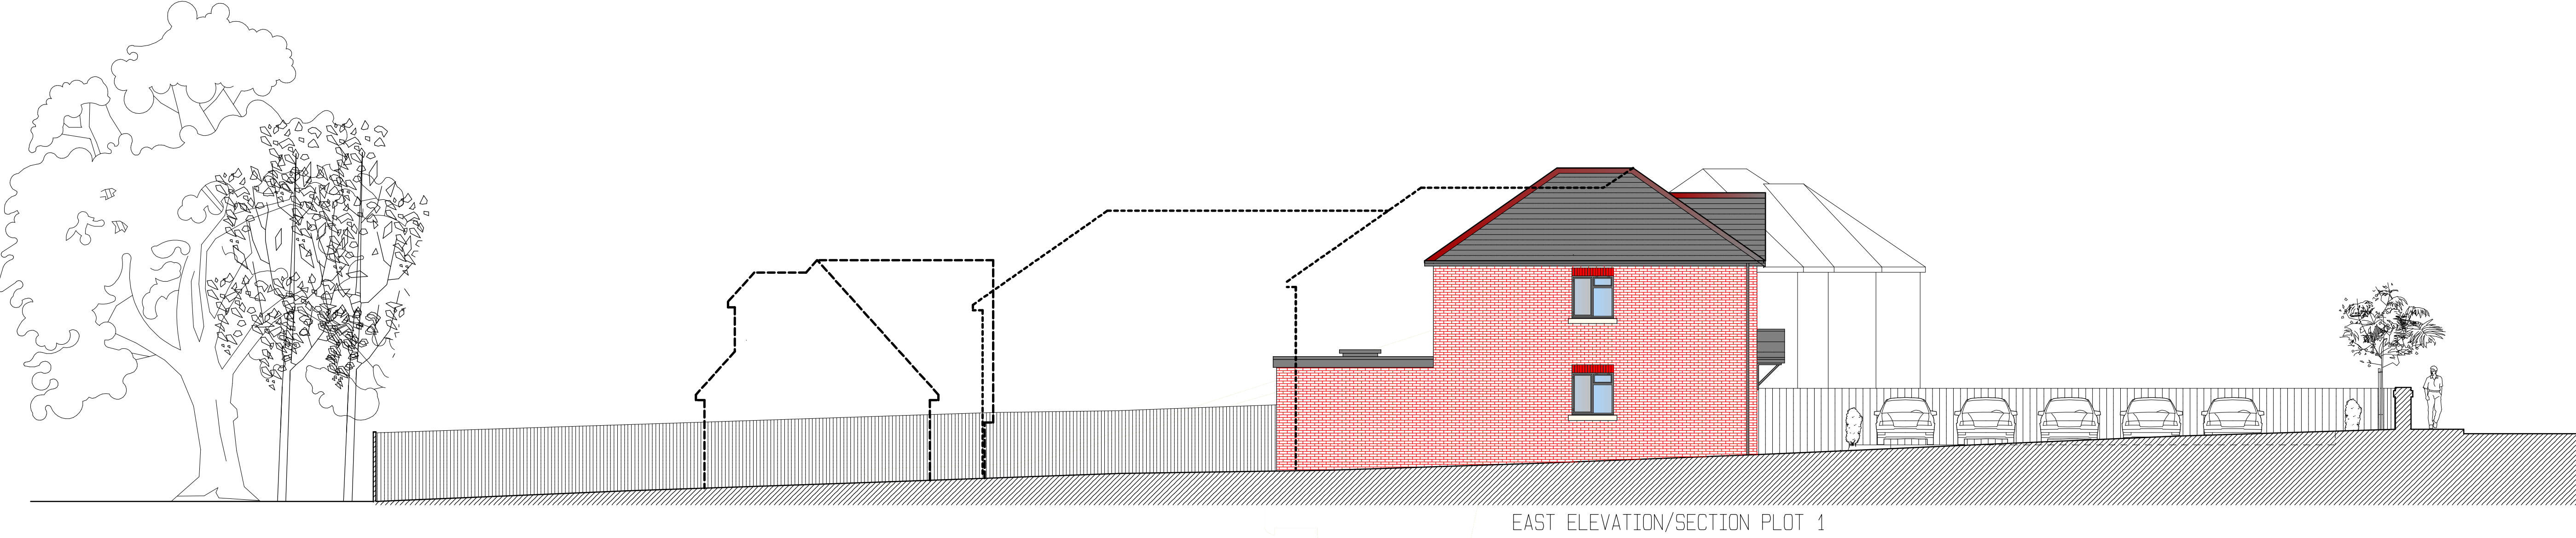


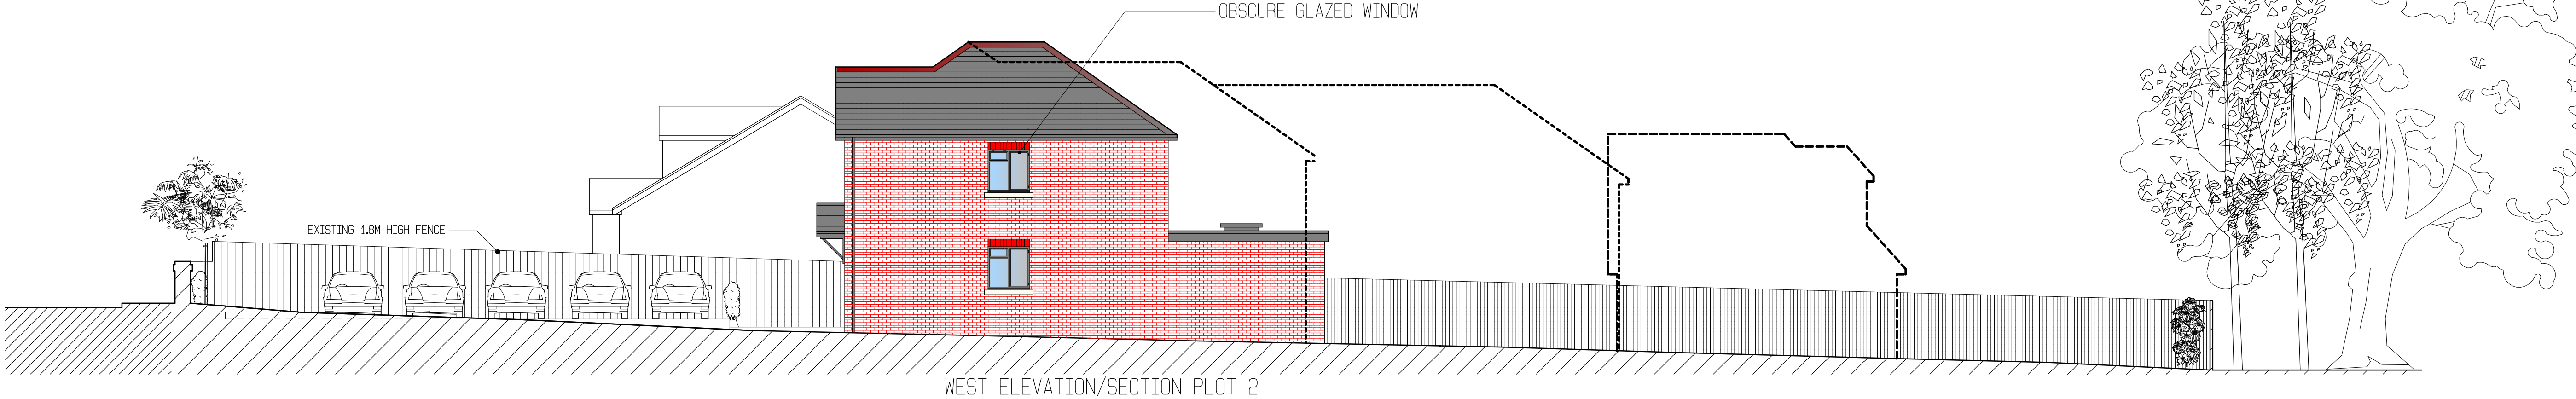


OUTLINE OF REFUSED APPLICATION APP/21/00024

OUTLINE OF REFUSED APPLICATION APP21/01041

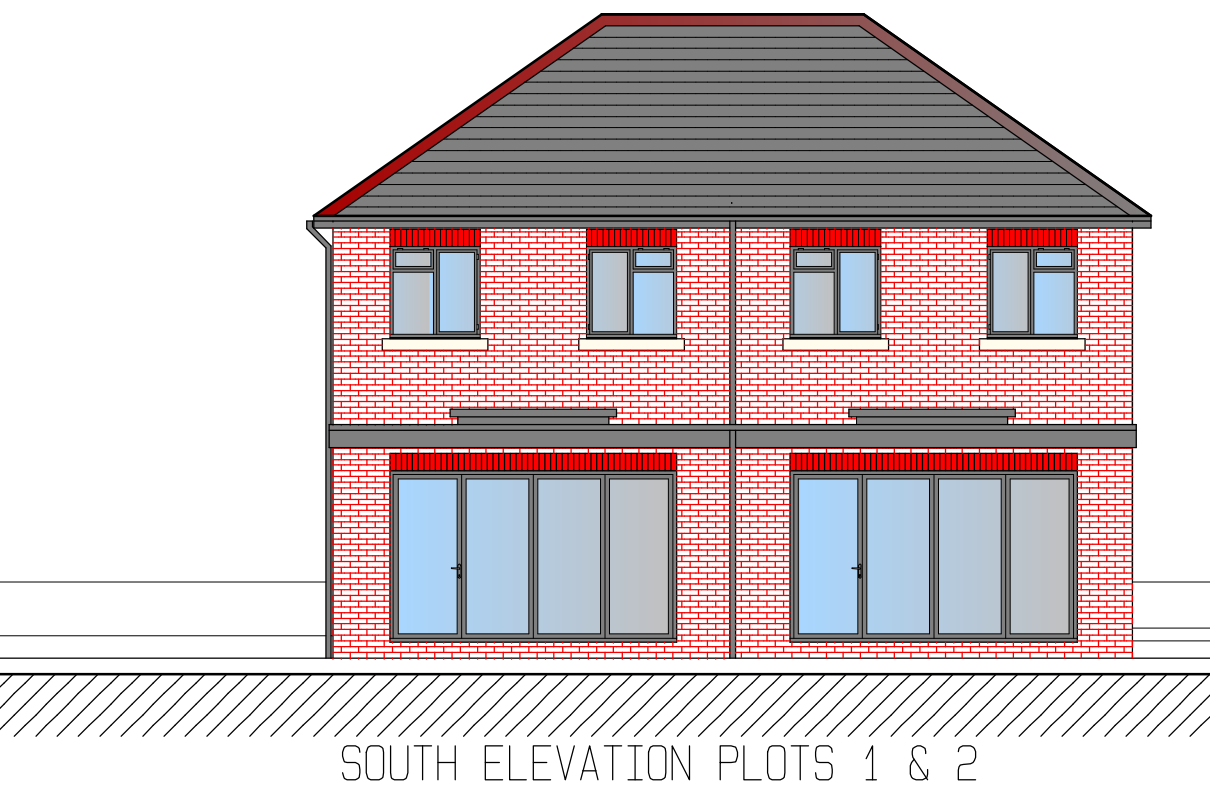

- ROOF TILE: Eternit
TYPE: Rivendale black slate
- TIMBER ANTHRACITE GREY WINDOWS
WITH BRICK HEADERS & STONE CILLS
- COMPOSITE CLADDING
- RED BRICK

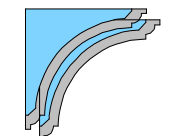

ACA ARCHITECTURAL DESIGN LTD
9 WOODSIDE AVENUE
EASTLEIGH
SO50 9ES
Tel: 07817616023 or Email: acaadesign@gmail.com


Client
D & K

Project Title
Land Between 26 & 32 Padnell Road,
Waterlooville, PO8 8DZ

Drawing Title
PROPOSED ELEVATIONS/SECTION

Scale
1:100 On A1 Paper

Drawn By
AC

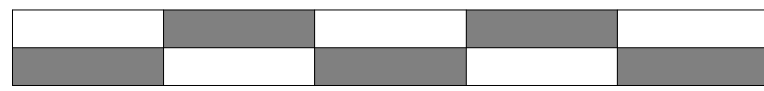

© This drawing is the copyright of ACA Design Limited. It may not be copied, altered or reproduced without their written authority. This drawing must not be scaled IF IN DOUBT ASK !!!

Drawing No.
2023/02

Rev.