


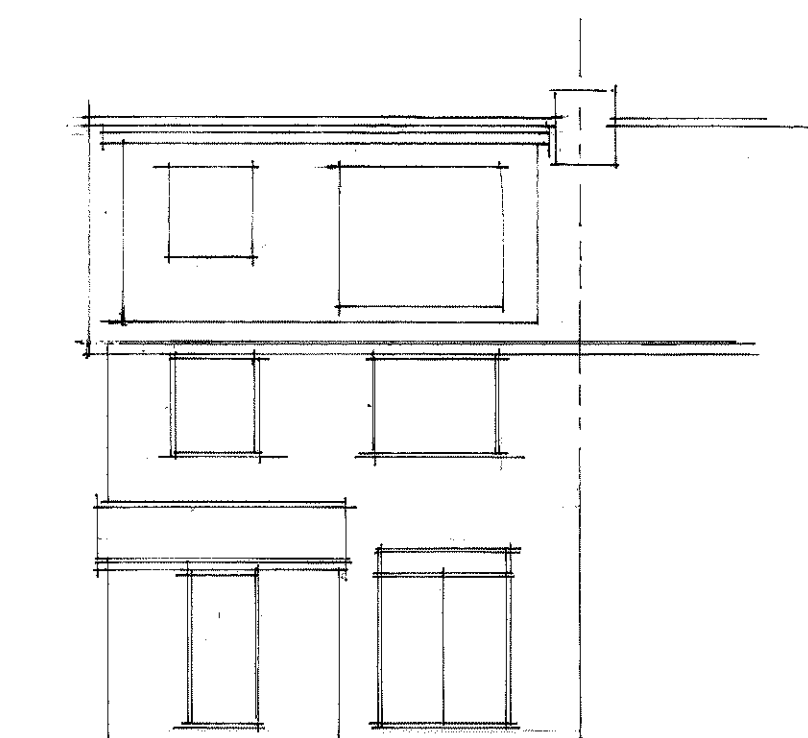
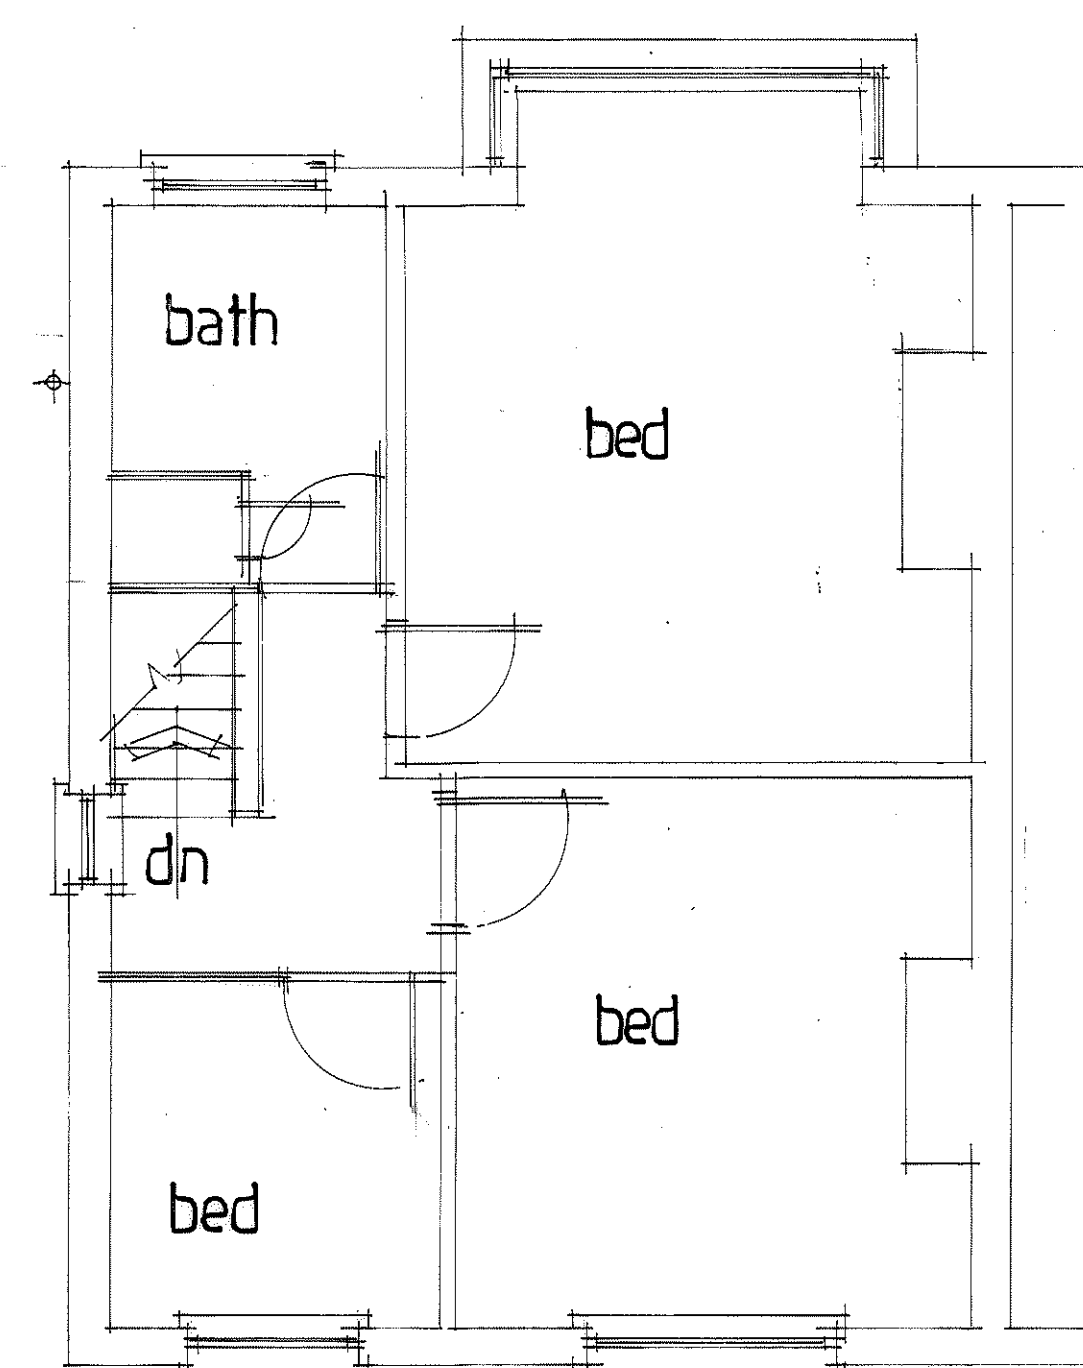
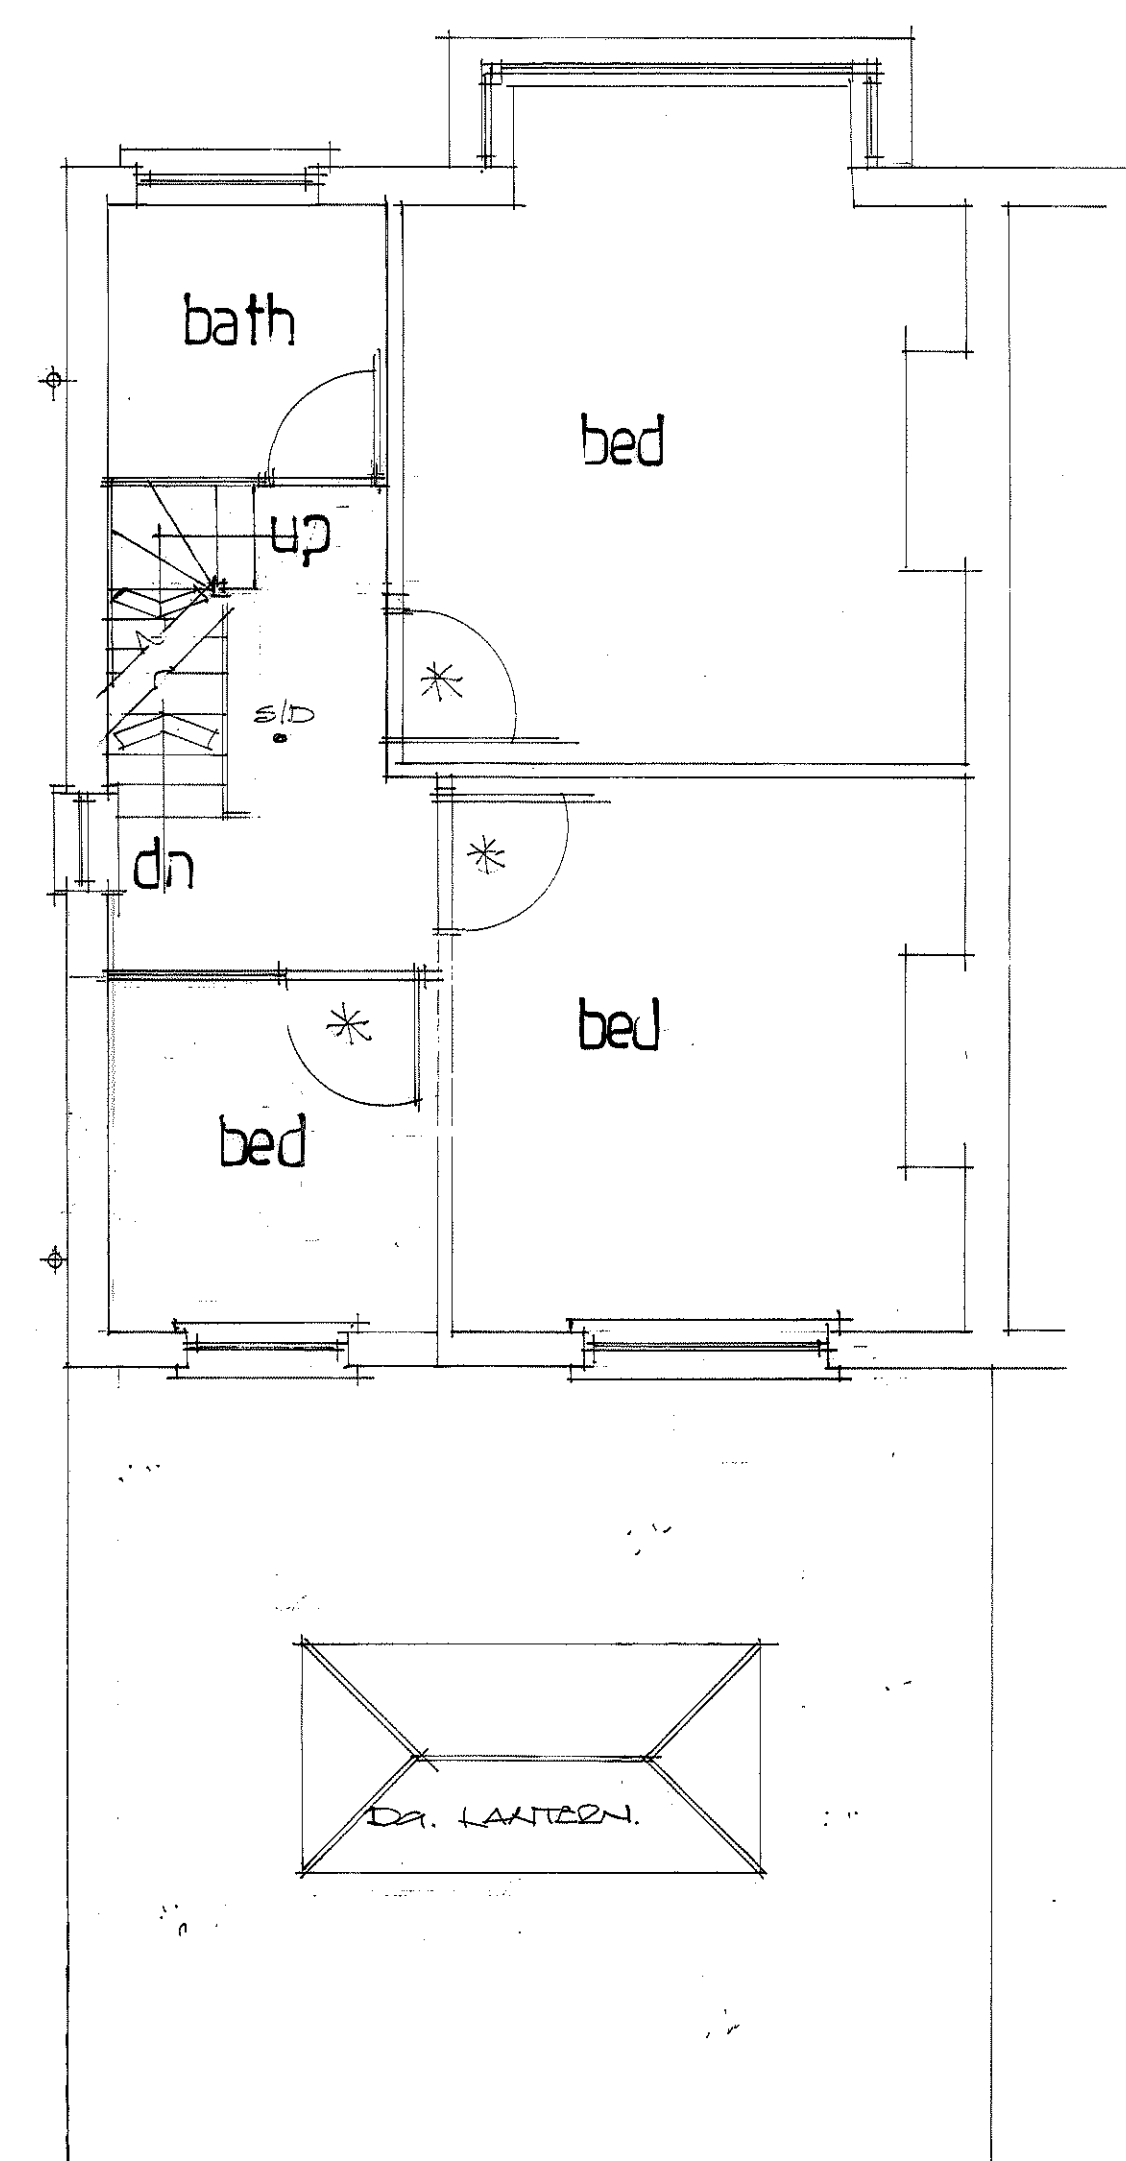


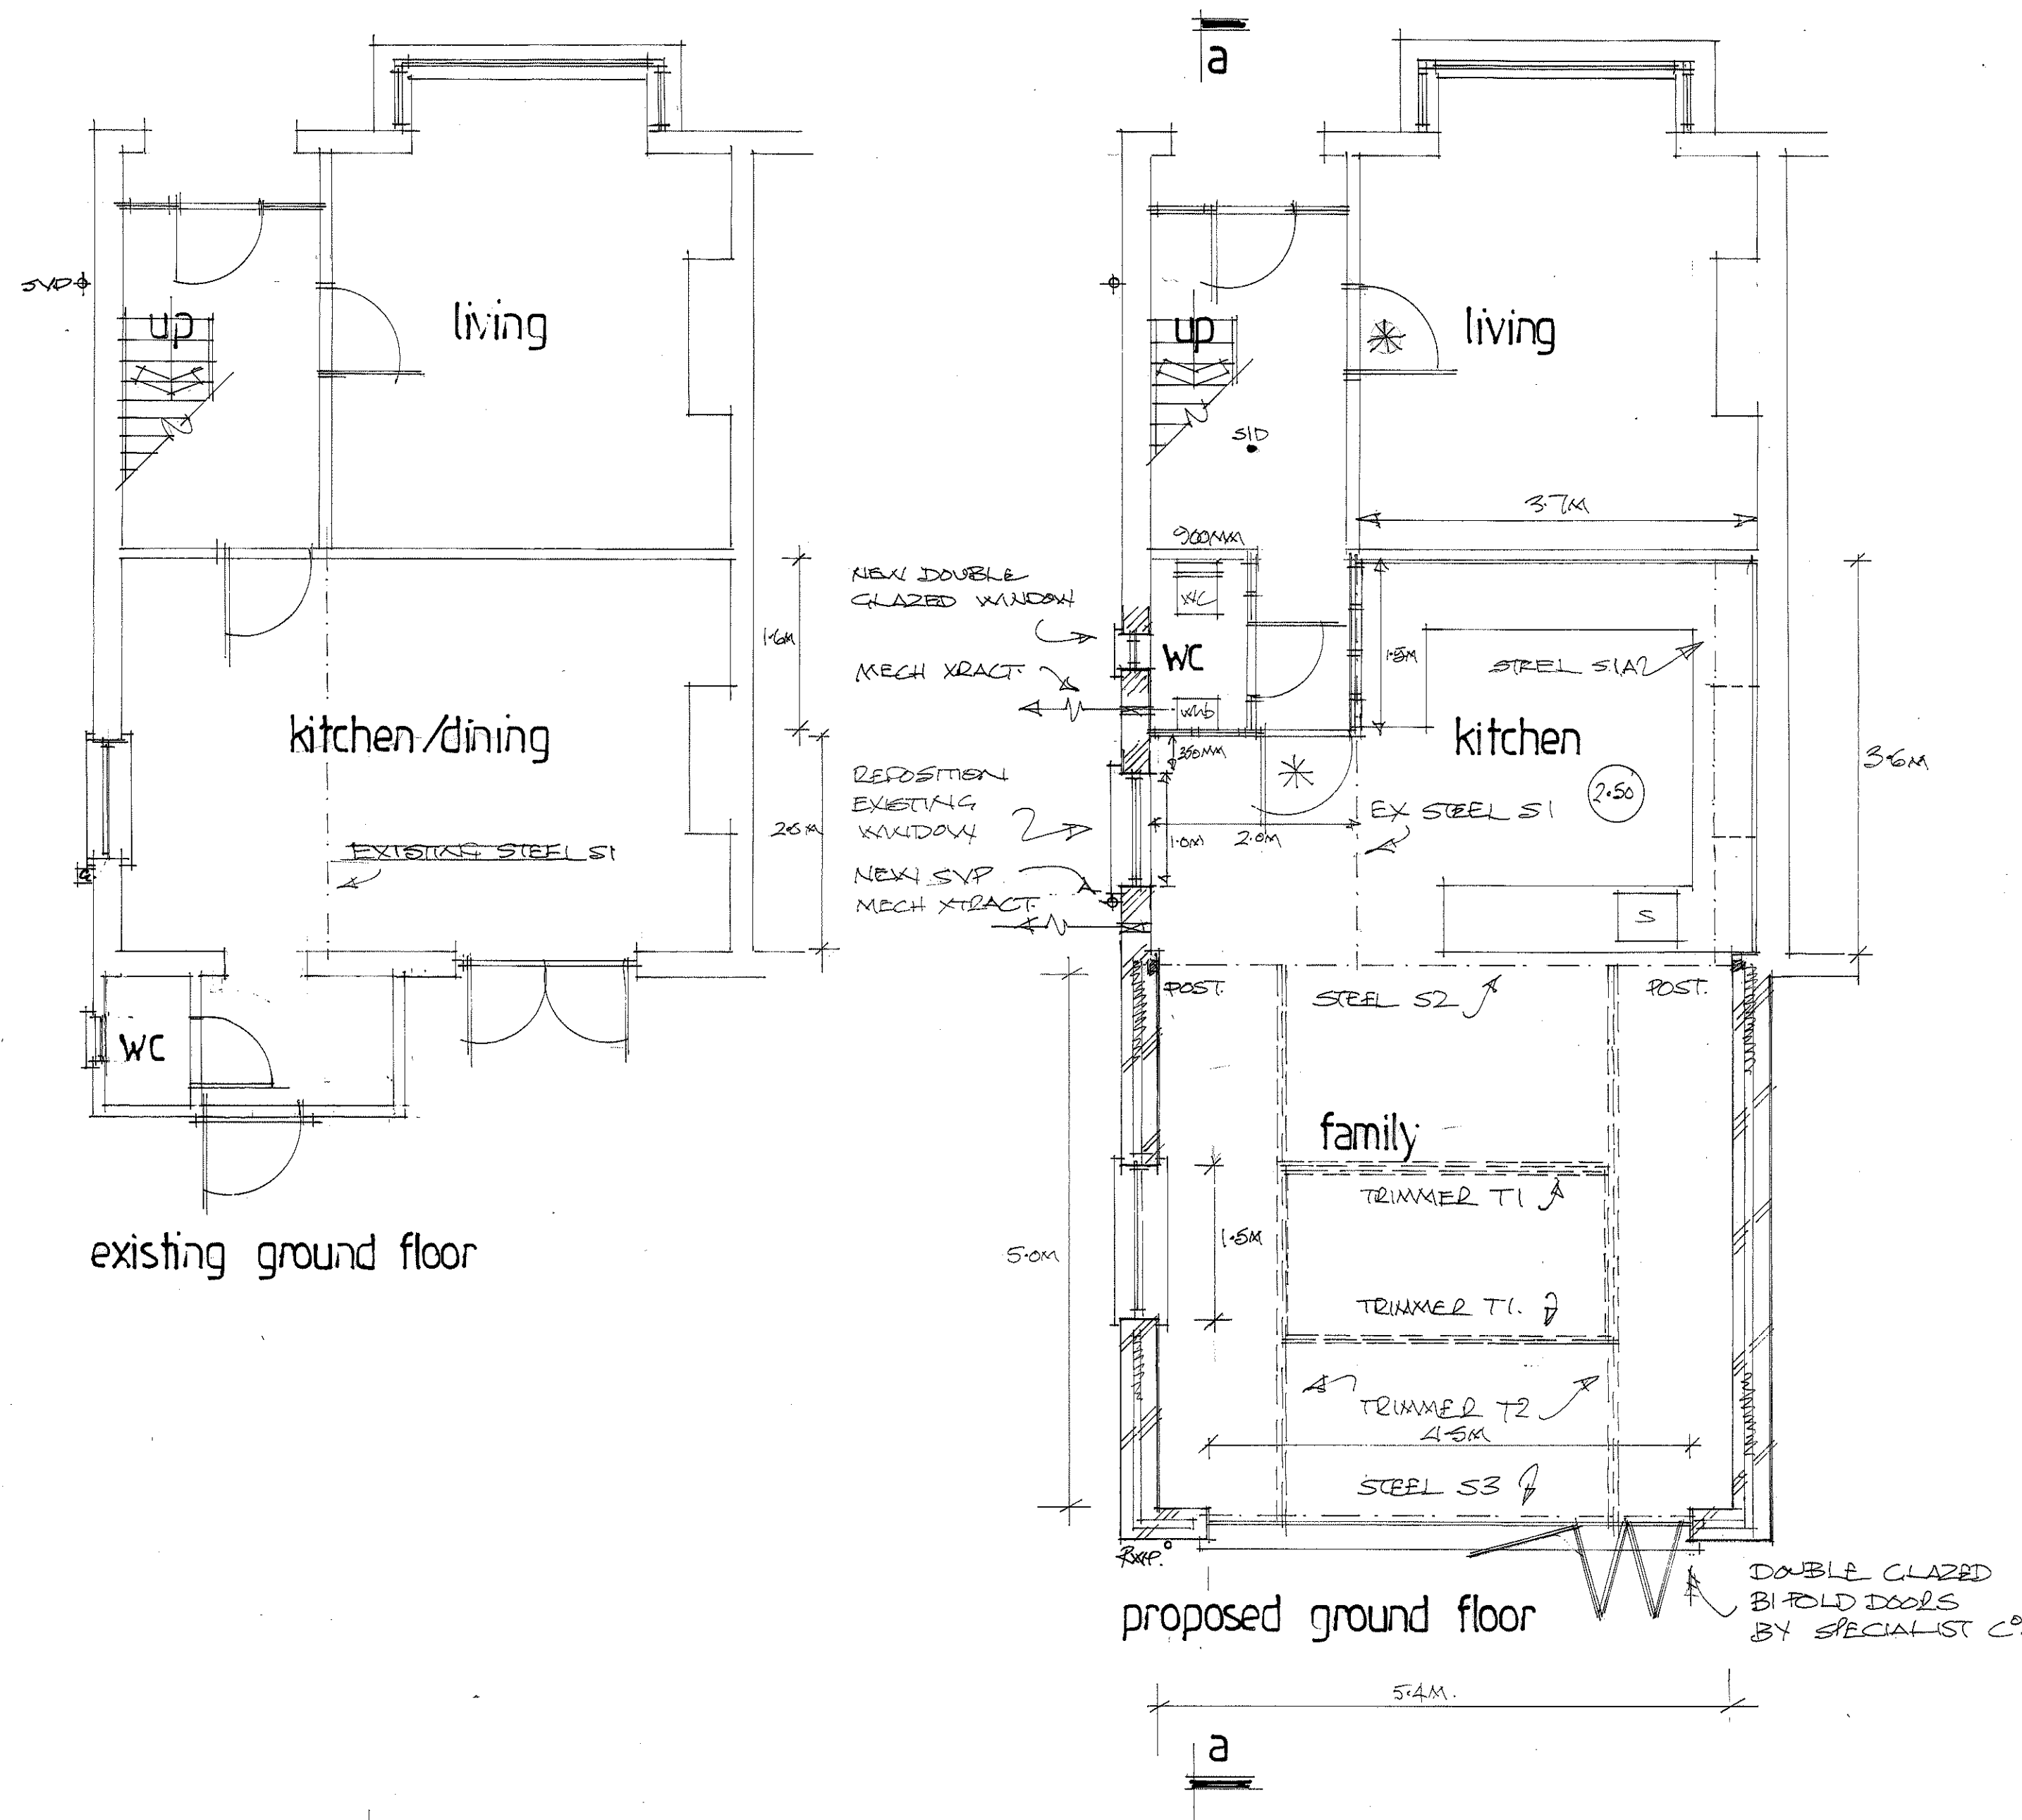


existing rear

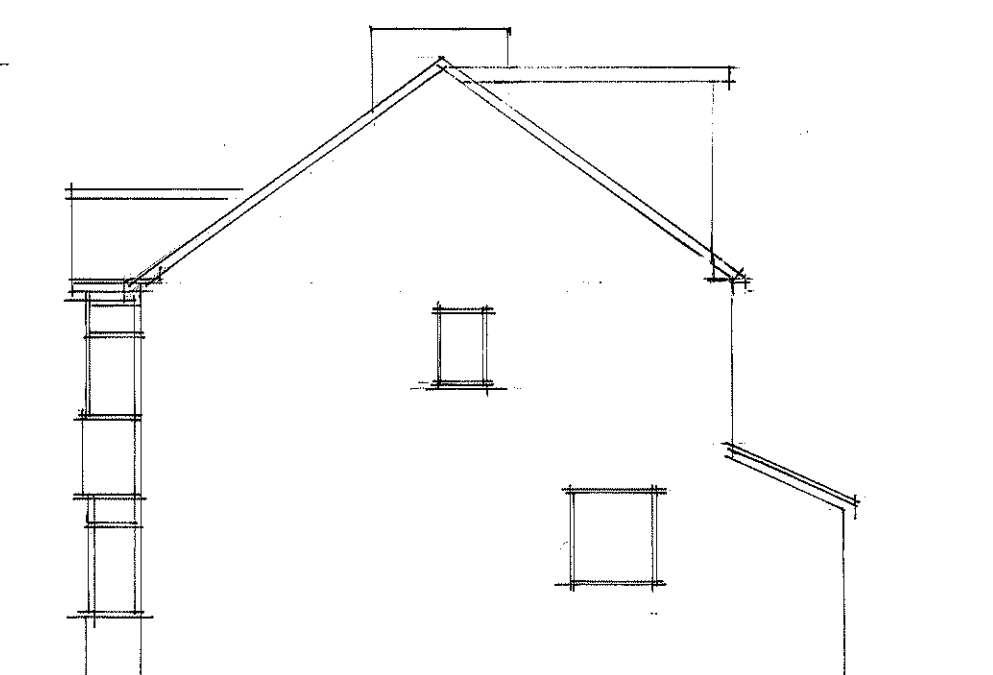


existing side

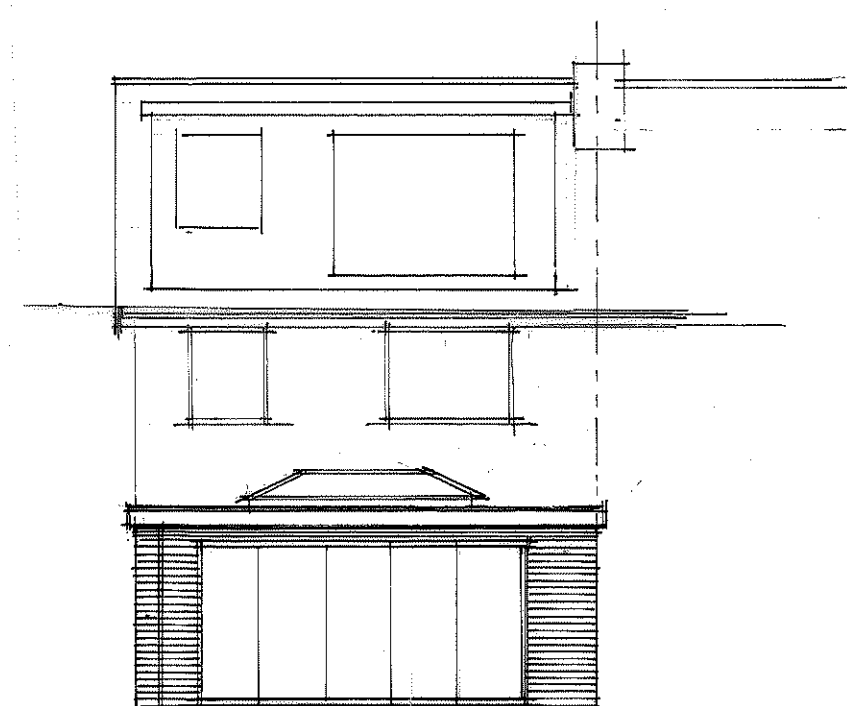

proposed rear

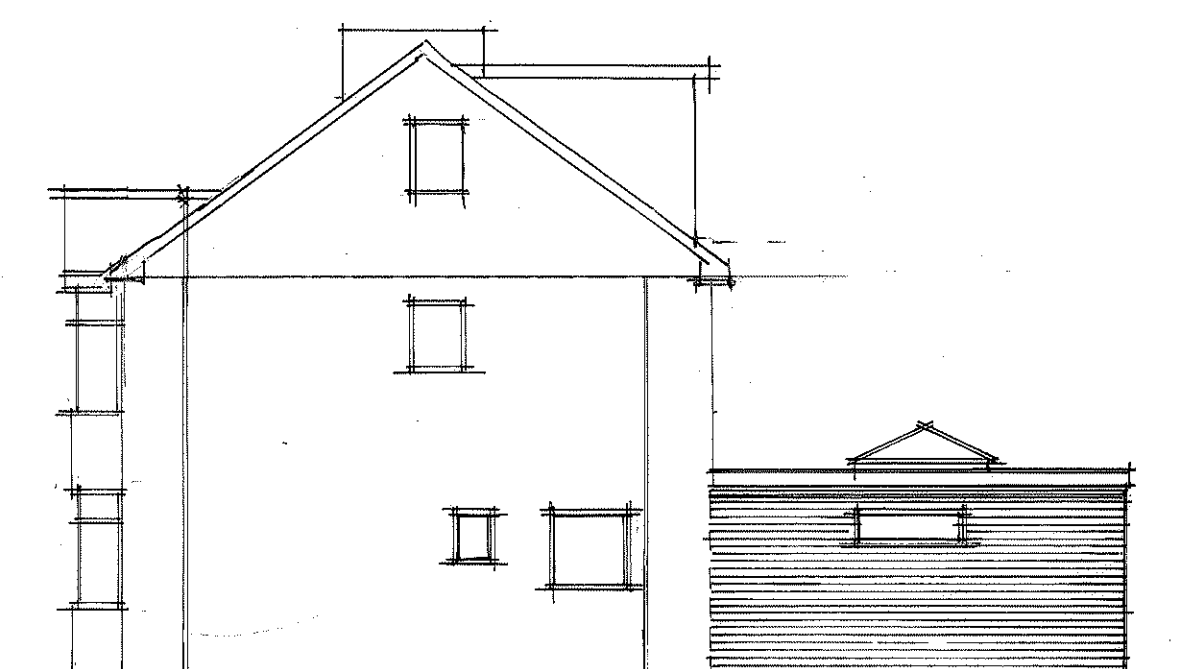

proposed side

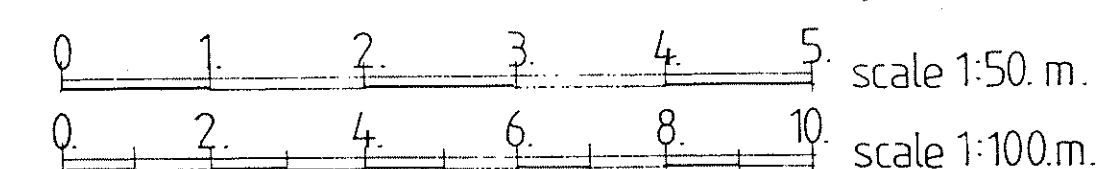

A		02.24	Planning amendments
Date	Revision		
© copyright			
THORNS YOUNG ARCHITECTURAL			
THORNS-YOUNG LTD CHARTERED BUILDING CONSULTANTS Website: www.thornsyoun.co.uk			
Portsmouth 232 London Road North End PO2 8JQ Tel: (02392) 672 883			
Client			
MS S MORRIS			
Job Title			
18 ST JAMES ROAD EMSWORTH PO10 7BX			
Drawing Title			
PROPOSED REAR EXTENSION			
Scale 1:50 + 1:100			
Date 05.01.2023 Drawn by CML			
Drg. No.		Rev.	
7188:23:1		A	