


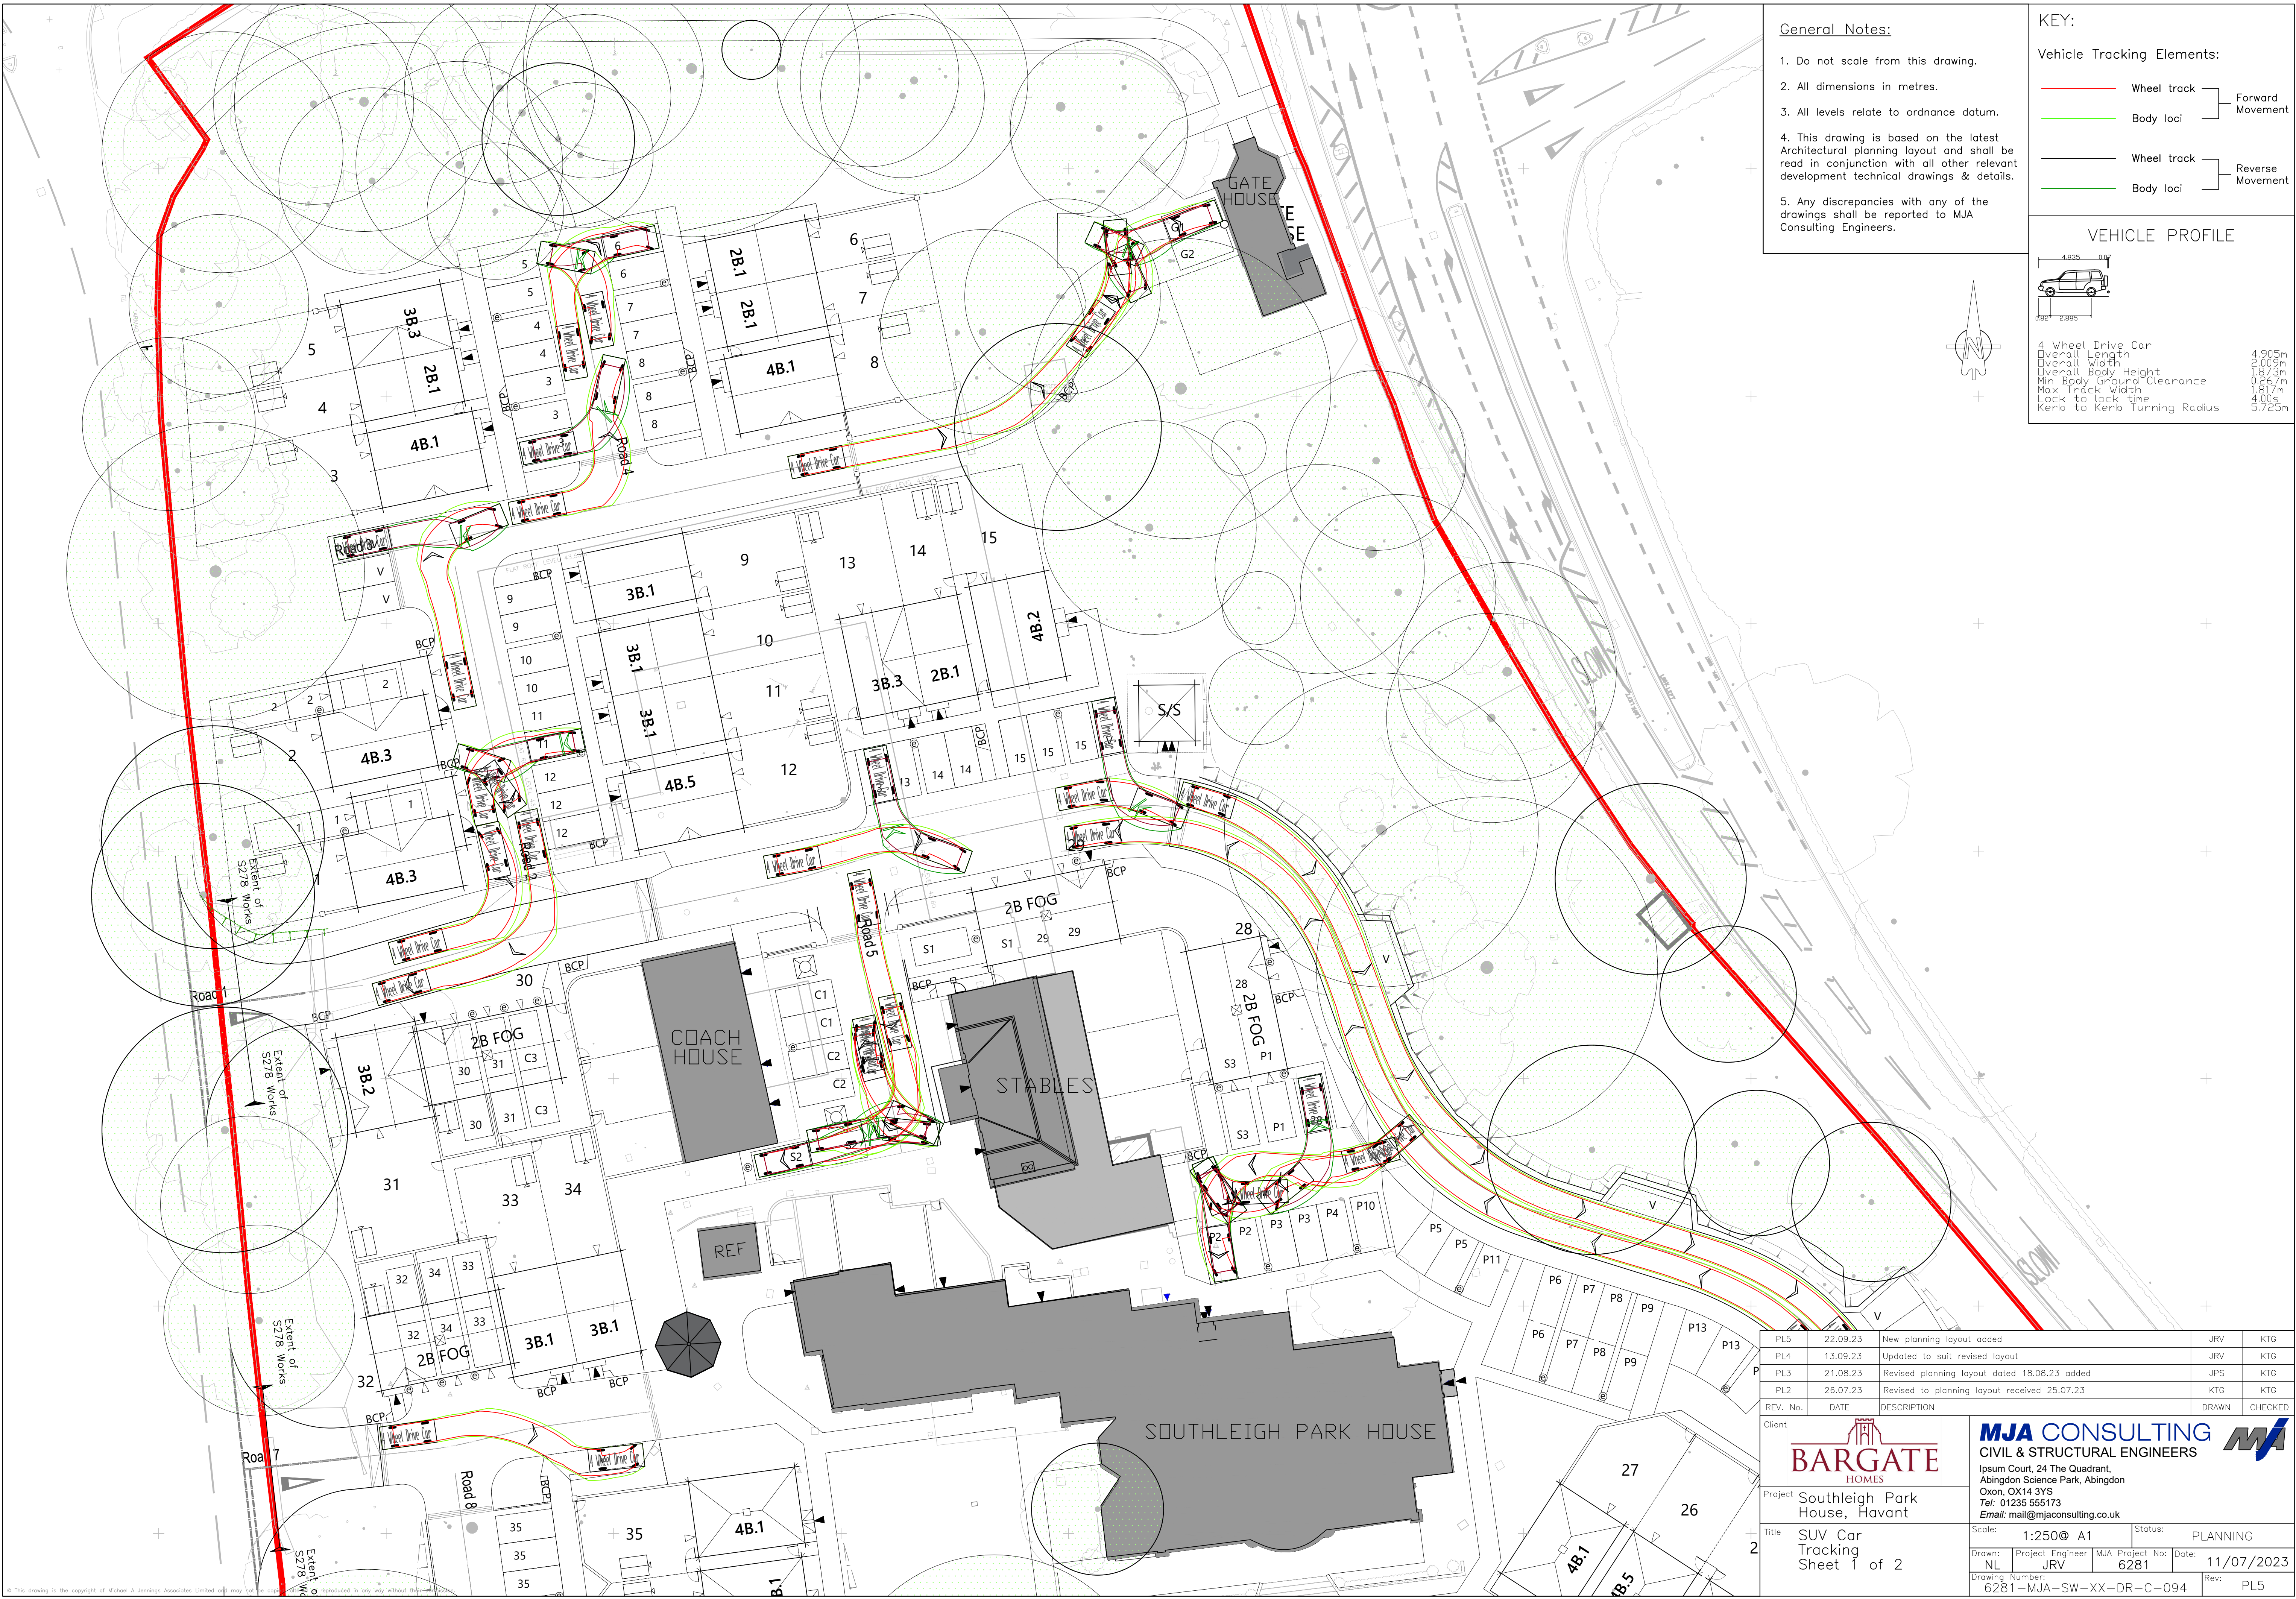

General Notes:


1. Do not scale from this drawing.
2. All dimensions in metres.
3. All levels relate to ordnance datum.
4. This drawing is based on the latest Architectural planning layout and shall be read in conjunction with all other relevant development technical drawings & details.
5. Any discrepancies with any of the drawings shall be reported to MJA Consulting Engineers.

KEY:

Vehicle Tracking Elements:

- Wheel track } Forward Movement
- Body loci }
- Wheel track } Reverse Movement
- Body loci }

VEHICLE PROFILE

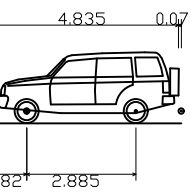

4 Wheel Drive Car  
Overall Length 4.835m  
Overall Width 2.009m  
Overall Body Height 1.873m  
Min Body Ground Clearance 0.267m  
Max Track Width 1.817m  
Lock to lock time 4.00s  
Kerb to Kerb Turning Radius 5.725m

|                                         |          |                                              |                  |         |
|-----------------------------------------|----------|----------------------------------------------|------------------|---------|
| PL5                                     | 22.09.23 | New planning layout added                    | JRV              | KTG     |
| PL4                                     | 13.09.23 | Updated to suit revised layout               | JRV              | KTG     |
| PL3                                     | 21.08.23 | Revised planning layout dated 18.08.23 added | JPS              | KTG     |
| PL2                                     | 26.07.23 | Revised to planning layout received 25.07.23 | KTG              | KTG     |
| REV. No.                                | DATE     | DESCRIPTION                                  | DRAWN            | CHECKED |
| Client                                  |          |                                              |                  |         |
| Project                                 |          |                                              | Status: PLANNING |         |
| Title                                   |          |                                              | Date: 11/07/2023 |         |
| Drawing Number: 6281-MJA-SW-XX-DR-C-094 |          |                                              | Rev: PL5         |         |

BARGATE

HOUSES

Southleigh Park House, Havant

Scale: 1:250@ A1

Drawn: NL

Drawing Number: 6281-MJA-SW-XX-DR-C-094

MJA CONSULTING

CIVIL & STRUCTURAL ENGINEERS

Ipsom Court, 24 The Quadrant,  
Abingdon Science Park, Abingdon  
Oxon, OX14 3YS  
Tel: 01235 555173  
Email: mail@mjaconsulting.co.uk

Project Engineer: JRV

MJA Project No: 6281

Date: 11/07/2023

© This drawing is the copyright of Michael A Jennings Associates Limited and may not be reproduced in any way without their permission.