


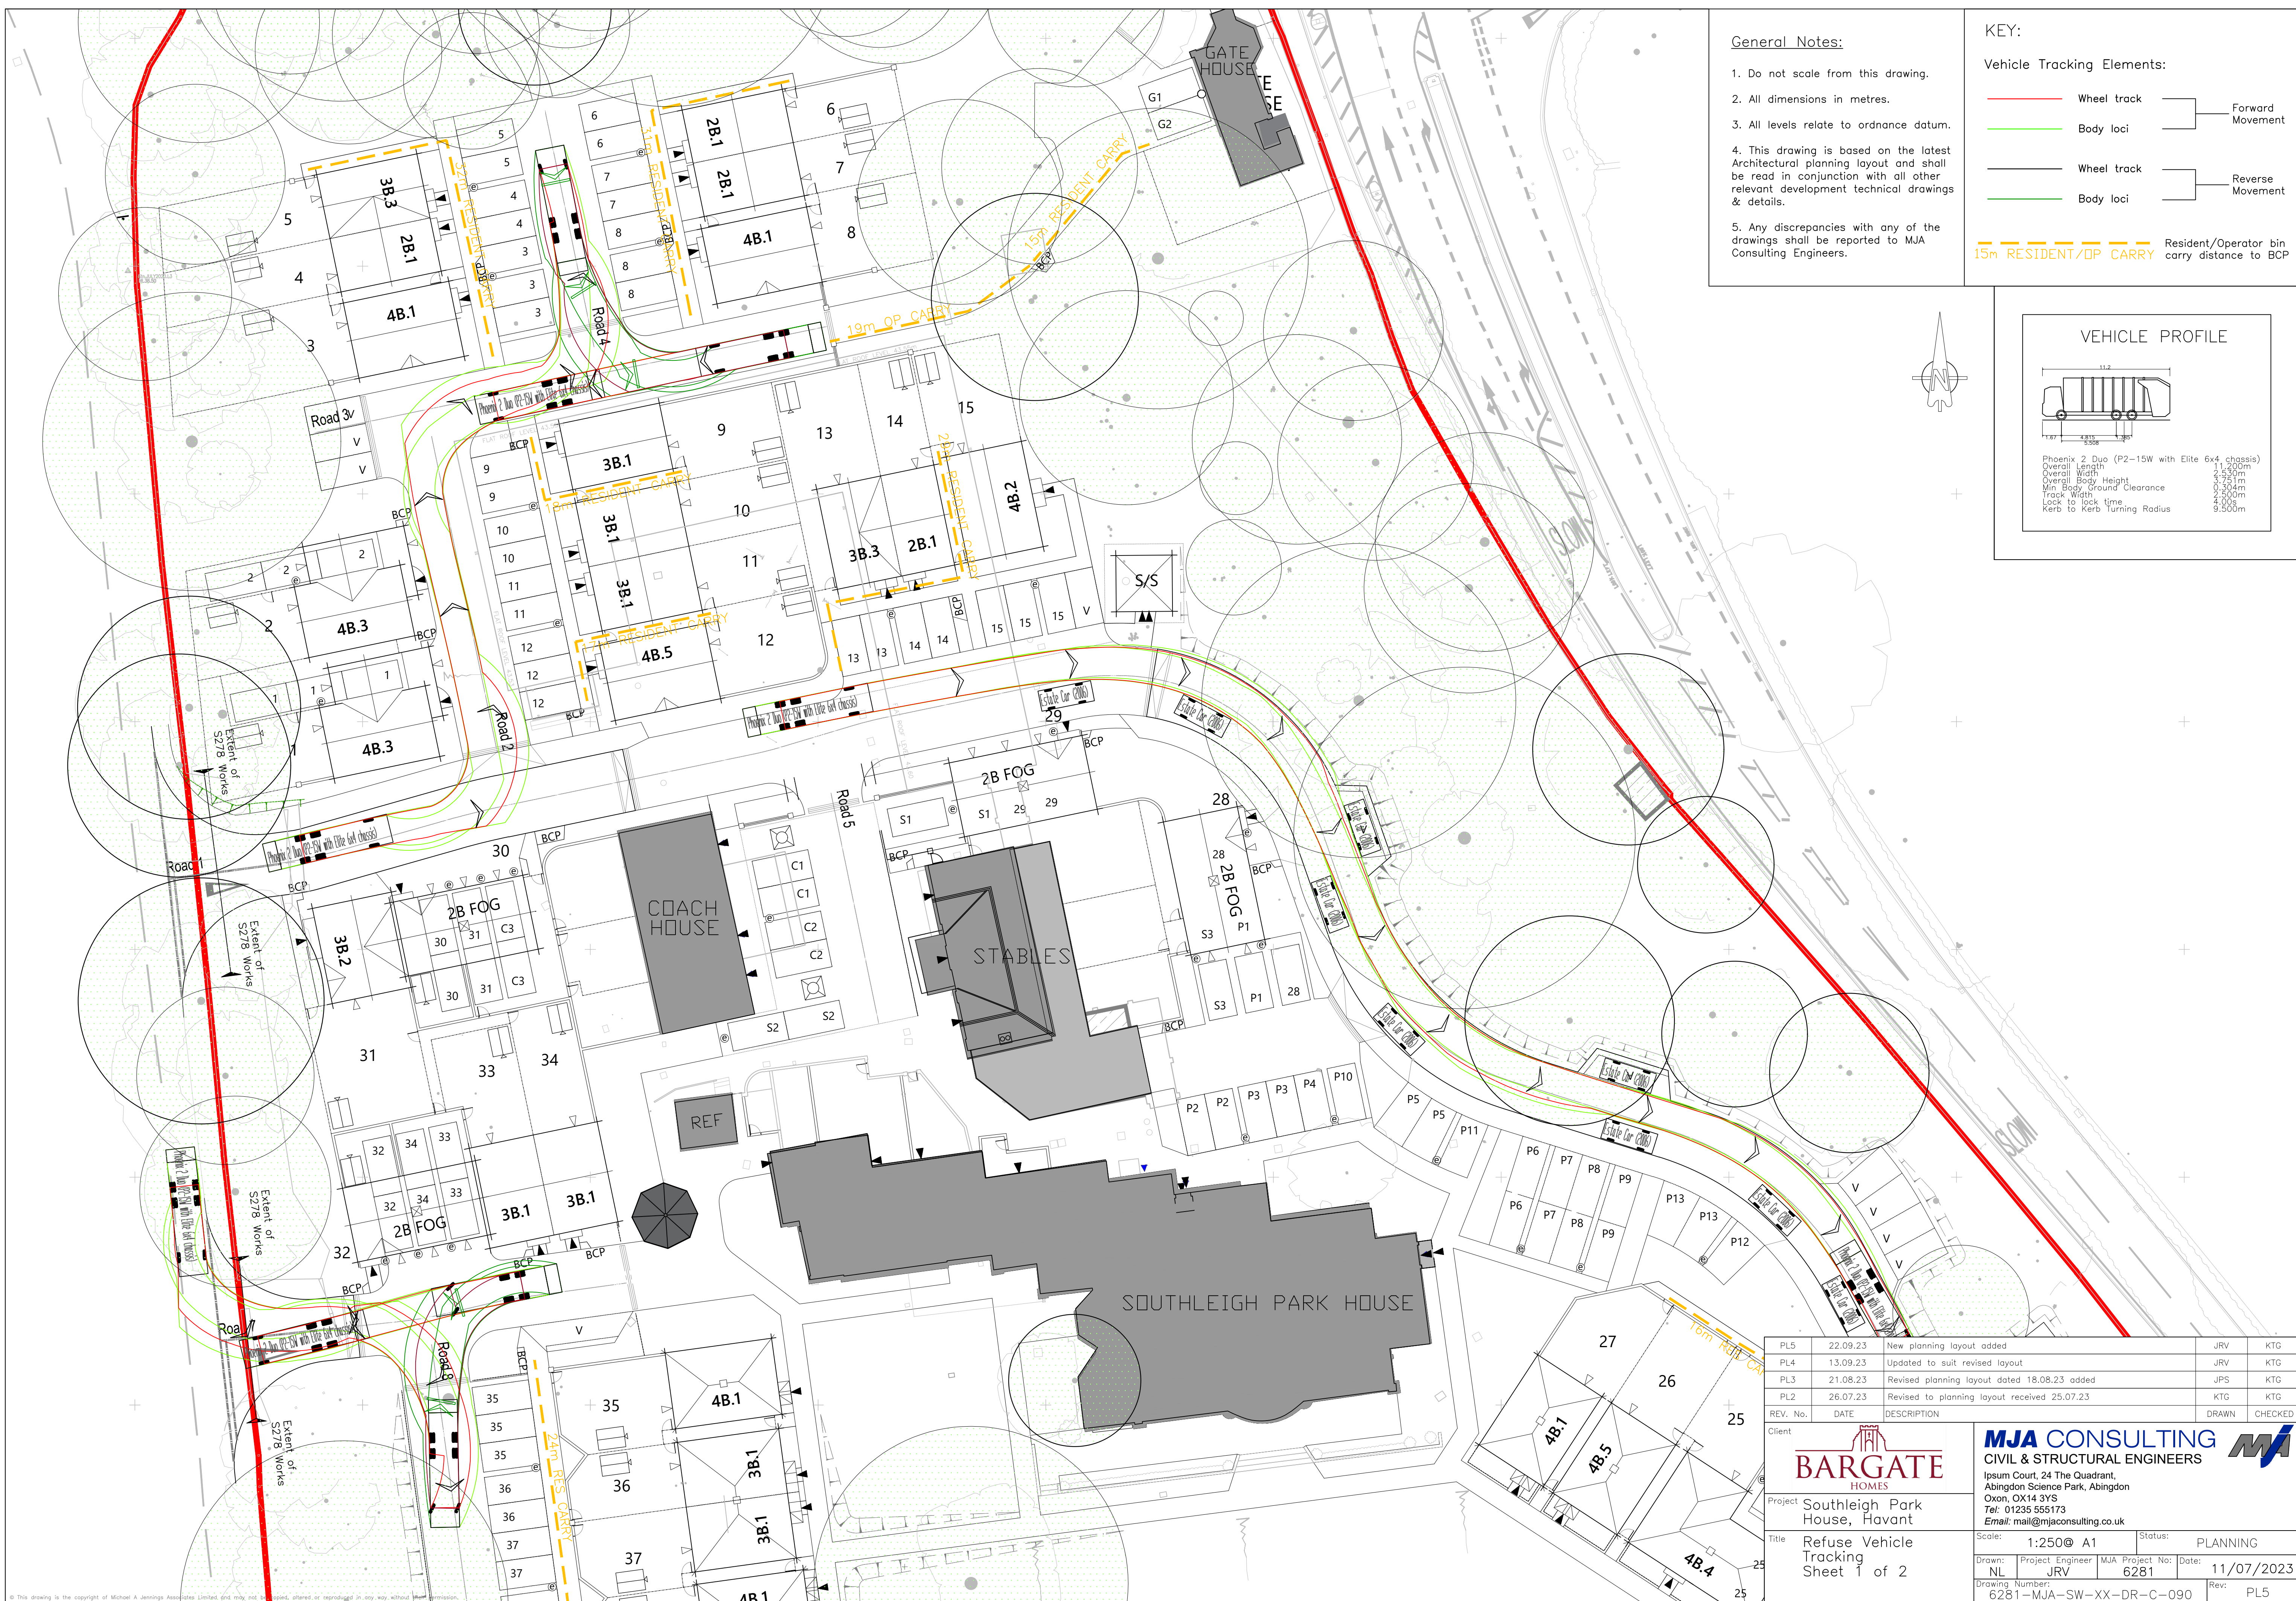


General Notes:

1. Do not scale from this drawing.
2. All dimensions in metres.
3. All levels relate to ordnance datum.
4. This drawing is based on the latest Architectural planning layout and shall be read in conjunction with all other relevant development technical drawings & details.
5. Any discrepancies with any of the drawings shall be reported to MJA Consulting Engineers.


KEY:

Vehicle Tracking Elements:

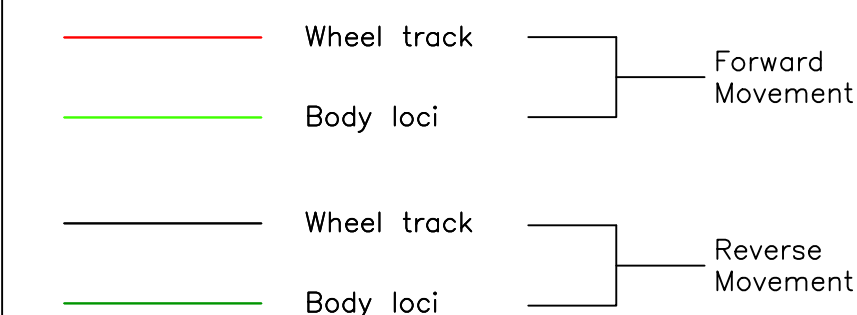

15m RESIDENT/OP CARRY Resident/Operator bin carry distance to BCP

VEHICLE PROFILE

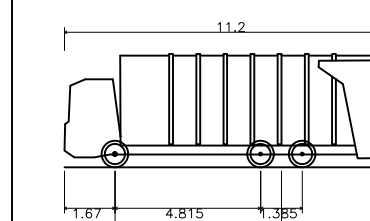

Phoenix 2 Duo (P2-15W with Elite 6x4 chassis)	
Overall Length	11.200m
Overall Width	2.530m
Overall Body Height	3.751m
Min Body Ground Clearance	0.304m
Track Width	2.500m
Lock to lock time	4.00s
Kerb to Kerb Turning Radius	9.500m

PL5	22.09.23	New planning layout added	JRV	KTG
PL4	13.09.23	Updated to suit revised layout	JRV	KTG
PL3	21.08.23	Revised planning layout dated 18.08.23 added	JPS	KTG
PL2	26.07.23	Revised to planning layout received 25.07.23	KTG	KTG
REV. No.	DATE	DESCRIPTION	DRAWN	CHECKED

Client	
--------	--



Project	Southleigh Park House, Havant
Title	Refuse Vehicle Tracking Sheet 1 of 2

 	
CIVIL & STRUCTURAL ENGINEERS	
Ipsom Court, 24 The Quadrant, Abingdon Science Park, Abingdon Oxon, OX14 3YS Tel: 01235 555173 Email: mail@mjaconsulting.co.uk	
Scale: 1:250 @ A1	Status: PLANNING
Drawn: NL Project Engineer: JRV MJA Project No: 6281	Date: 11/07/2023
Drawing Number: 6281-MJA-SW-XX-DR-C-090	Rev: PL5