



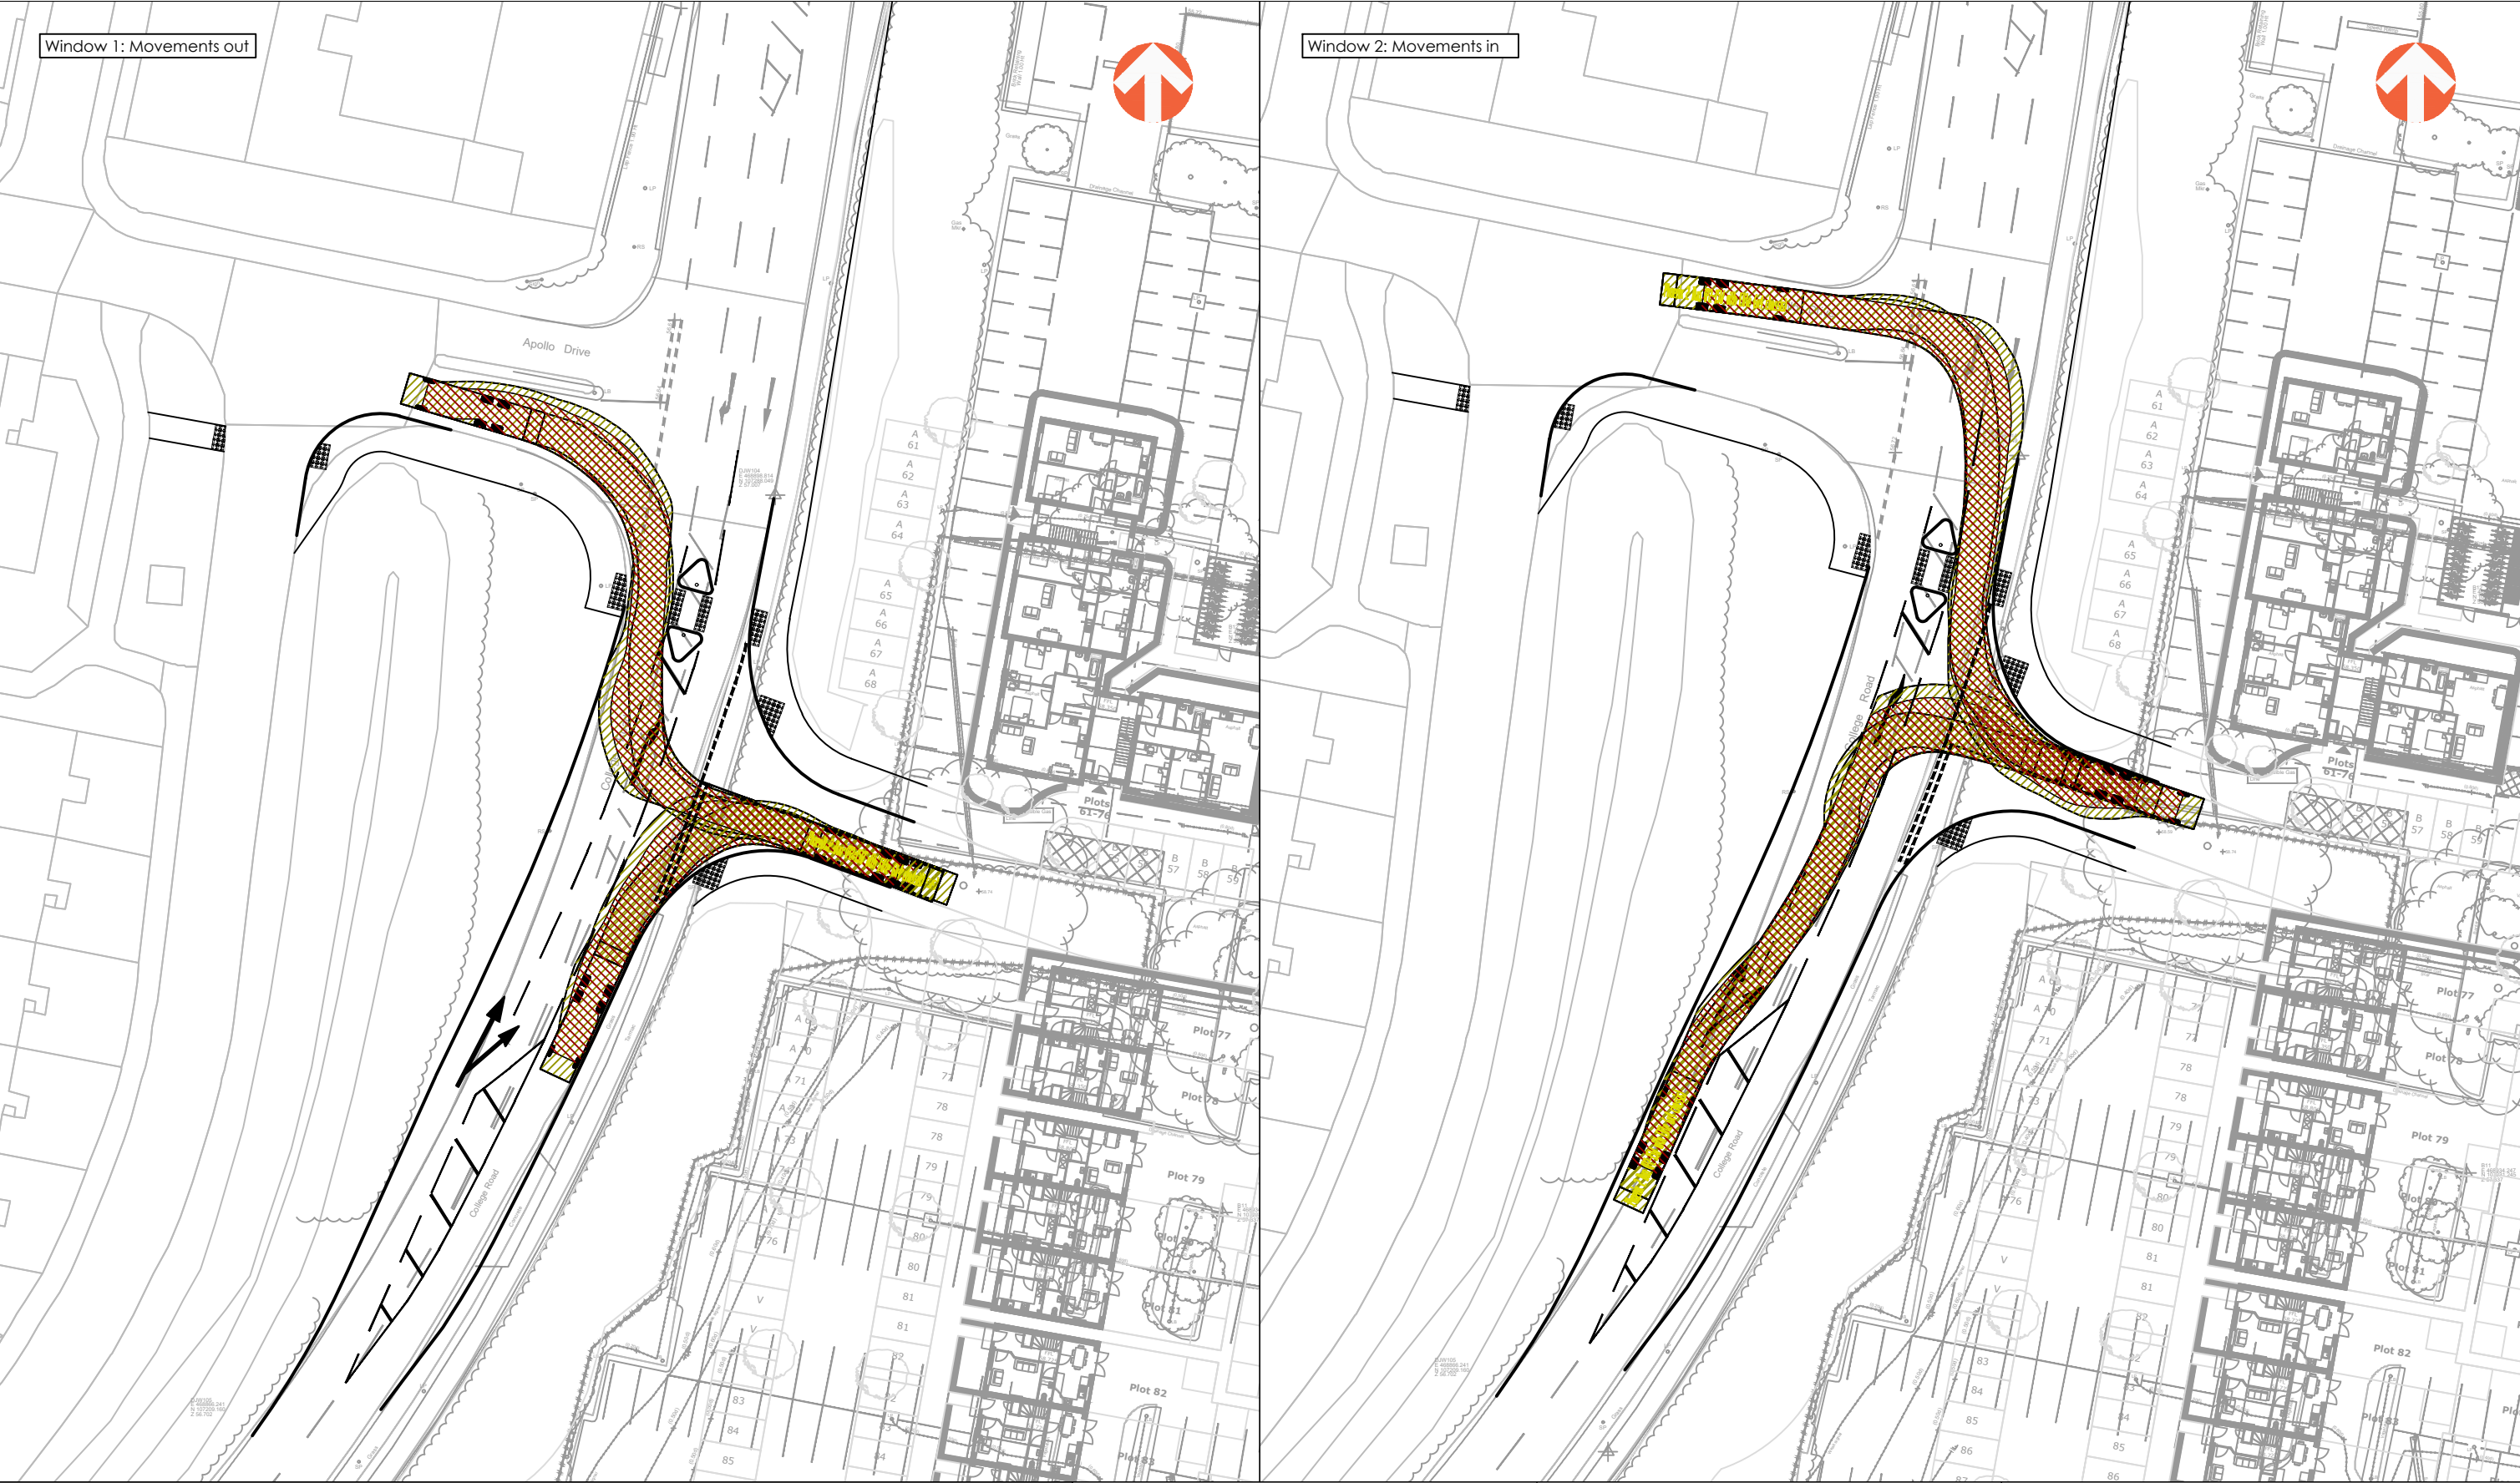

Vehicle profile - 11.2m Refuse lorry

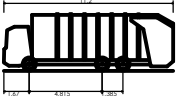

Phoenix 2 Duo (P2-15W with Elite 6x4 chassis)
Overall Length 11.200m
Overall Width 2.530m
Overall Body Height 3.751m
Min Body Ground Clearance 0.304m
Track Width 2.300m
Lock to lock time 4.00s
Kerb to kerb turning Radius 9.500m

Note: All vehicles tracked at 5kph.

B	23.06.2023	REVISED LAYOUT ADDED	MR	AJW	AJW
A	17.11.2022	INITIAL ISSUE	CAM	CM	AJW
REV	DATE	DESCRIPTION	BY	CHK	APD
CLIENT:					
PLACES FOR PEOPLE					
DRAWING STATUS:					
FOR INFORMATION ONLY					

PROJECT:			SOUTH DOWNS COLLEGE, HAVANT		
TITLE:			REFUSE VEHICLE SWEPT PATH ANALYSIS - STAGGERED CROSSROADS OPTION		
PROJECT No:		DRAWING No:		REV:	
1017		01-ATR-202		B	
SCALE @ A0			1:500 25 metres		



Awcock Ward Partnership, Ada House, Pynes Hill, Exeter, EX2 5TU
Tel: 01392 409007 Web: www.awpexeter.com