




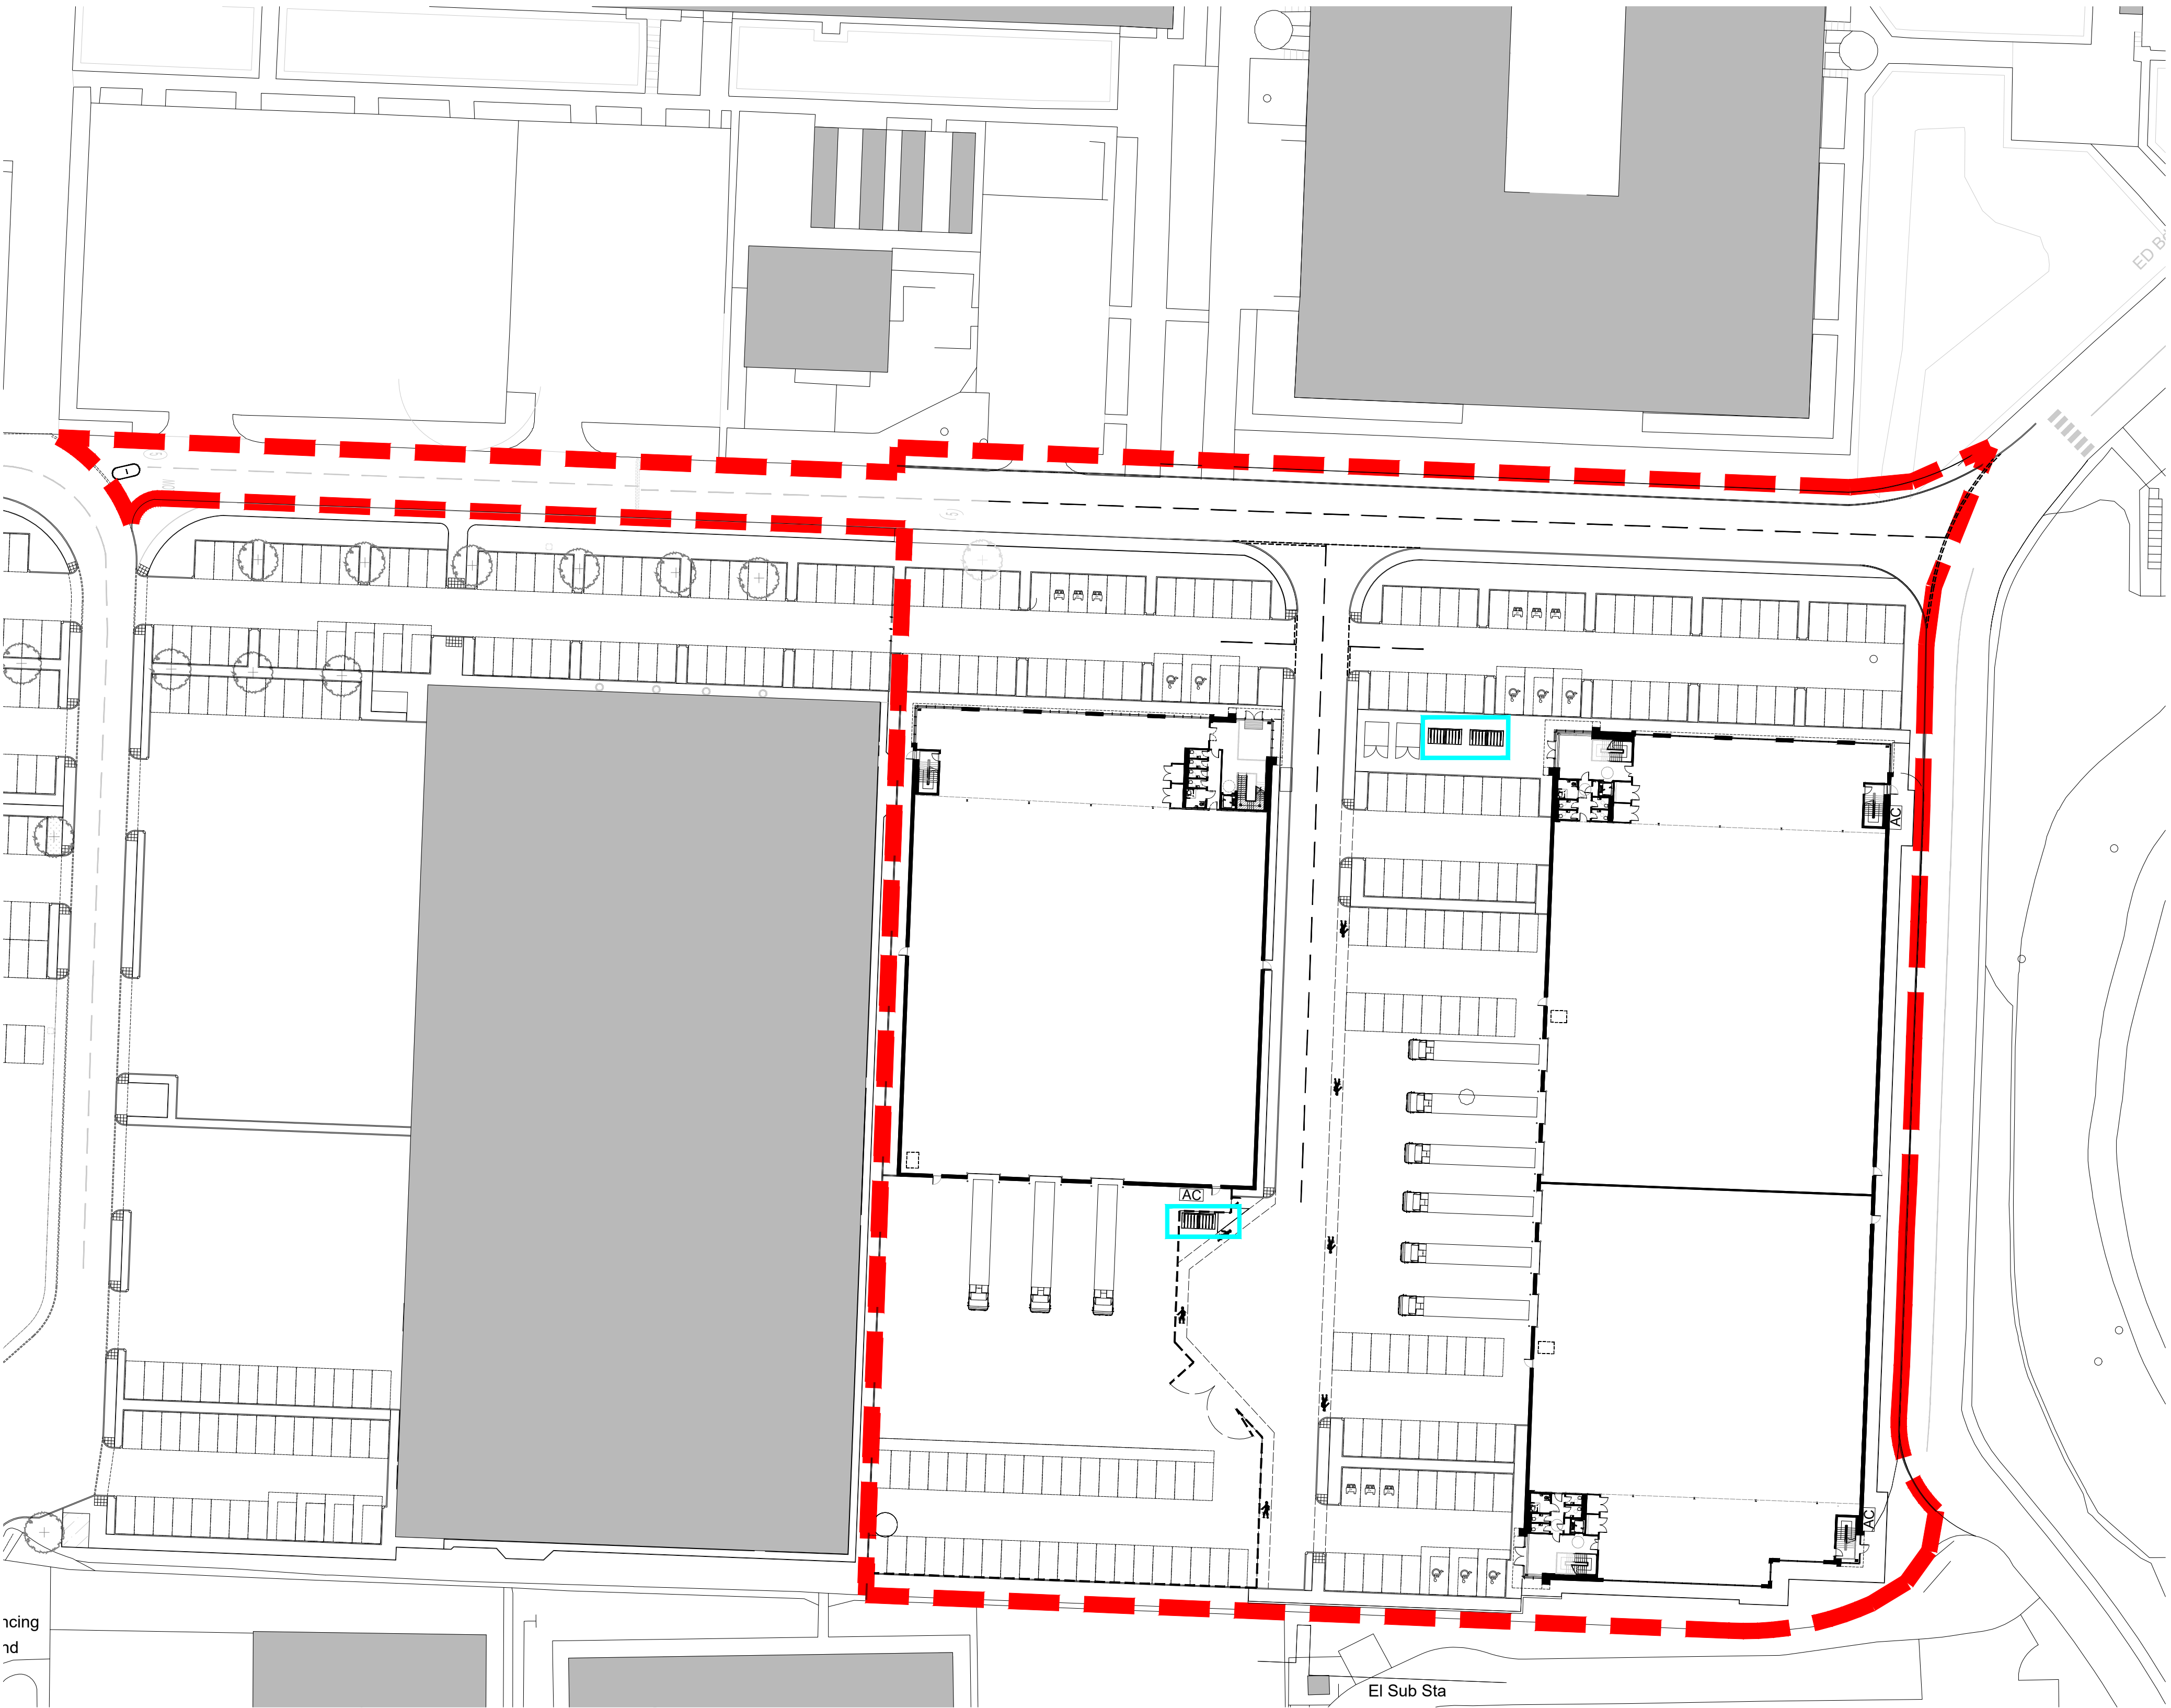

TWO TIER CYCLE STORAGE - FALCOLEVELECO 20 BIKES. RAL 7016 (ANTHRACITE)
SHELTER - FALCOGAMMA SINGLE SIDED. RAL 7016 (ANTHRACITE)

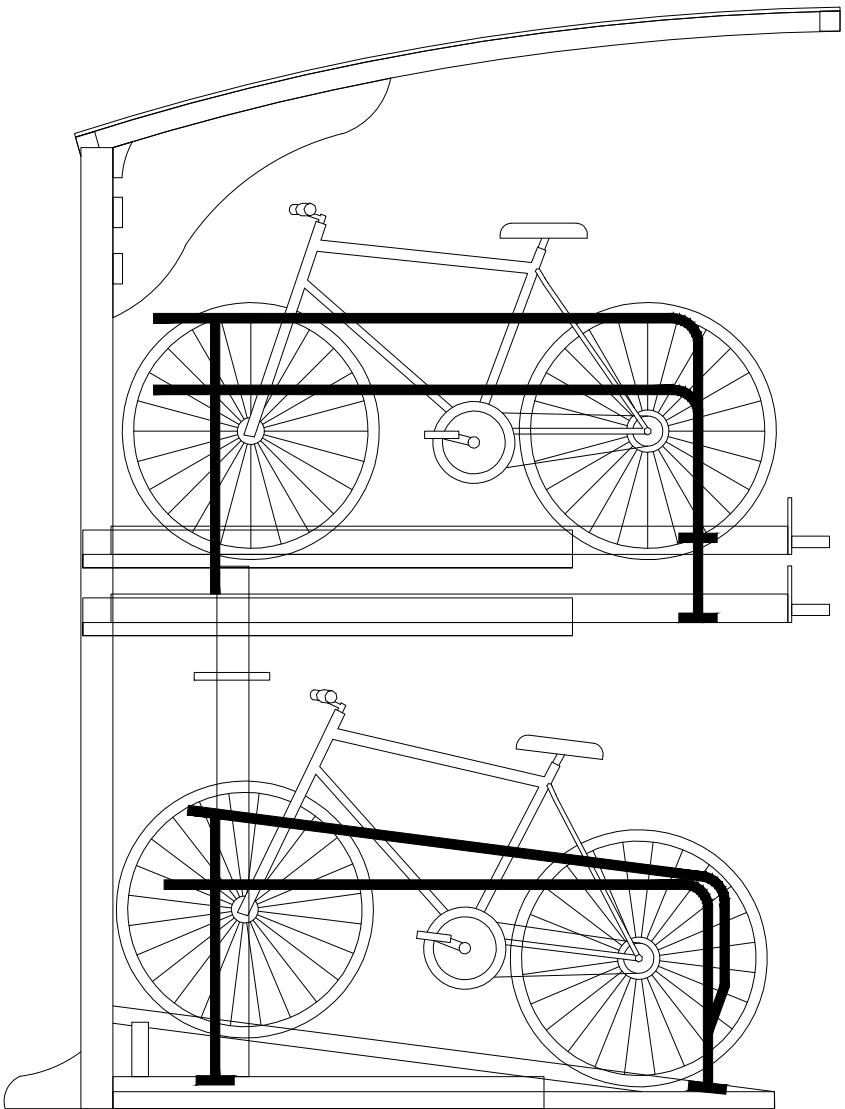

SIDE ELEVATION

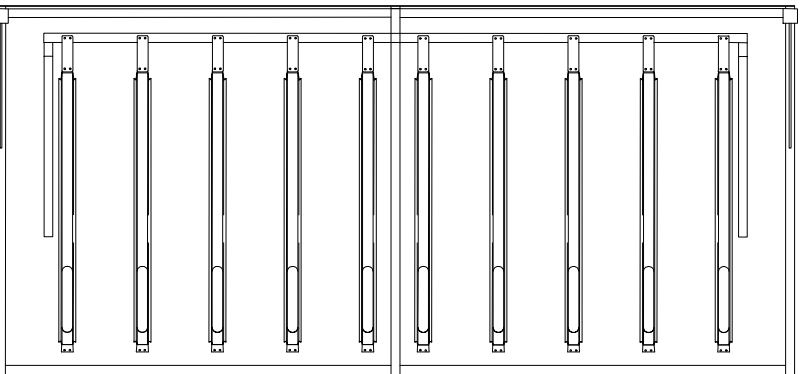

PLAN

- KEY
- APPLICATION AREA
 - CYCLE SHELTER

Client:
XLB LLP



Project:
LANGSTONE PHASE 2

12 Warren Yard,
Warren Park,
Milton Keynes,
MK12 5NW
01908 305 246

info@prc-group.com
www.prc-group.com

Drawing Title:
PROPOSED CYCLE STORAGE
FACILITIES
CONDITON 31

Architecture
Planning
Master Planning
Urban Design
Interiors
Landscape

Scale @ A1: 1:500
Checked by: ME
Date: JAN 24

Job No: 11629
Stage: PL 071
Drawing No: A
Rev: A

Issue Status:
Construction ☐ Preliminary ☐
Information ☐ Approval ☐
Tender ☐

Offices
Woking
London
Milton Keynes
Warsaw

PRC Architecture & Planning

3No CYCLE SHELTERS GIVING A
TOTAL OF 60 CYCLE SPACES
ACROSS PHASE 2.

