



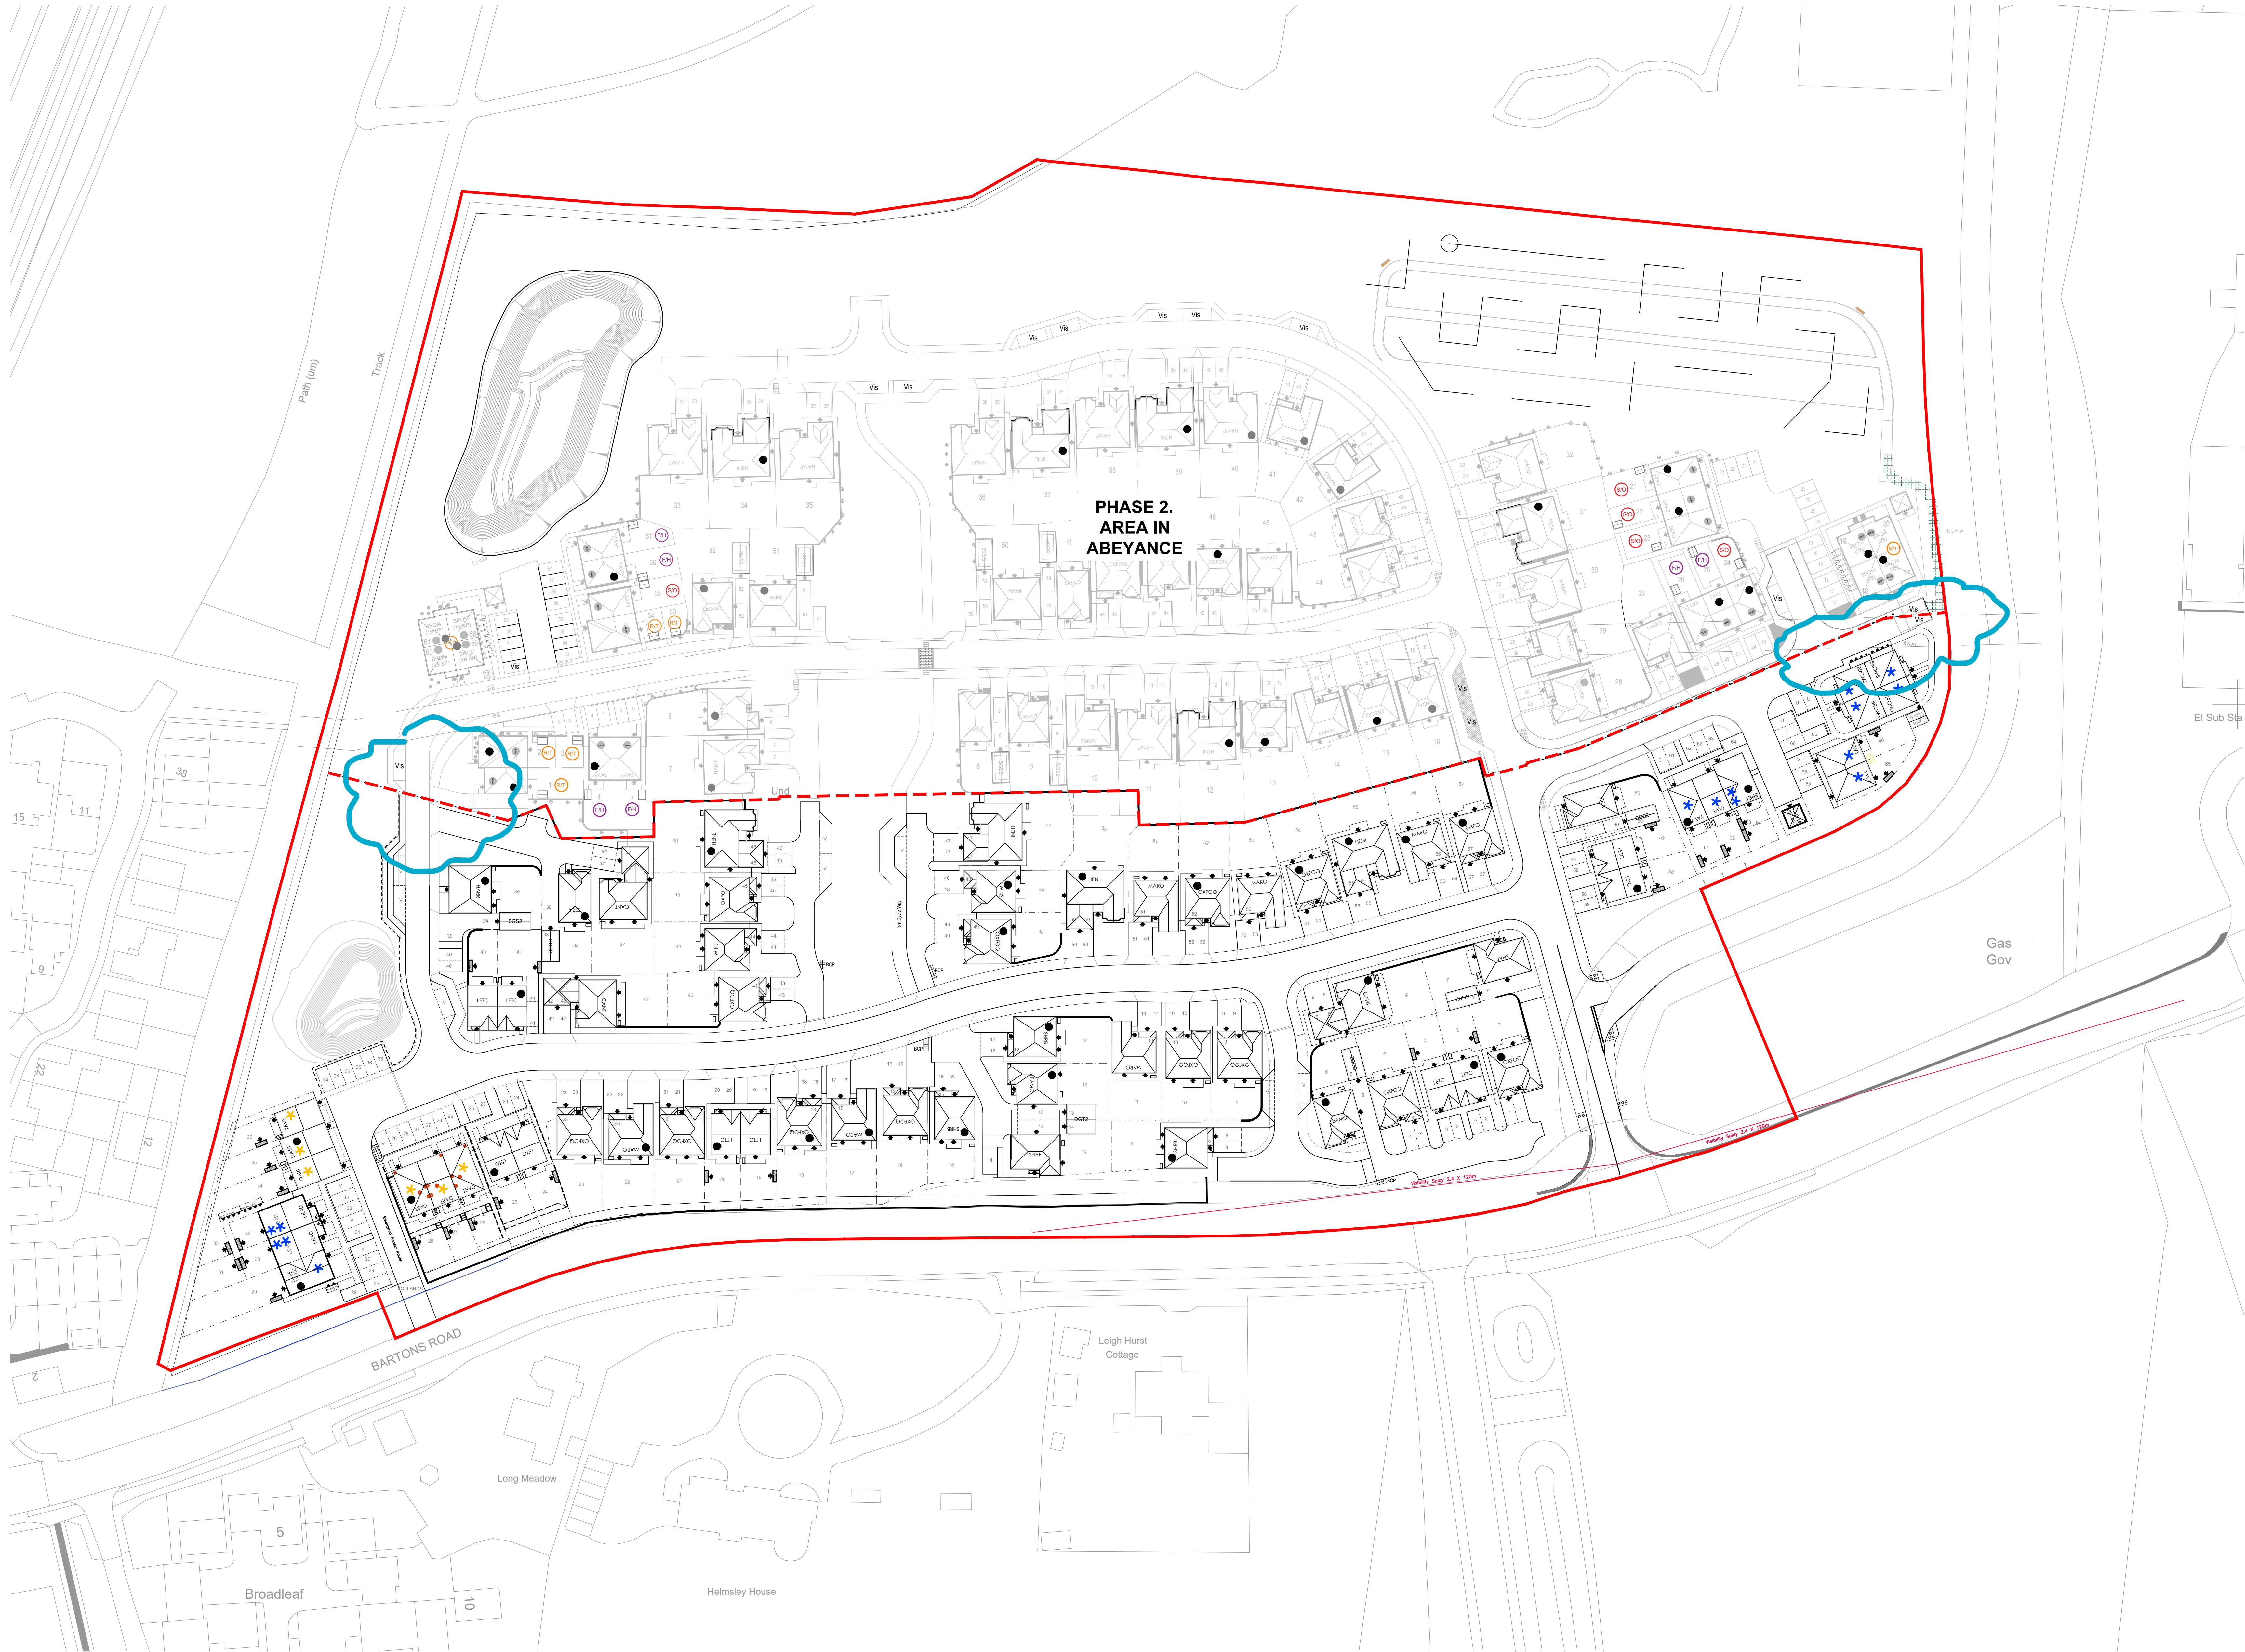

Ordnance Survey, (c) Crown Copyright 2020. All rights reserved. Licence number 100022432

SCALE 1:500@A0

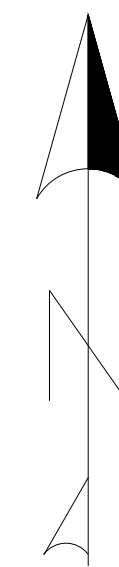

A		31.07.2023	PHASE 1 AND PHASE 2 ADJOINING ROADS REVISED TO SUIT ACTUAL LAYOUT	AJL
Revision	Date	Amendment	Initials	

Development		Havant		
Location		Southleigh		
Marketing Name		Harbour Views		
Drawing Title		Site Layout		
Drawing Number		7424-SL-001		
Revision	A	Scale @ A0	1:500	
Drawn By	AL	Date Started	APR 2023	
Checked by	-	Date		



Redrow Homes Southern Counties
Redrow House, Unit 1, Faraday Office Park, Basingstoke, Hants, RG24 8QQ
Tel: 01256 307950 Web: www.redrow.co.uk

Legal Disclaimer TBC
This layout has been designed after due consideration of our Context & Constraints Plan