


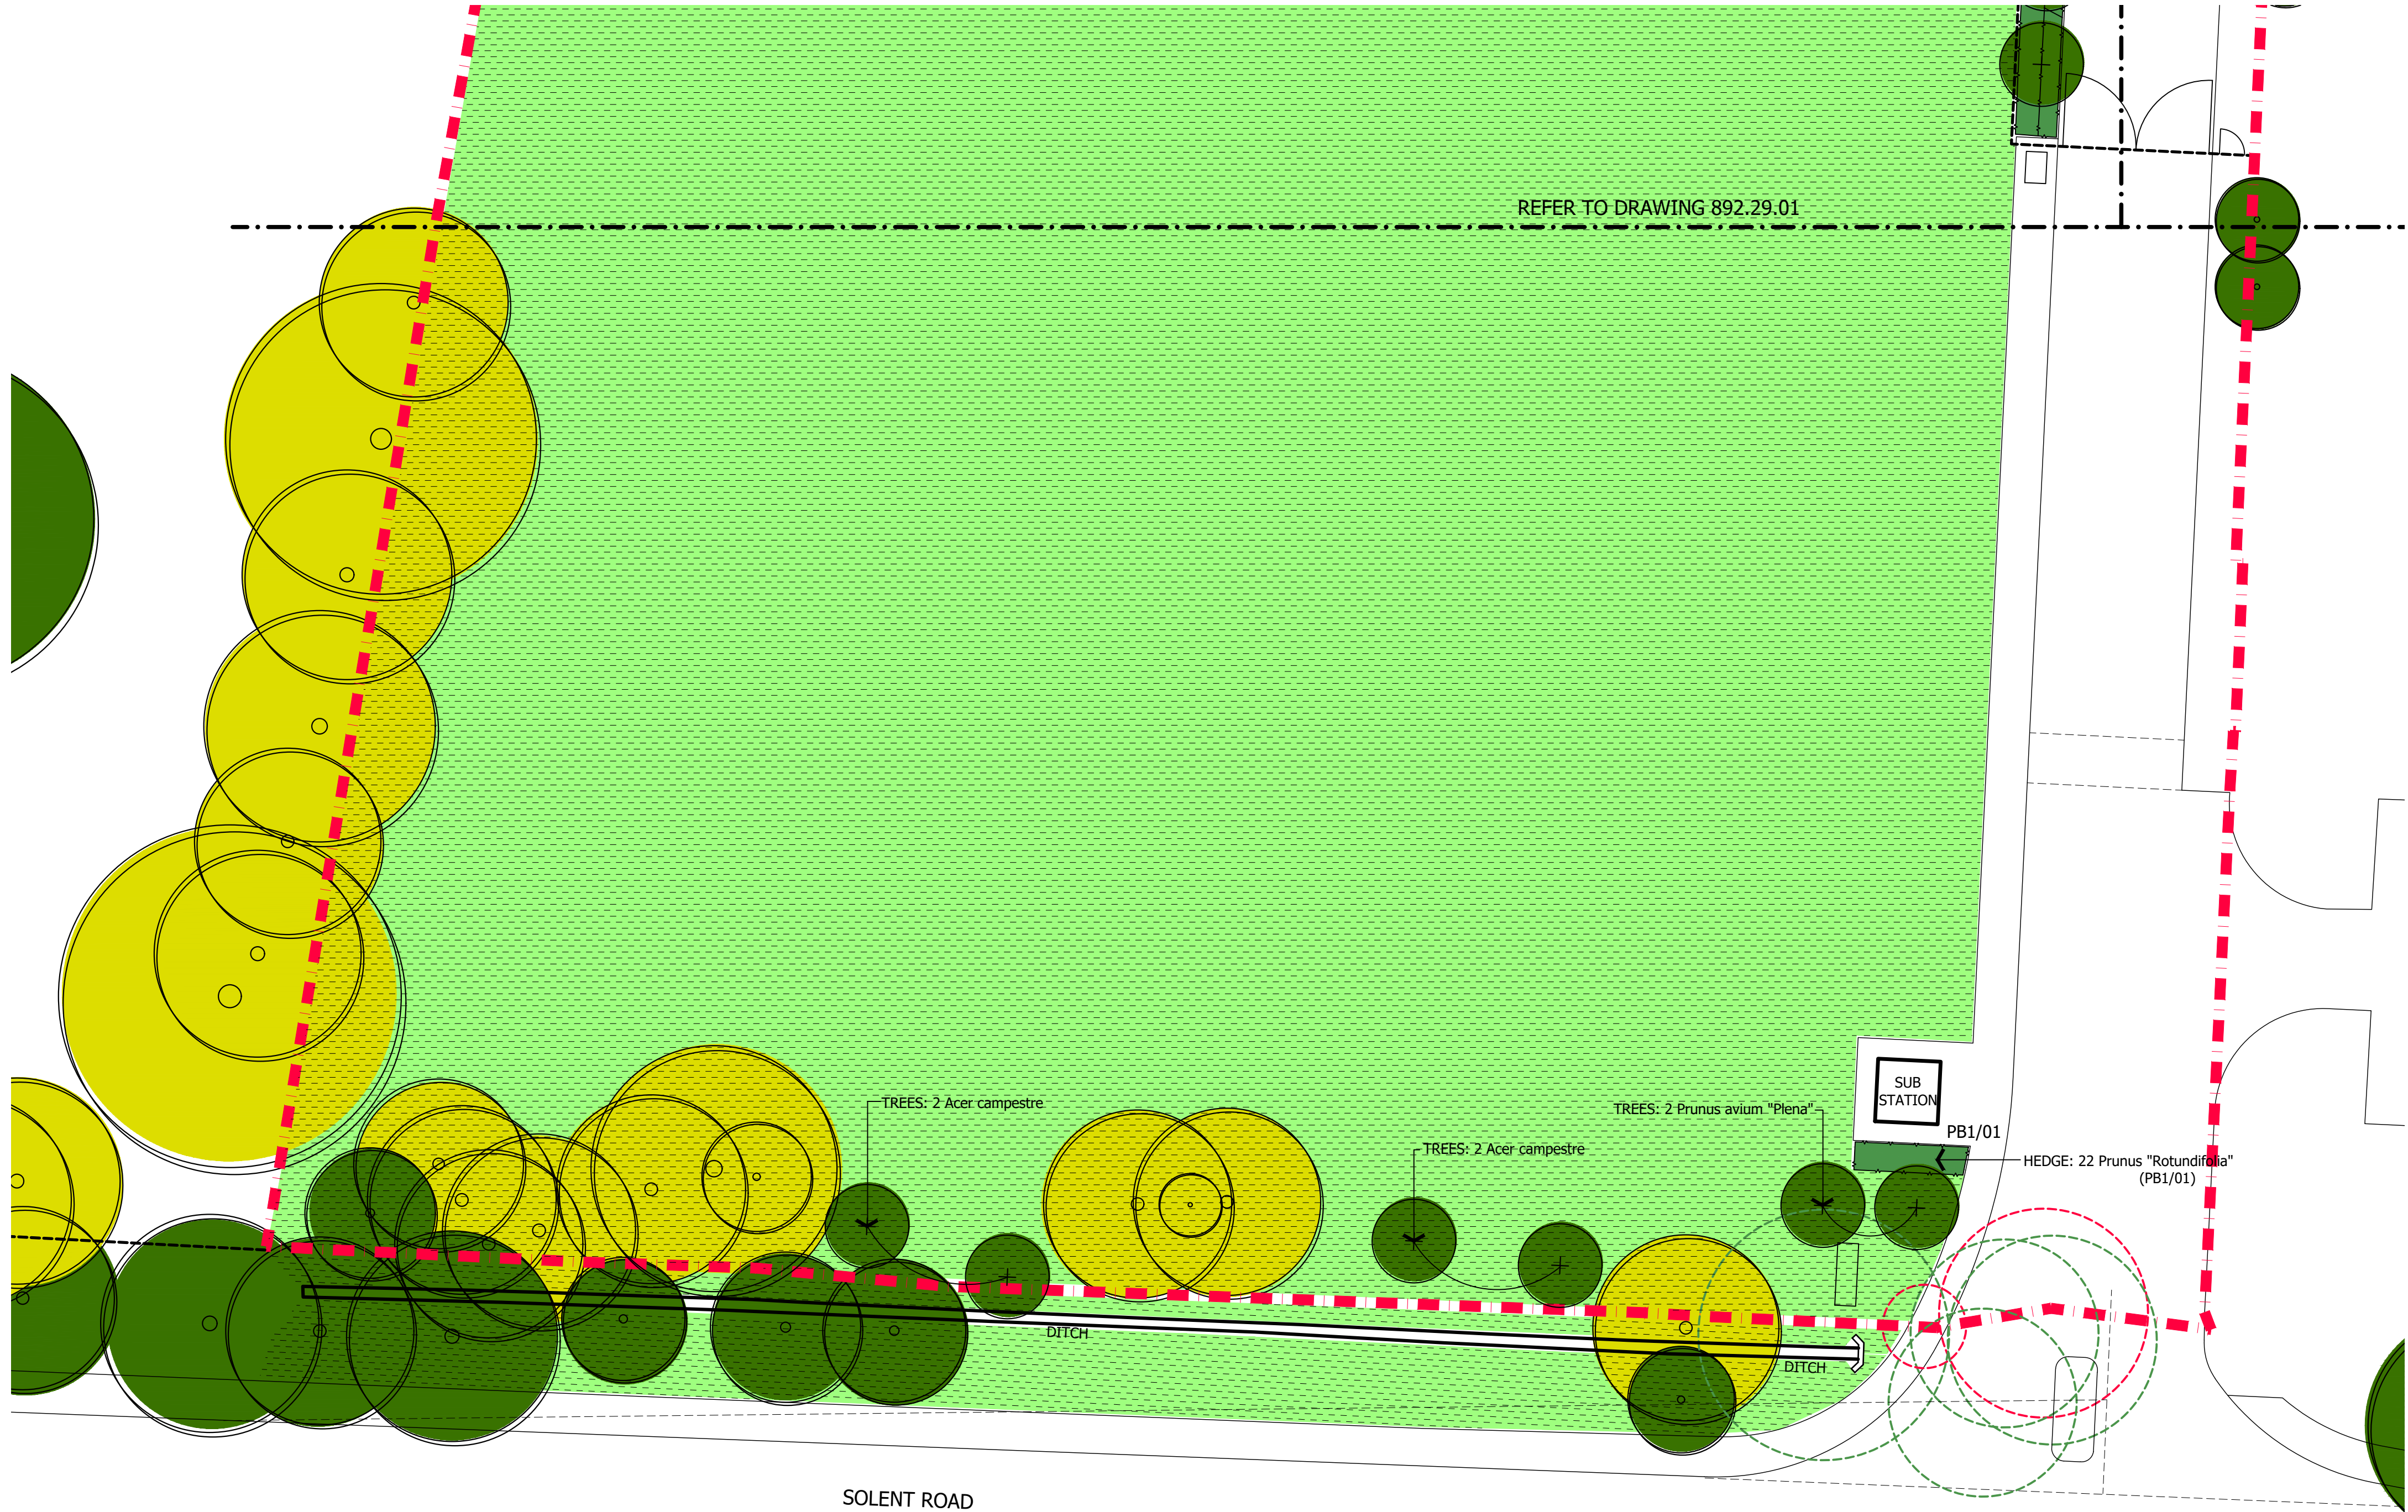

REFER TO LANDSCAPE LAYOUT: 892.10.01
FOR PLANT SCHEDULES AND SPECIFICATIONS

