





NOTES
ALL DIMENSIONS TO BE CHECKED ON SITE BY THE CONTRACTOR BEFORE FABRICATION AND ERECTION.
FIGURED DIMENSIONS TO BE TAKEN IN PREFERENCE TO SCALED DIMENSIONS.
THIS DRAWING IS THE COPYRIGHT OF THE ARCHITECTS AND MUST NOT BE REPRODUCED OR USED WITHOUT THEIR EXPRESS CONSENT
ELECTRONIC ISSUE OF THIS DRAWING TO BE CONFIRMED BY PAPER HARD COPY ONLY.

NOTE: BASED ON A SURVEY BY OTHERS

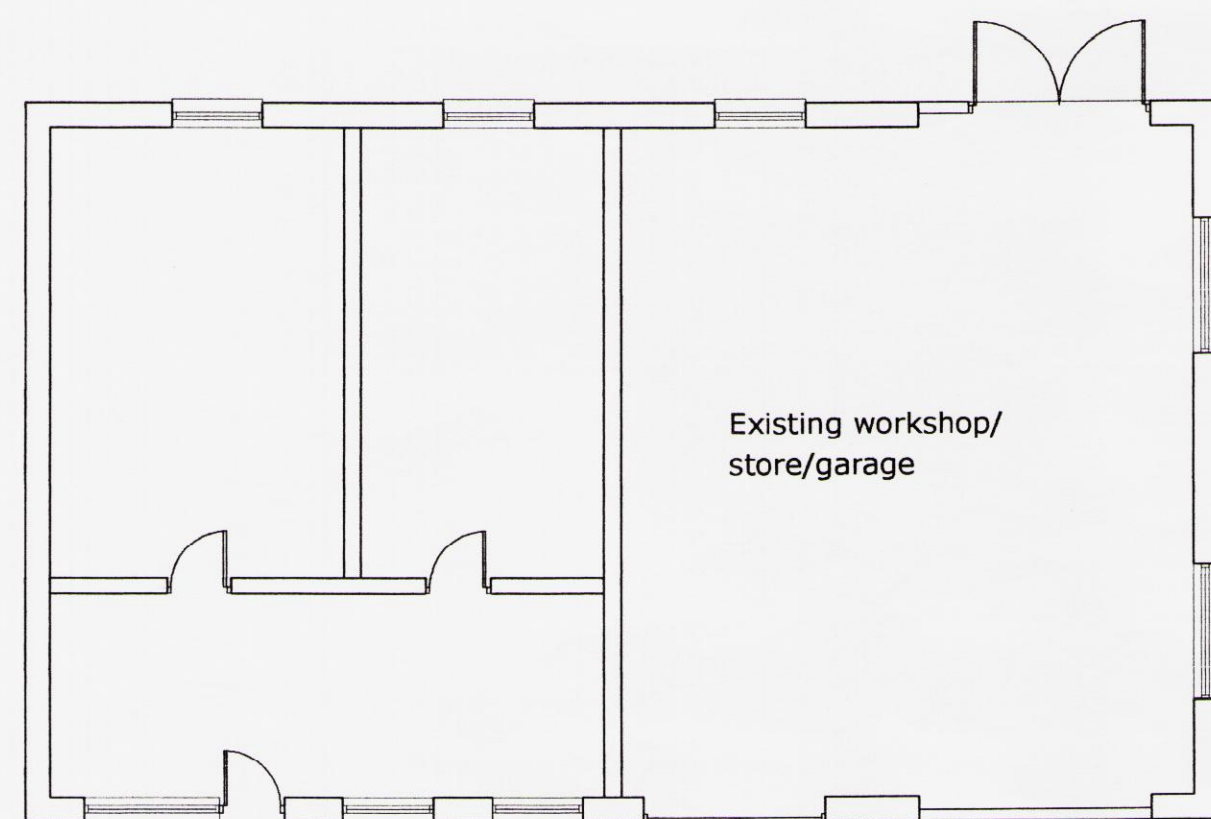

Existing Ground Floor Plan

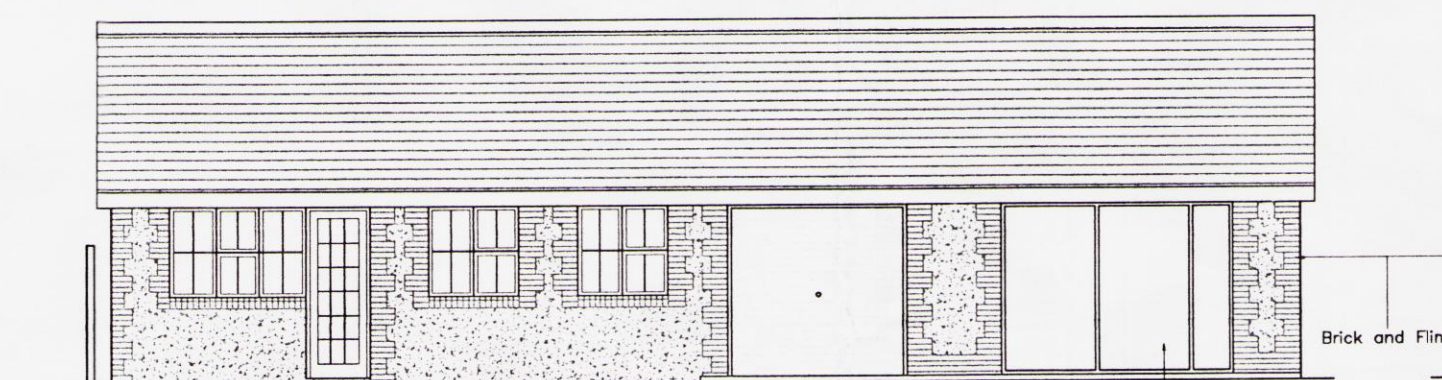


Existing West Elevation (to st peters road)




Existing South Elevation



Existing East Elevation

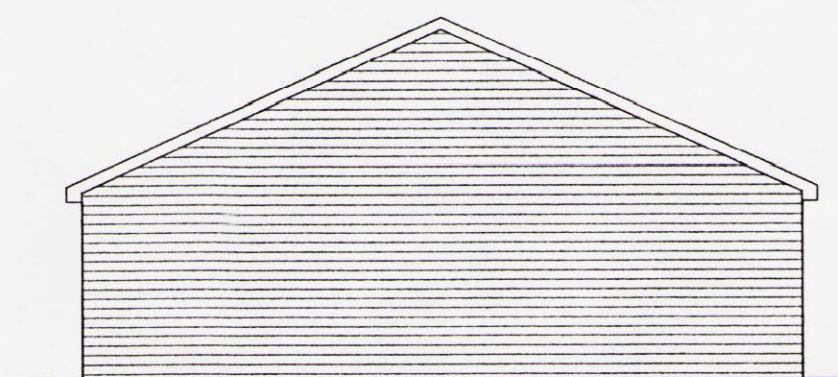


Existing North Elevation

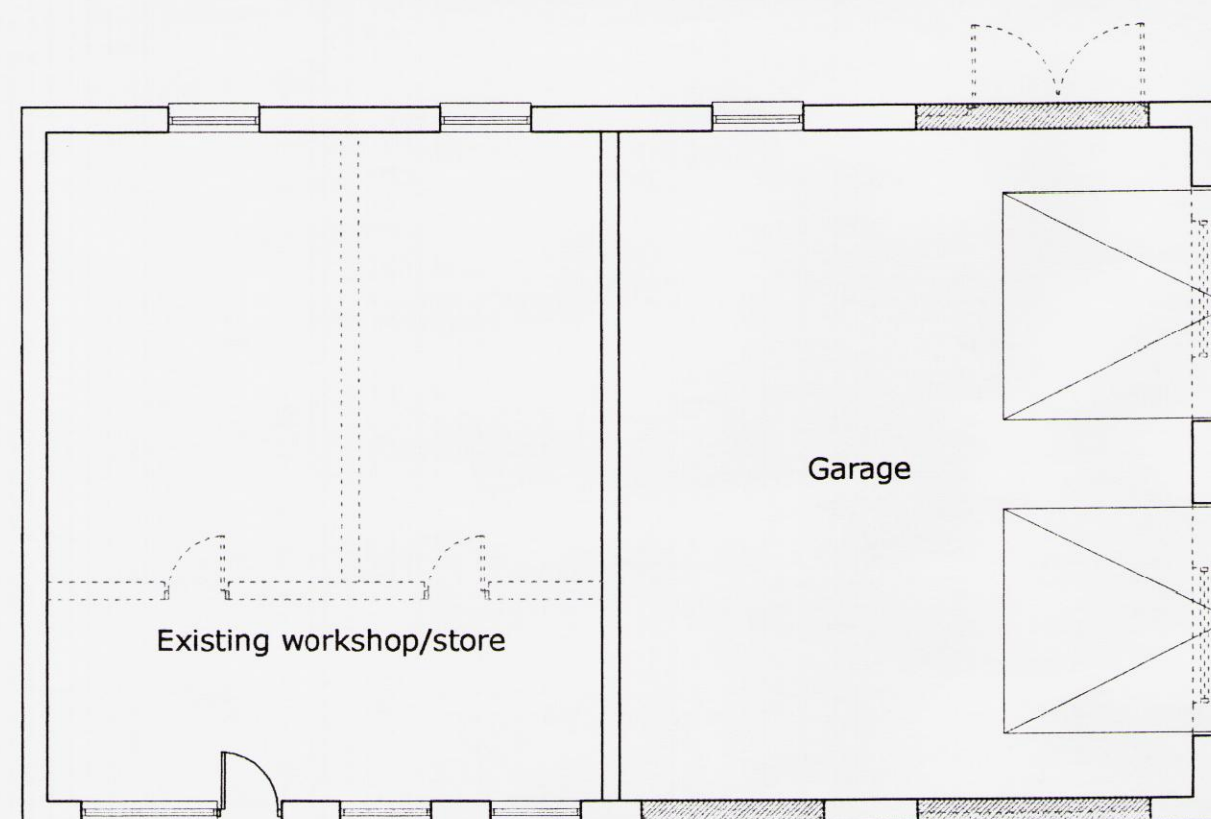

Proposed Ground Floor Plan




Proposed West Elevation (to st peters road)

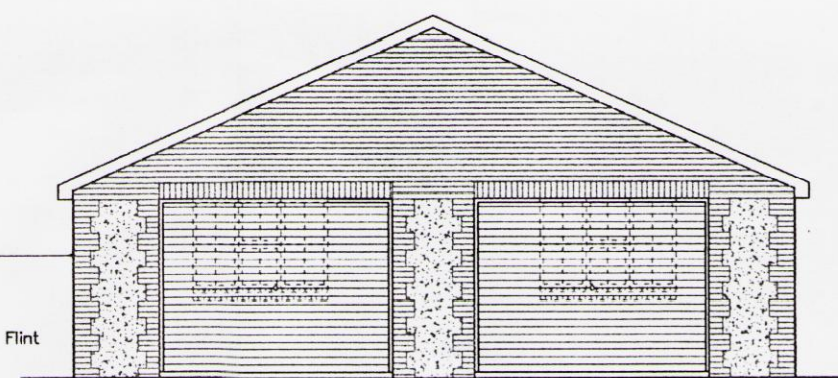

Proposed South Elevation



Proposed East Elevation

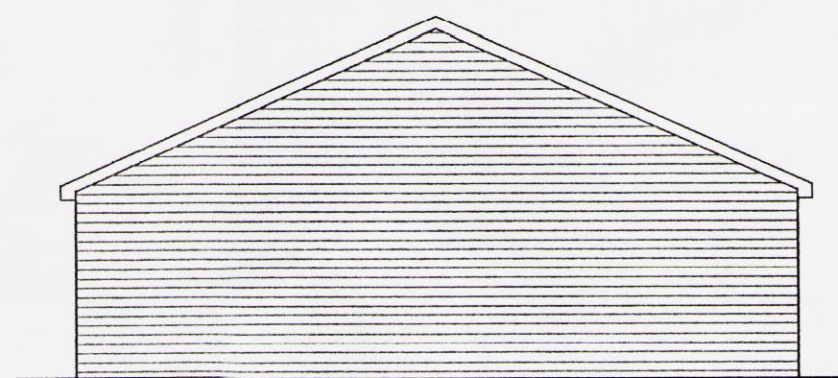

Proposed North Elevation


ARCHITECTS, DESIGNERS & PLANNING CONSULTANTS


61 SOUTH STREET, HAVANT
HAMPSHIRE, PO9 1BZ

TELEPHONE : 023 9248 2494
FACSIMILE : 023 9248 1152
E-m : design@pwp-architects.com
Website : www.pwparchitects.com


PWP
ARCHITECTS

PROJECT		
ALTERATIONS AND EXTENSION LABURNUMS ST PETERS ROAD HAYLING ISLAND		
CLIENT		
J. LAUNDON ESQ.		
TITLE		
EXIST & PROP FLOOR PLANS & ELEVATIONS OF OUTBUILDINGS		
STATUS		
PRELIMINARY		
SCALES	DATE	DRAWN
1/100	APR 05	MA
JOB NO.	DRAWING NO.	REVISION
4083	06	-

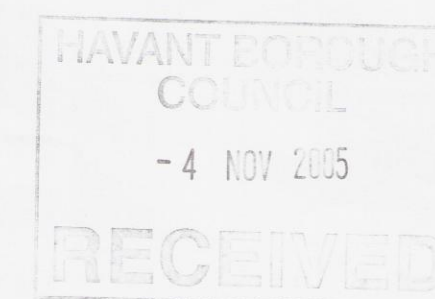


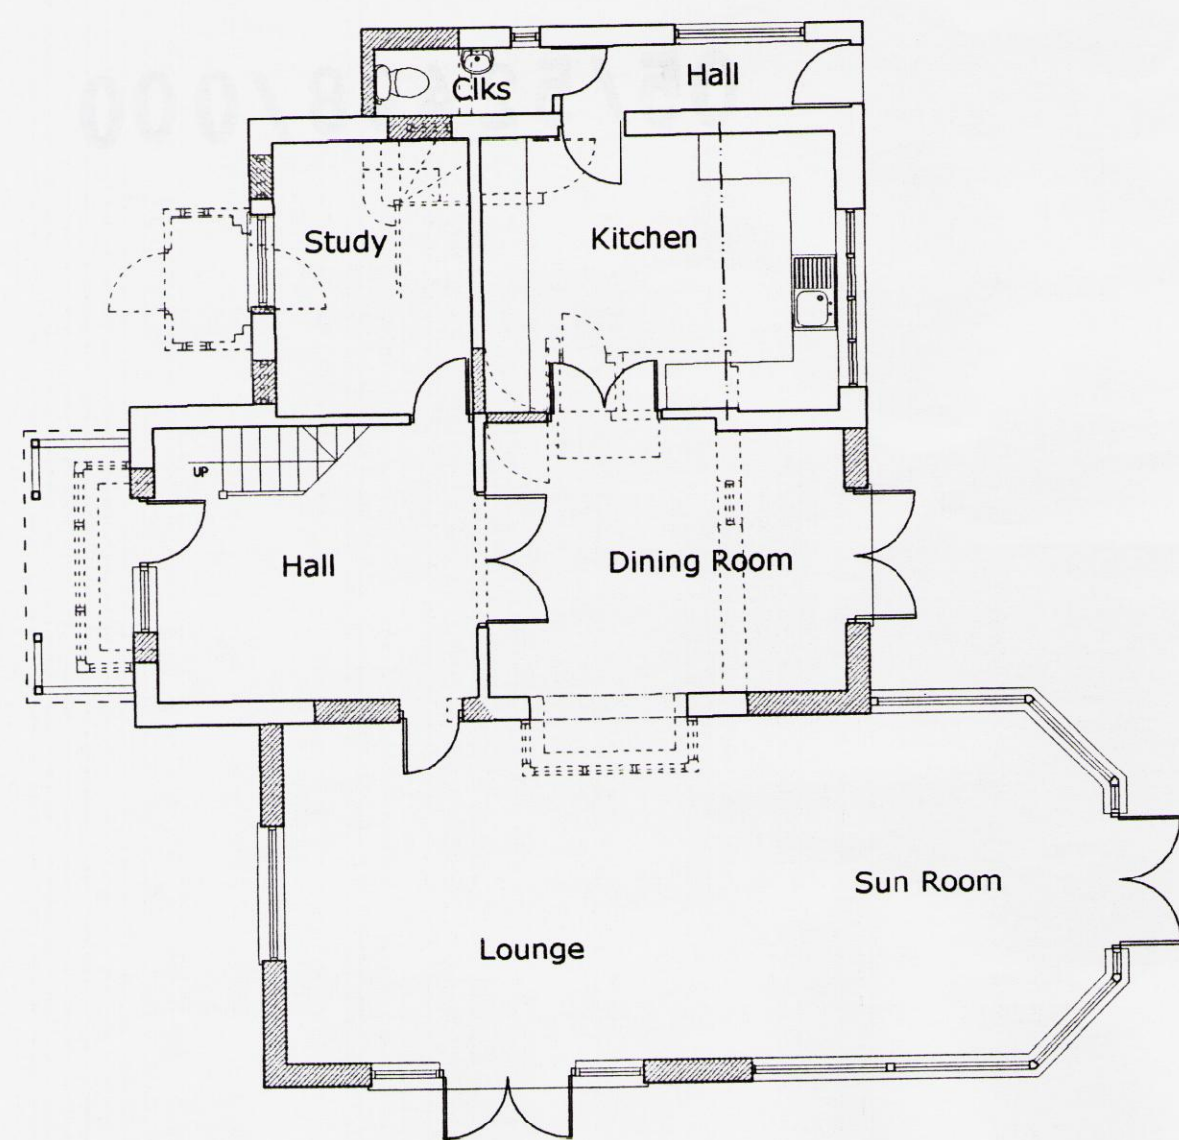

Ground Floor Plan

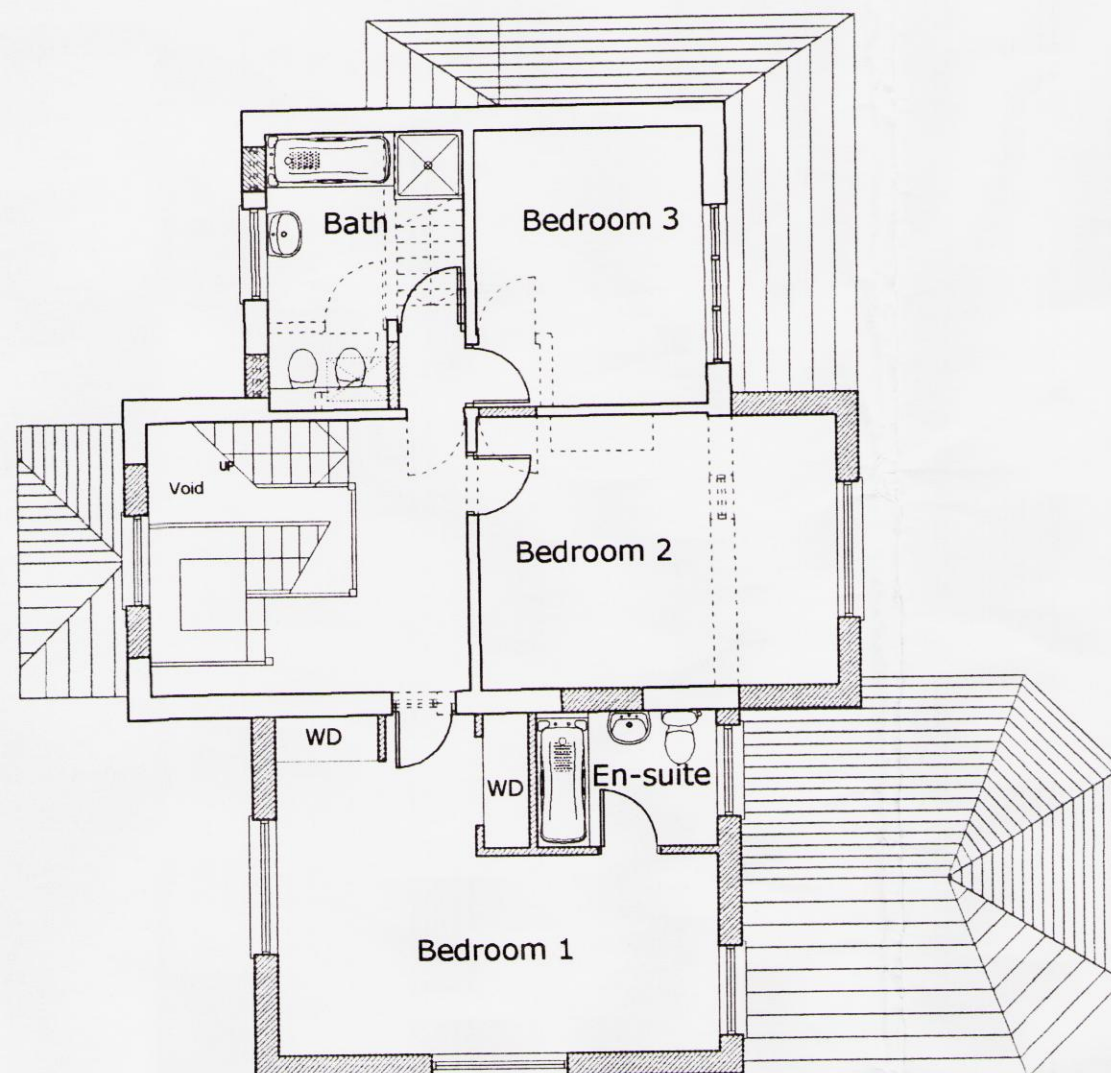

First Floor Plan

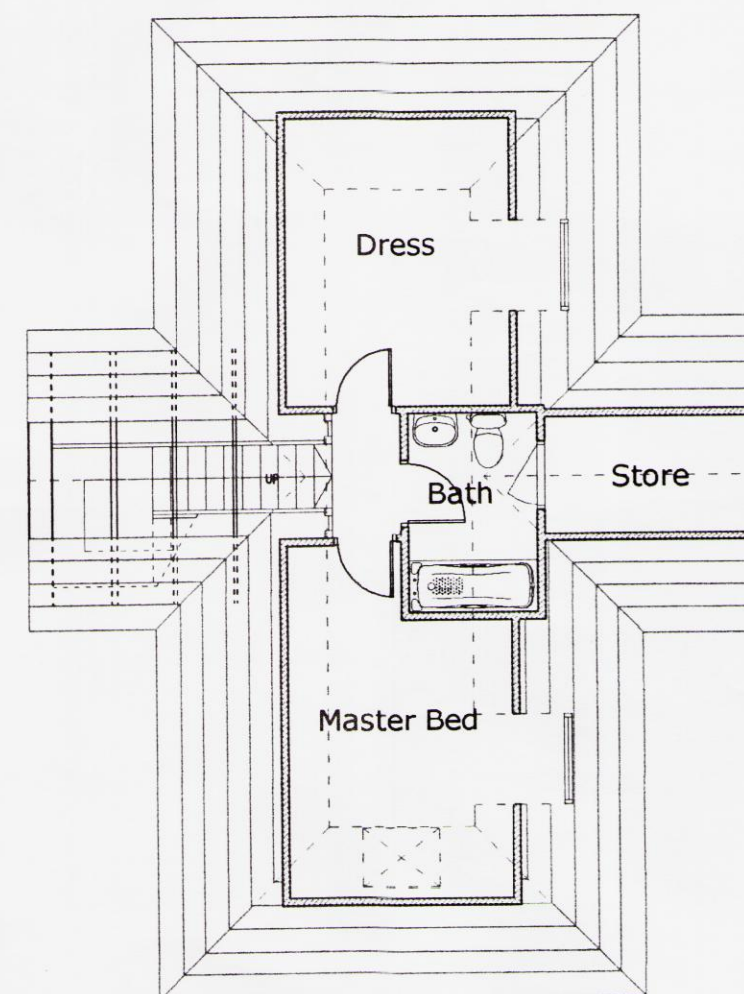

Second Floor Plan



East Elevation



North Elevation



West Elevation (to st peters road)



South Elevation

NOTES
ALL DIMENSIONS TO BE CHECKED ON SITE BY THE CONTRACTOR BEFORE FABRICATION AND ERECTION.
FIGURED DIMENSIONS TO BE TAKEN IN PREFERENCE TO SCALED DIMENSIONS.
THIS DRAWING IS THE COPYRIGHT OF THE ARCHITECTS AND MUST NOT BE REPRODUCED OR USED WITHOUT THEIR EXPRESS CONSENT
ELECTRONIC ISSUE OF THIS DRAWING TO BE CONFIRMED BY PAPER HARD COPY ONLY.

NOTE: BASED ON A SURVEY BY OTHERS

G	17-10-05	Planning Amendments	GR
F	18-08-05	Rooflight removed	GR
E	09-08-05	Planning Amendments	GR
D	28-07-05	Client Amendment	GR
C	01-06-05	Client Amendment	GR
B	27-05-05	Client Amendment	MA
A	18-05-05	Client Amendment	MA

ARCHITECTS, DESIGNERS & PLANNING CONSULTANTS

61 SOUTH STREET, HAVANT
HAMPSHIRE, PO9 1BZ

TELEPHONE : 023 9248 2494
FACSIMILE : 023 9248 1152
E-m : design@pwp-architects.com
Website : www.pwparchitects.com

PROJECT

ALTERATIONS AND EXTENSION
LABURNUMS
ST PETERS ROAD
HAYLING ISLAND

CLIENT

J . LAUNDON ESQ.

TITLE


PROPOSED FLOOR PLANS AND ELEVATIONS

STATUS

PRELIMINARY

SCALES	DATE	DRAWN
1/100	APR 05	MA


JOB NO.	DRAWING NO.	REVISION
4083	04	G

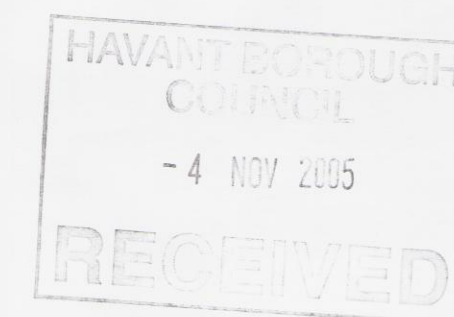



SITE PLAN
1:500

THE SITE

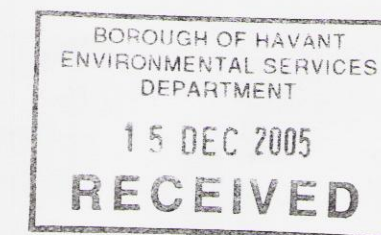

NOTES
ALL DIMENSIONS TO BE CHECKED ON SITE BY THE CONTRACTOR BEFORE FABRICATION AND ERECTION.
FIGURED DIMENSIONS TO BE TAKEN IN PREFERENCE TO SCALED DIMENSIONS.
THIS DRAWING IS THE COPYRIGHT OF THE ARCHITECTS AND MUST NOT BE REPRODUCED OR USED WITHOUT THEIR EXPRESS CONSENT
ELECTRONIC ISSUE OF THIS DRAWING TO BE CONFIRMED BY PAPER HARD COPY ONLY.


NOTE: BASED ON A SURVEY BY OTHERS



LOCATION PLAN
1:1250

THE SITE

A | 03-11-05 | Extension reduced in size | GR

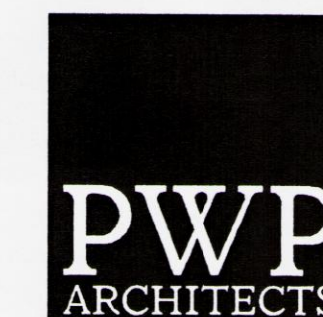


ARCHITECTS, DESIGNERS &
PLANNING CONSULTANTS
81 SOUTH STREET, HAVANT
HAMPSHIRE, PO9 1BZ
TELEPHONE : 023 9248 2494
FACSIMILE : 023 9248 1152
E-m : design@pwp-architects.com
Website : www.pwparchitects.com

PROJECT		
ALTERATIONS AND EXTENSION LABURNUMS ST PETERS ROAD HAYLING ISLAND		
CLIENT		
J. LAUNDON ESQ.		
TITLE		
PROPOSED SITE AND LOCATION PLAN		
STATUS		
PRELIMINARY		
SCALES	DATE	DRAWN
1/500, 1/1250	APR 05	MA
JOB NO.	DRAWING NO.	REVISION
4083	03	A



ALL DIMENSIONS TO BE CHECKED ON SITE BY THE CONTRACTOR BEFORE FABRICATION AND ERECTION.
FIGURED DIMENSIONS TO BE TAKEN IN PREFERENCE TO SCALED DIMENSIONS.
THIS DRAWING IS THE COPYRIGHT OF THE ARCHITECTS AND MUST NOT BE REPRODUCED OR USED WITHOUT THEIR EXPRESS CONSENT
ELECTRONIC ISSUE OF THIS DRAWING TO BE CONFIRMED BY PAPER HARD COPY ONLY.

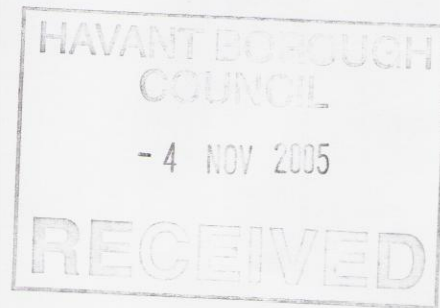

B.O.H.
PERMIT

TELEPHONE : 023 9248 2494
FACSMILE : 023 9248 1152
E-m : design@pwp-architects.com
Website : www.pwparchitects.com

PWP
ARCHITECTS

PROJECT

ALTERATIONS AND EXTENSION
LABURNUMS
ST PETERS ROAD
HAYLING ISLAND

CLIENT

J. LAUNDON ESQ.

TITLE

SITE SURVEY PLAN

STATUS

PRELIMINARY

SCALES

DATE
APR 0

DRAWN
MA

JOB NO.

DRAWING NO.

REVISION


4083

02




NOTES
ALL DIMENSIONS TO BE CHECKED ON SITE BY THE CONTRACTOR BEFORE FABRICATION AND ERECTION.
FIGURED DIMENSIONS TO BE TAKEN IN PREFERENCE TO SCALED DIMENSIONS.
THIS DRAWING IS THE COPYRIGHT OF THE ARCHITECTS AND MUST NOT BE REPRODUCED OR USED WITHOUT THEIR EXPRESS CONSENT
ELECTRONIC ISSUE OF THIS DRAWING TO BE CONFIRMED BY PAPER HARD COPY ONLY.

NOTE: BASED ON A SURVEY BY OTHERS

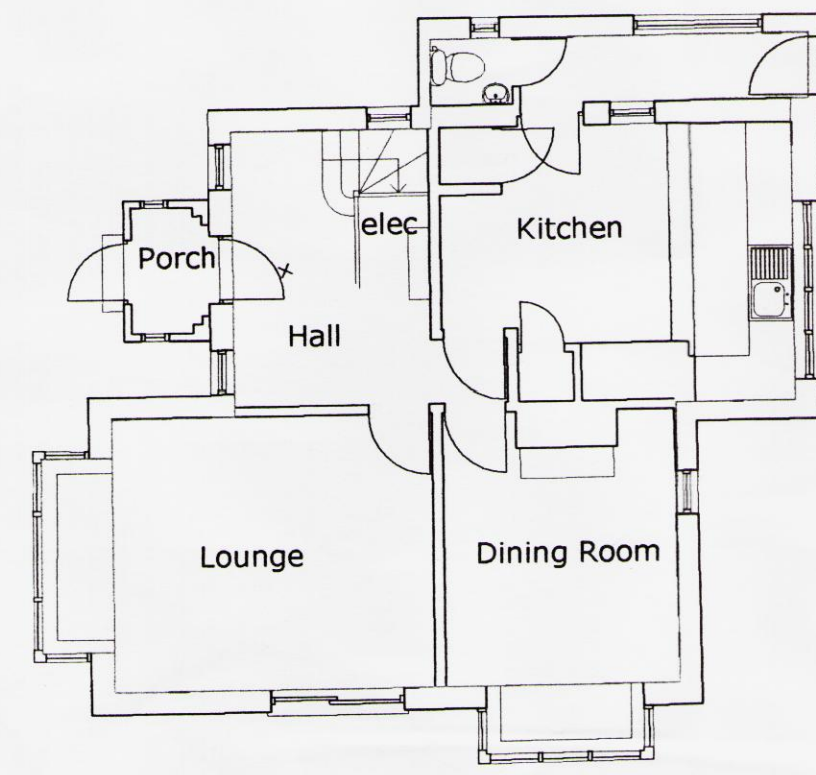

Ground Floor Plan

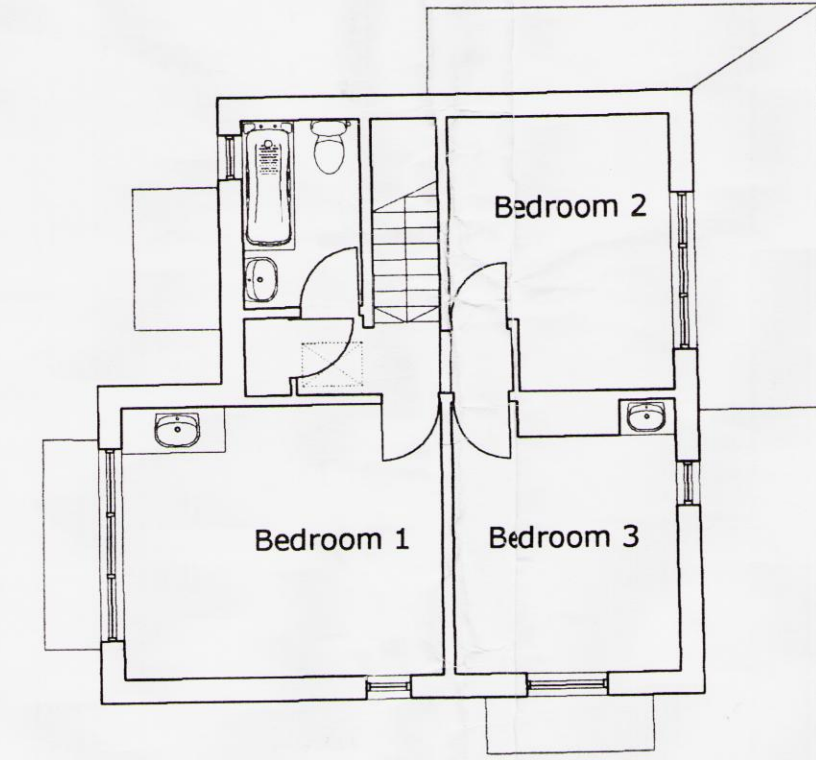

First Floor Plan



East Elevation



North Elevation



West Elevation (to st. peters road)



South Elevation

B.O.H.
PERMIT

HAVANT BOROUGH
COUNCIL
- 4 NOV 2005
RECEIVED

PWP ARCHITECTS	ARCHITECTS, DESIGNERS & PLANNING CONSULTANTS		
	61 SOUTH STREET, HAVANT HAMPSHIRE, PO9 1BZ		
TELEPHONE : 023 9248 2494 FACSIMILE : 023 9248 1152 E-m : design@pwp-architects.com Website : www.pwparchitects.com			
PROJECT			
ALTERATIONS AND EXTENSION LABURNUMS ST PETERS ROAD HAYLING ISLAND			
CLIENT			
J . LAUNDON ESQ.			
TITLE			
EXISTING FLOOR PLANS AND ELEVATIONS			
STATUS			
PRELIMINARY			
SCALES	DATE	DRAWN	
1/100	APR 05	MA	
JOB NO.	DRAWING NO.	REVISION	
4083	01	-	