


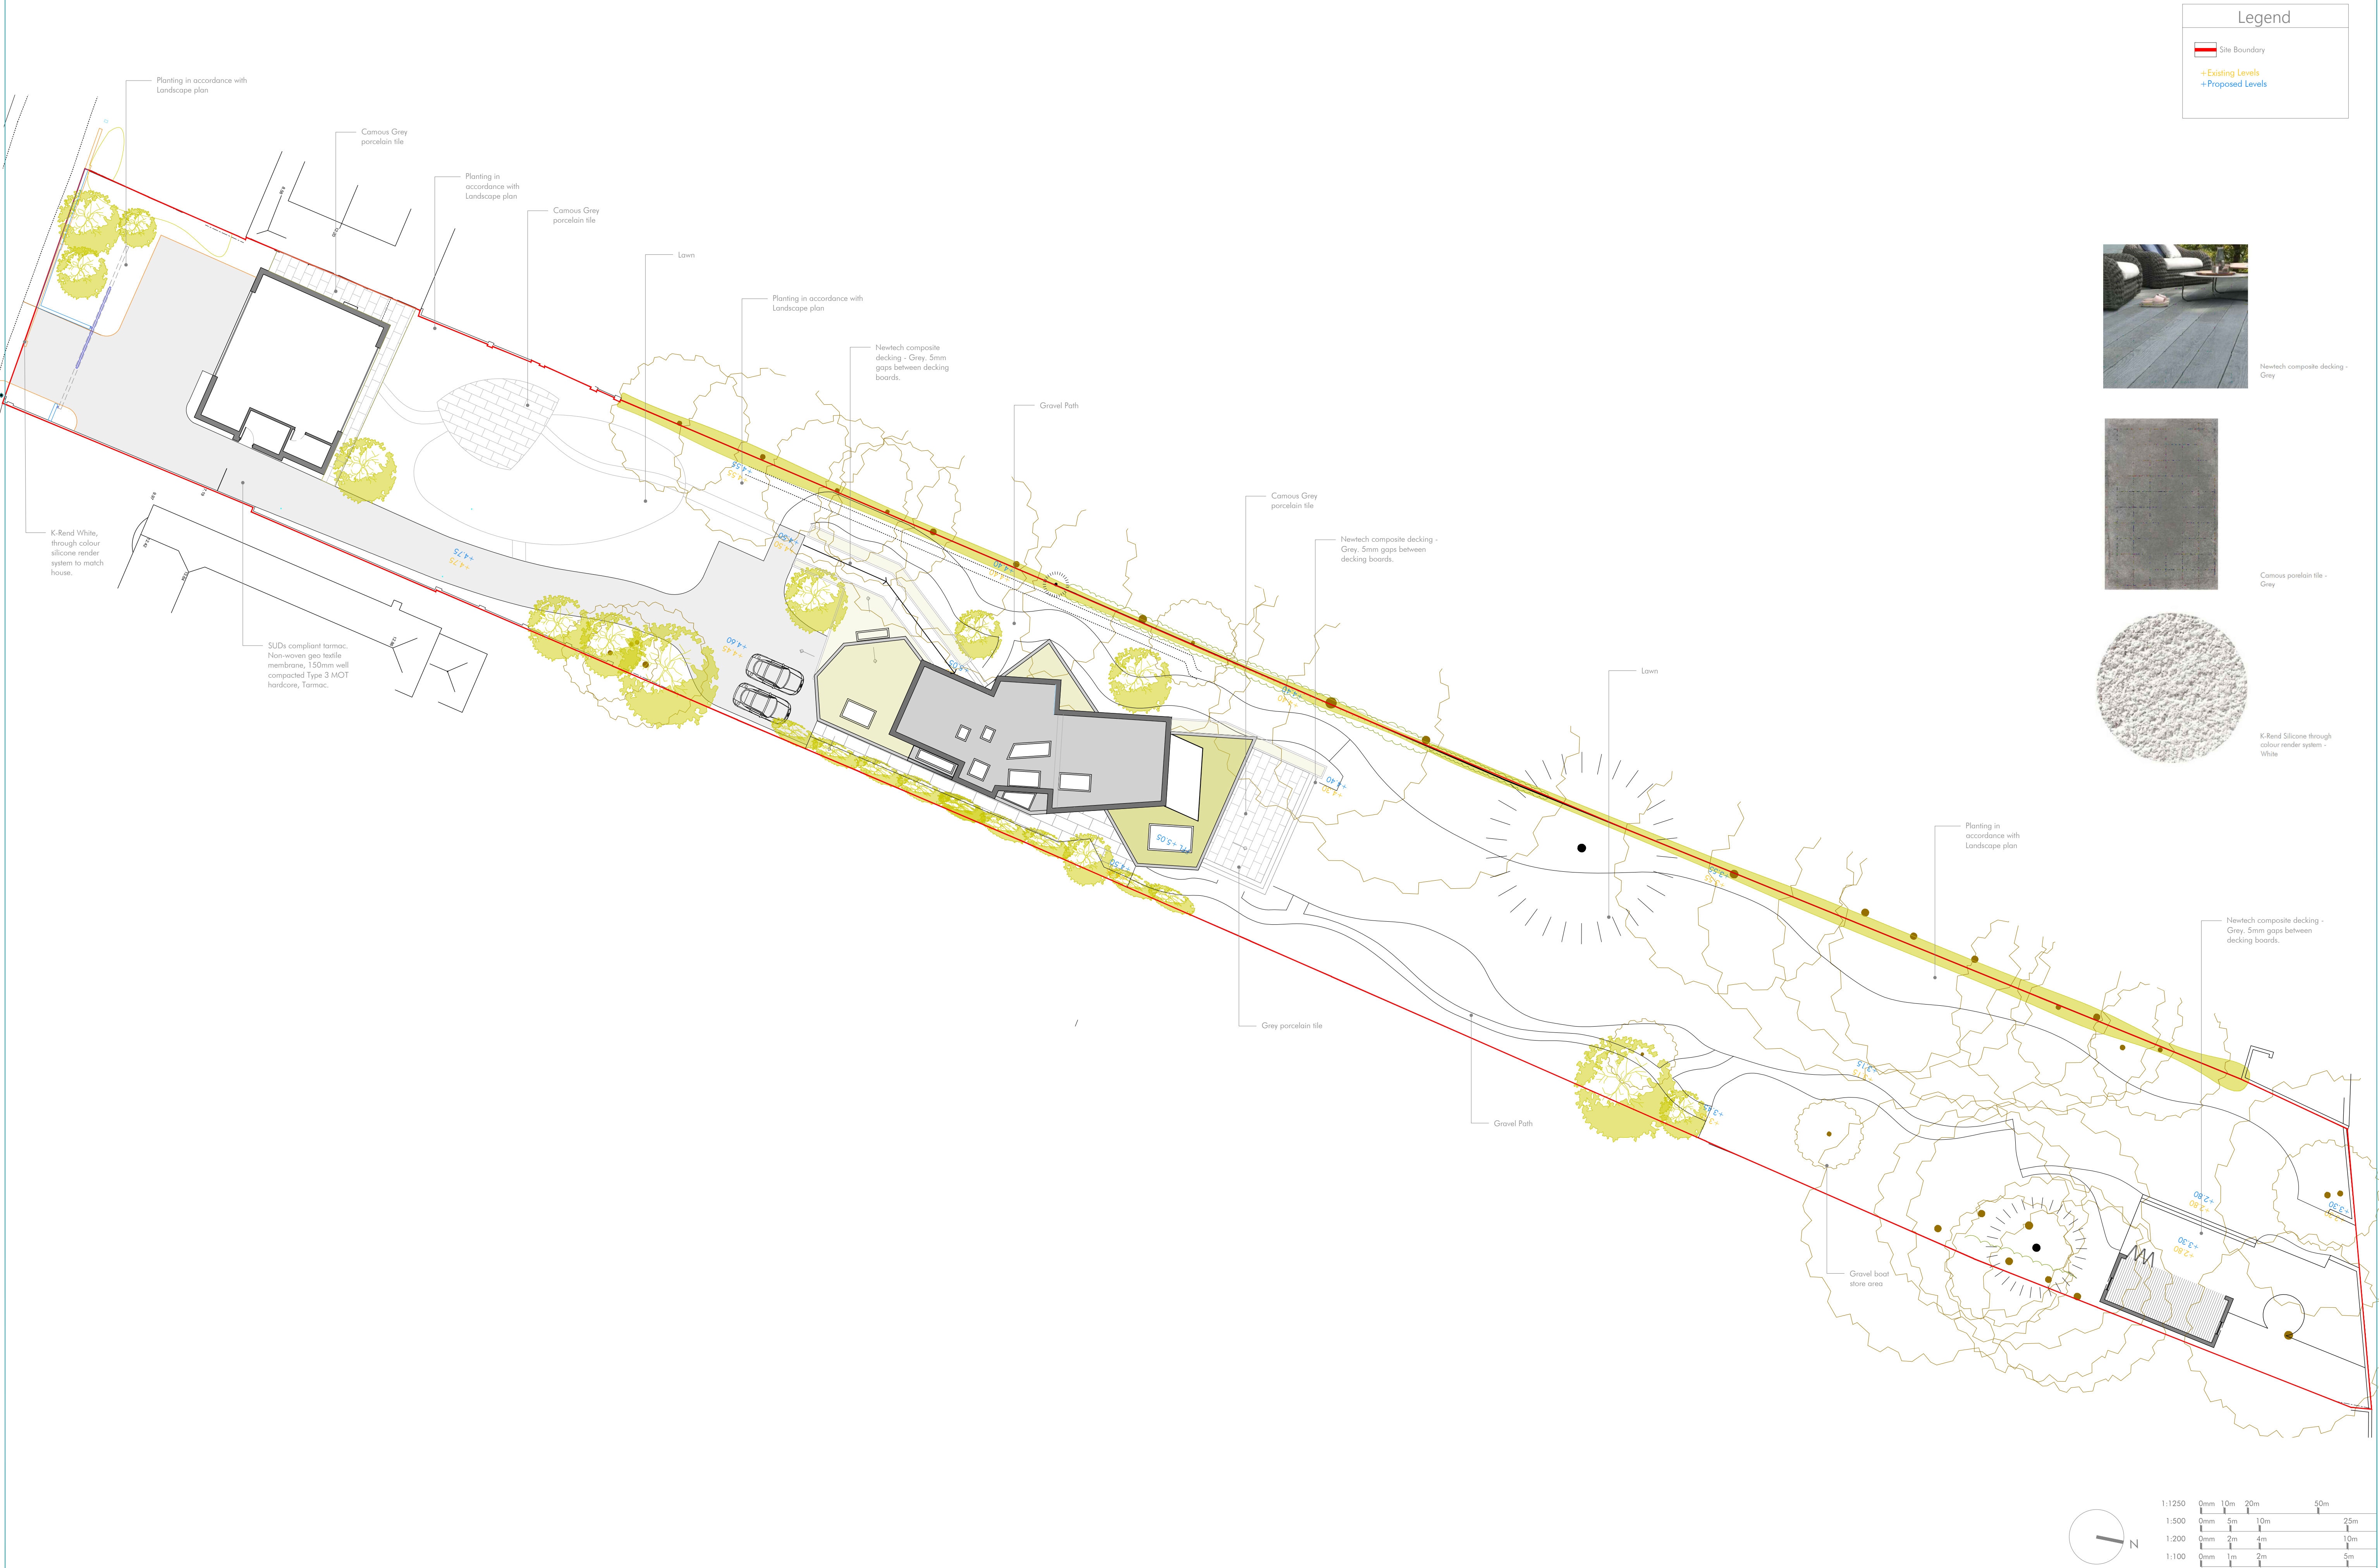


Legend

- Site Boundary
- +Existing Levels
- +Proposed Levels



Newtech composite decking - Grey

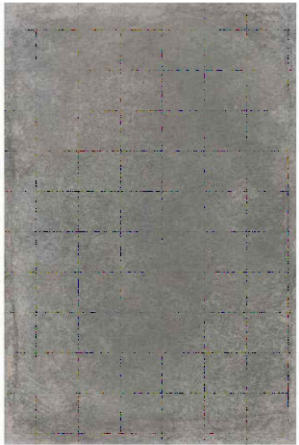


Camous porcelain tile - Grey



K-Rend Silicone through colour render system - White

Newtech composite decking - Grey. 5mm gaps between decking boards.

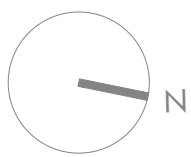

1:1250	0mm	10m	20m	50m
1:500	0mm	5m	10m	25m
1:200	0mm	2m	4m	10m
1:100	0mm	1m	2m	5m
1:1	0mm	10mm	20mm	50mm

Project
48 Sinah Lane

Drawing
Landscape Plan - Hardscape

Project No.
1906
Dwg No.
4,009
Scale
1:200 @ A1

Rev 01 Date 05.06.23 Notes Gate position set back from boundary to reduce impact on highway by waiting vehicle

The Studio @ The Barns
Church Lane, Northney PO11 05B
07365 1111998
info@hebdenstudio.com
www.hebdenstudio.com

Hebden
design studio
architecture / town planning / interior design / project management

Notes:
Do not scale from this drawing unless for the purposes of Local Authority Planning Approval. Please verify that the information is correctly printed to scale by checking the control bar.
This drawing must be read in conjunction with all other related drawings and documentation.
This drawing is copyright of Hebden Design Studio Ltd ©.
All rights reserved