
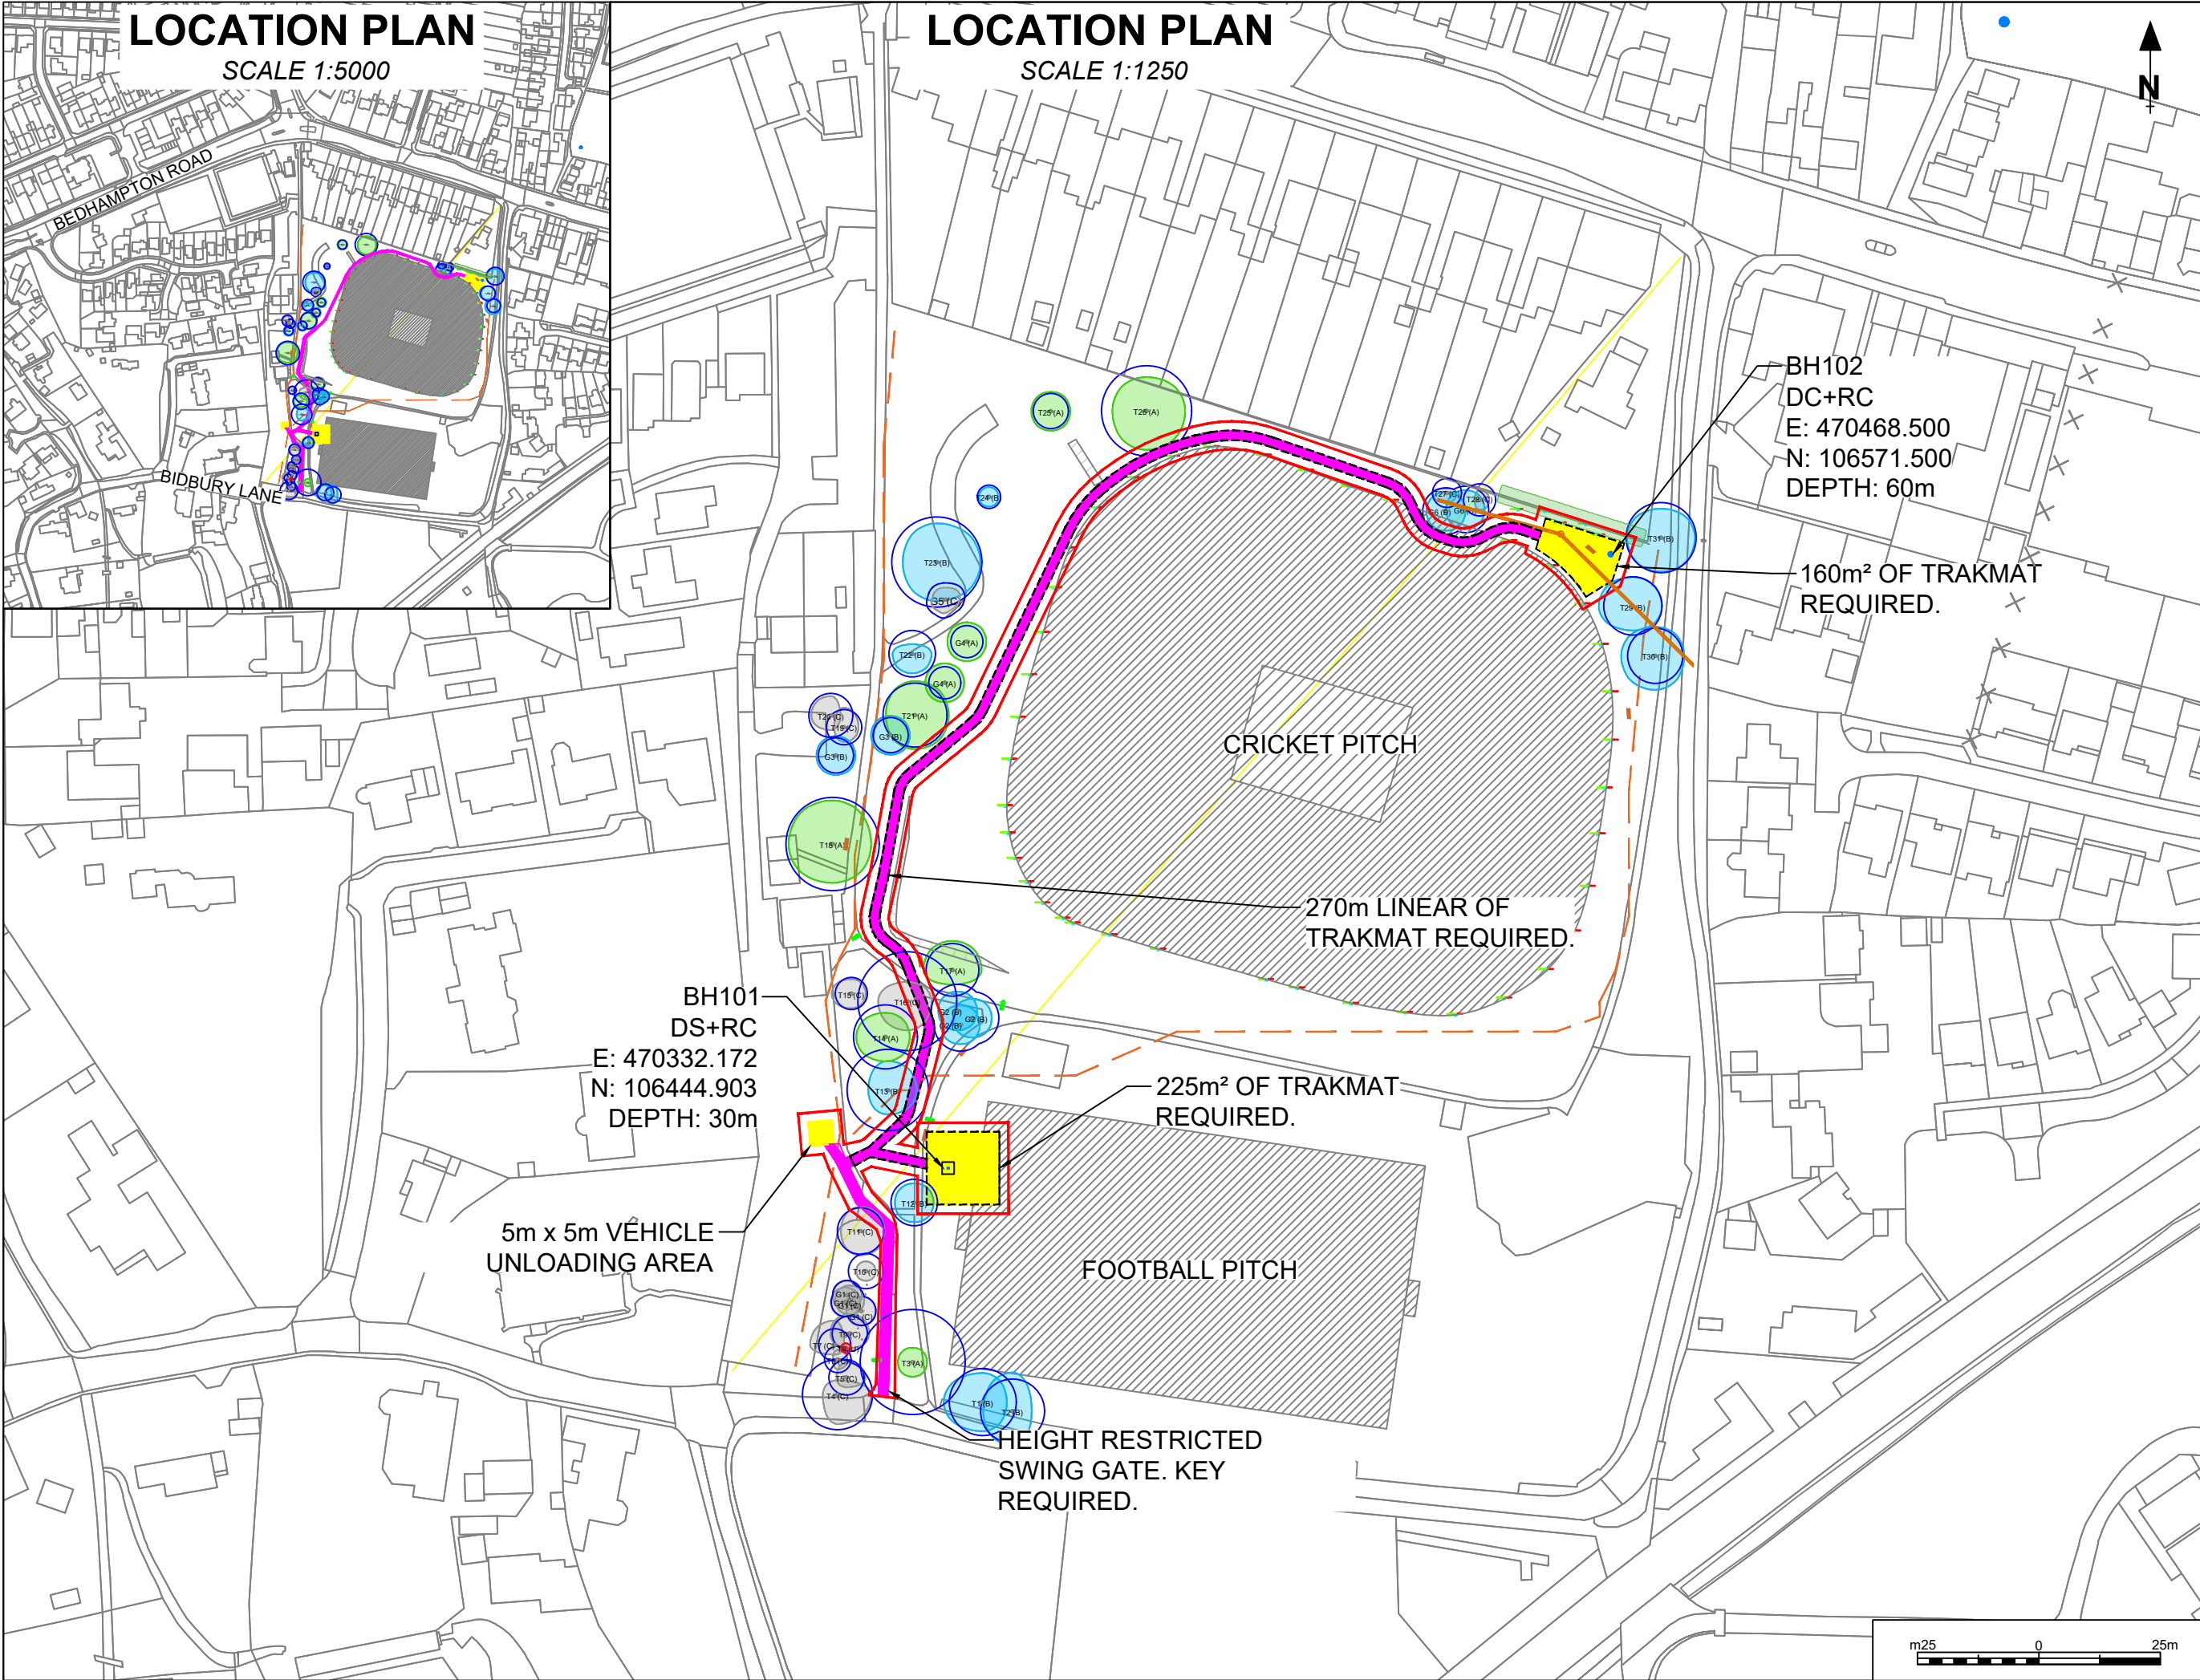


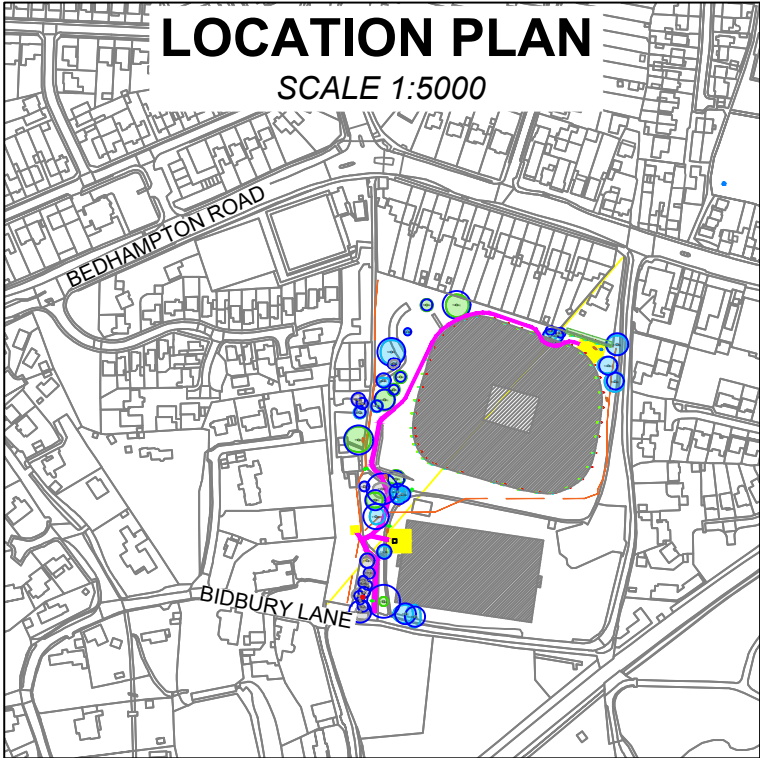

Notes				
1	All dimensions in millimetres, unless stated otherwise.			
2	All chainages in metres.			
3	All levels in mAOD.			
4	Do not scale this drawing.			
5	Invert levels given for new manholes correspond to the centre of the manhole.			
LEGEND				
WORKING AREA				
ACCESS ROUTE				
BOREHOLE				
AREA REQUIRING TRAKMAT				
RED LINE BOUNDARY				
BENCH				
LAMP POST				
CAT A TREE				
CAT B TREE				
CAT C TREE				
RPA				
PUBLIC RIGHT OF WAY				
8	15/05/2023	GS	PT	
7	09/05/2023	GS	PT	
6	02/03/2023	GS	PT	
5	08/02/2023	GS	PT	
4	20/01/2023	GS	PT	
3	13/12/2022	GS	PT	
2	05/11/2022	GS	PT	
1	21/10/2022	GS	PT	
Rev.	Date	Drawn	Approved	
 				
Project Location Bidbury Mead, Havant, PO9 3JG				
Project Title Hampshire Water For Life				
Project Reference 760010				
Drawing Number 760010-BH101&BH102-01				
Drawing Title LOCATION PLAN				
OS Reference SU704065				
Scale 1:1250			Size A3	
Drawn GS	Checked AB		Approved PT	
Date 15/05/2023				