


Key

Existing retained construction


New construction / infill

Demolitions

NB: Existing external cavity wall width TBC on site, currently assumed at 50mm.

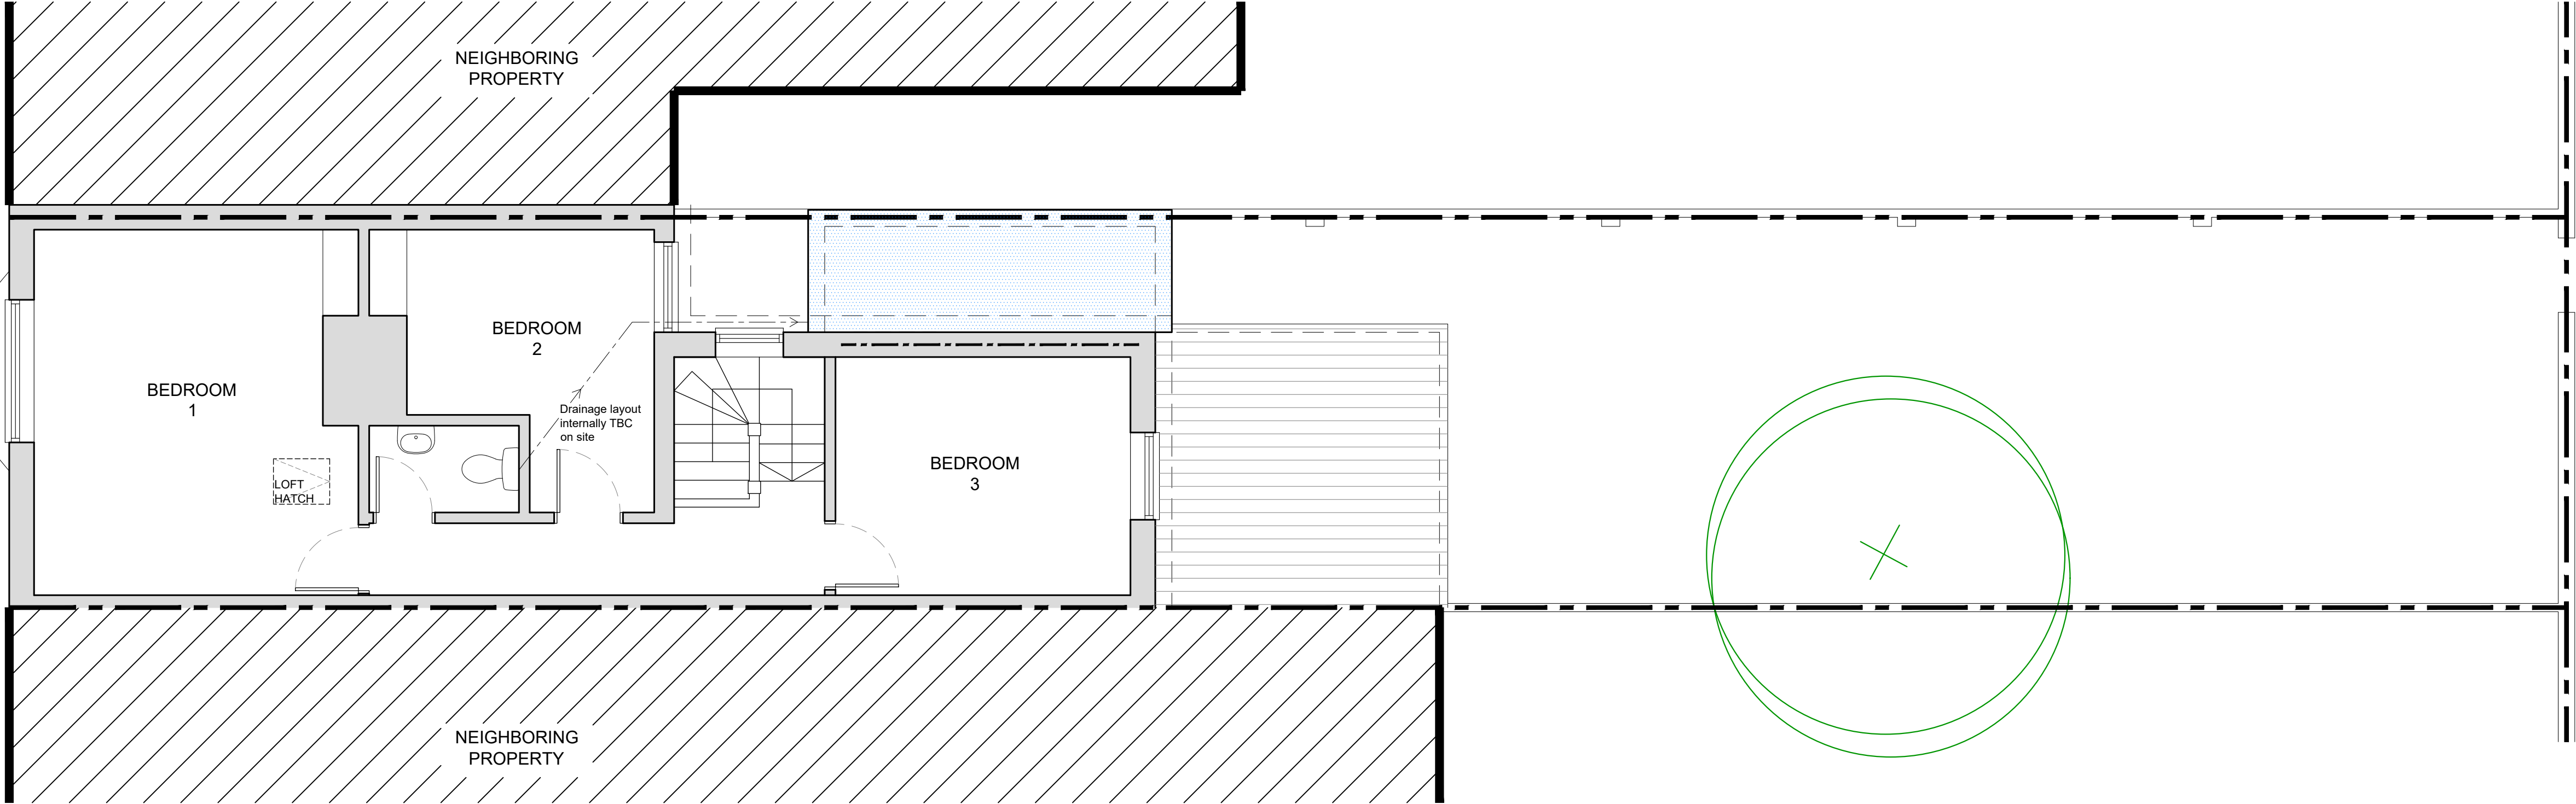

FIRST FLOOR

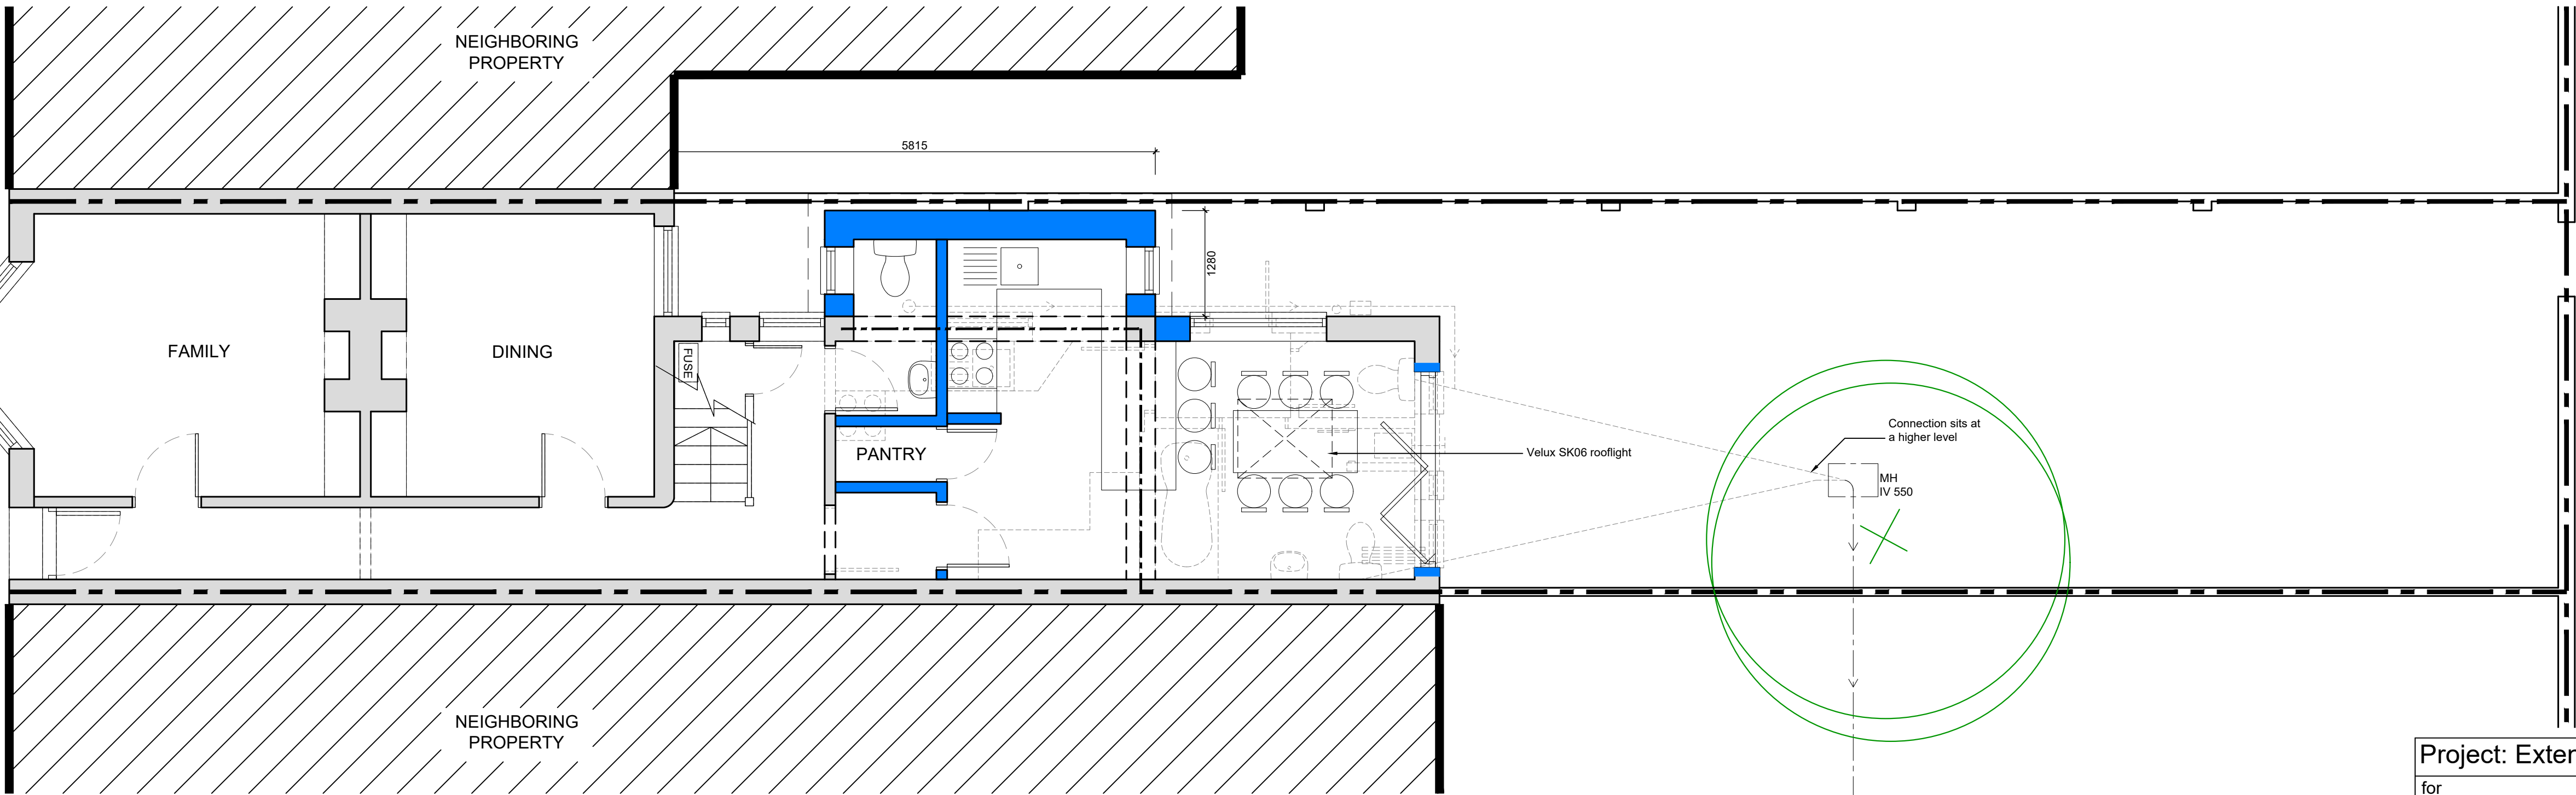

GROUND FLOOR

Key - CDM 2015 Symbols

Caution

Information

Prohibited

Residual Risk

Rev.	Description	Date

Project: Extension

for
Dawn & Jeff Leigh-Jones
at
89 North Street,
Emsworth,
Hampshire,
PO10 7PQ

Contact: [Michael Austin RIBA](#)
E-mail: project@austinlebbon.co.uk
Web: www.austinlebbon.co.uk
Phone: 01730 887559

Dwg Ref: 22111 [PL] 01

Rev: -

Date: Aug 2023

