


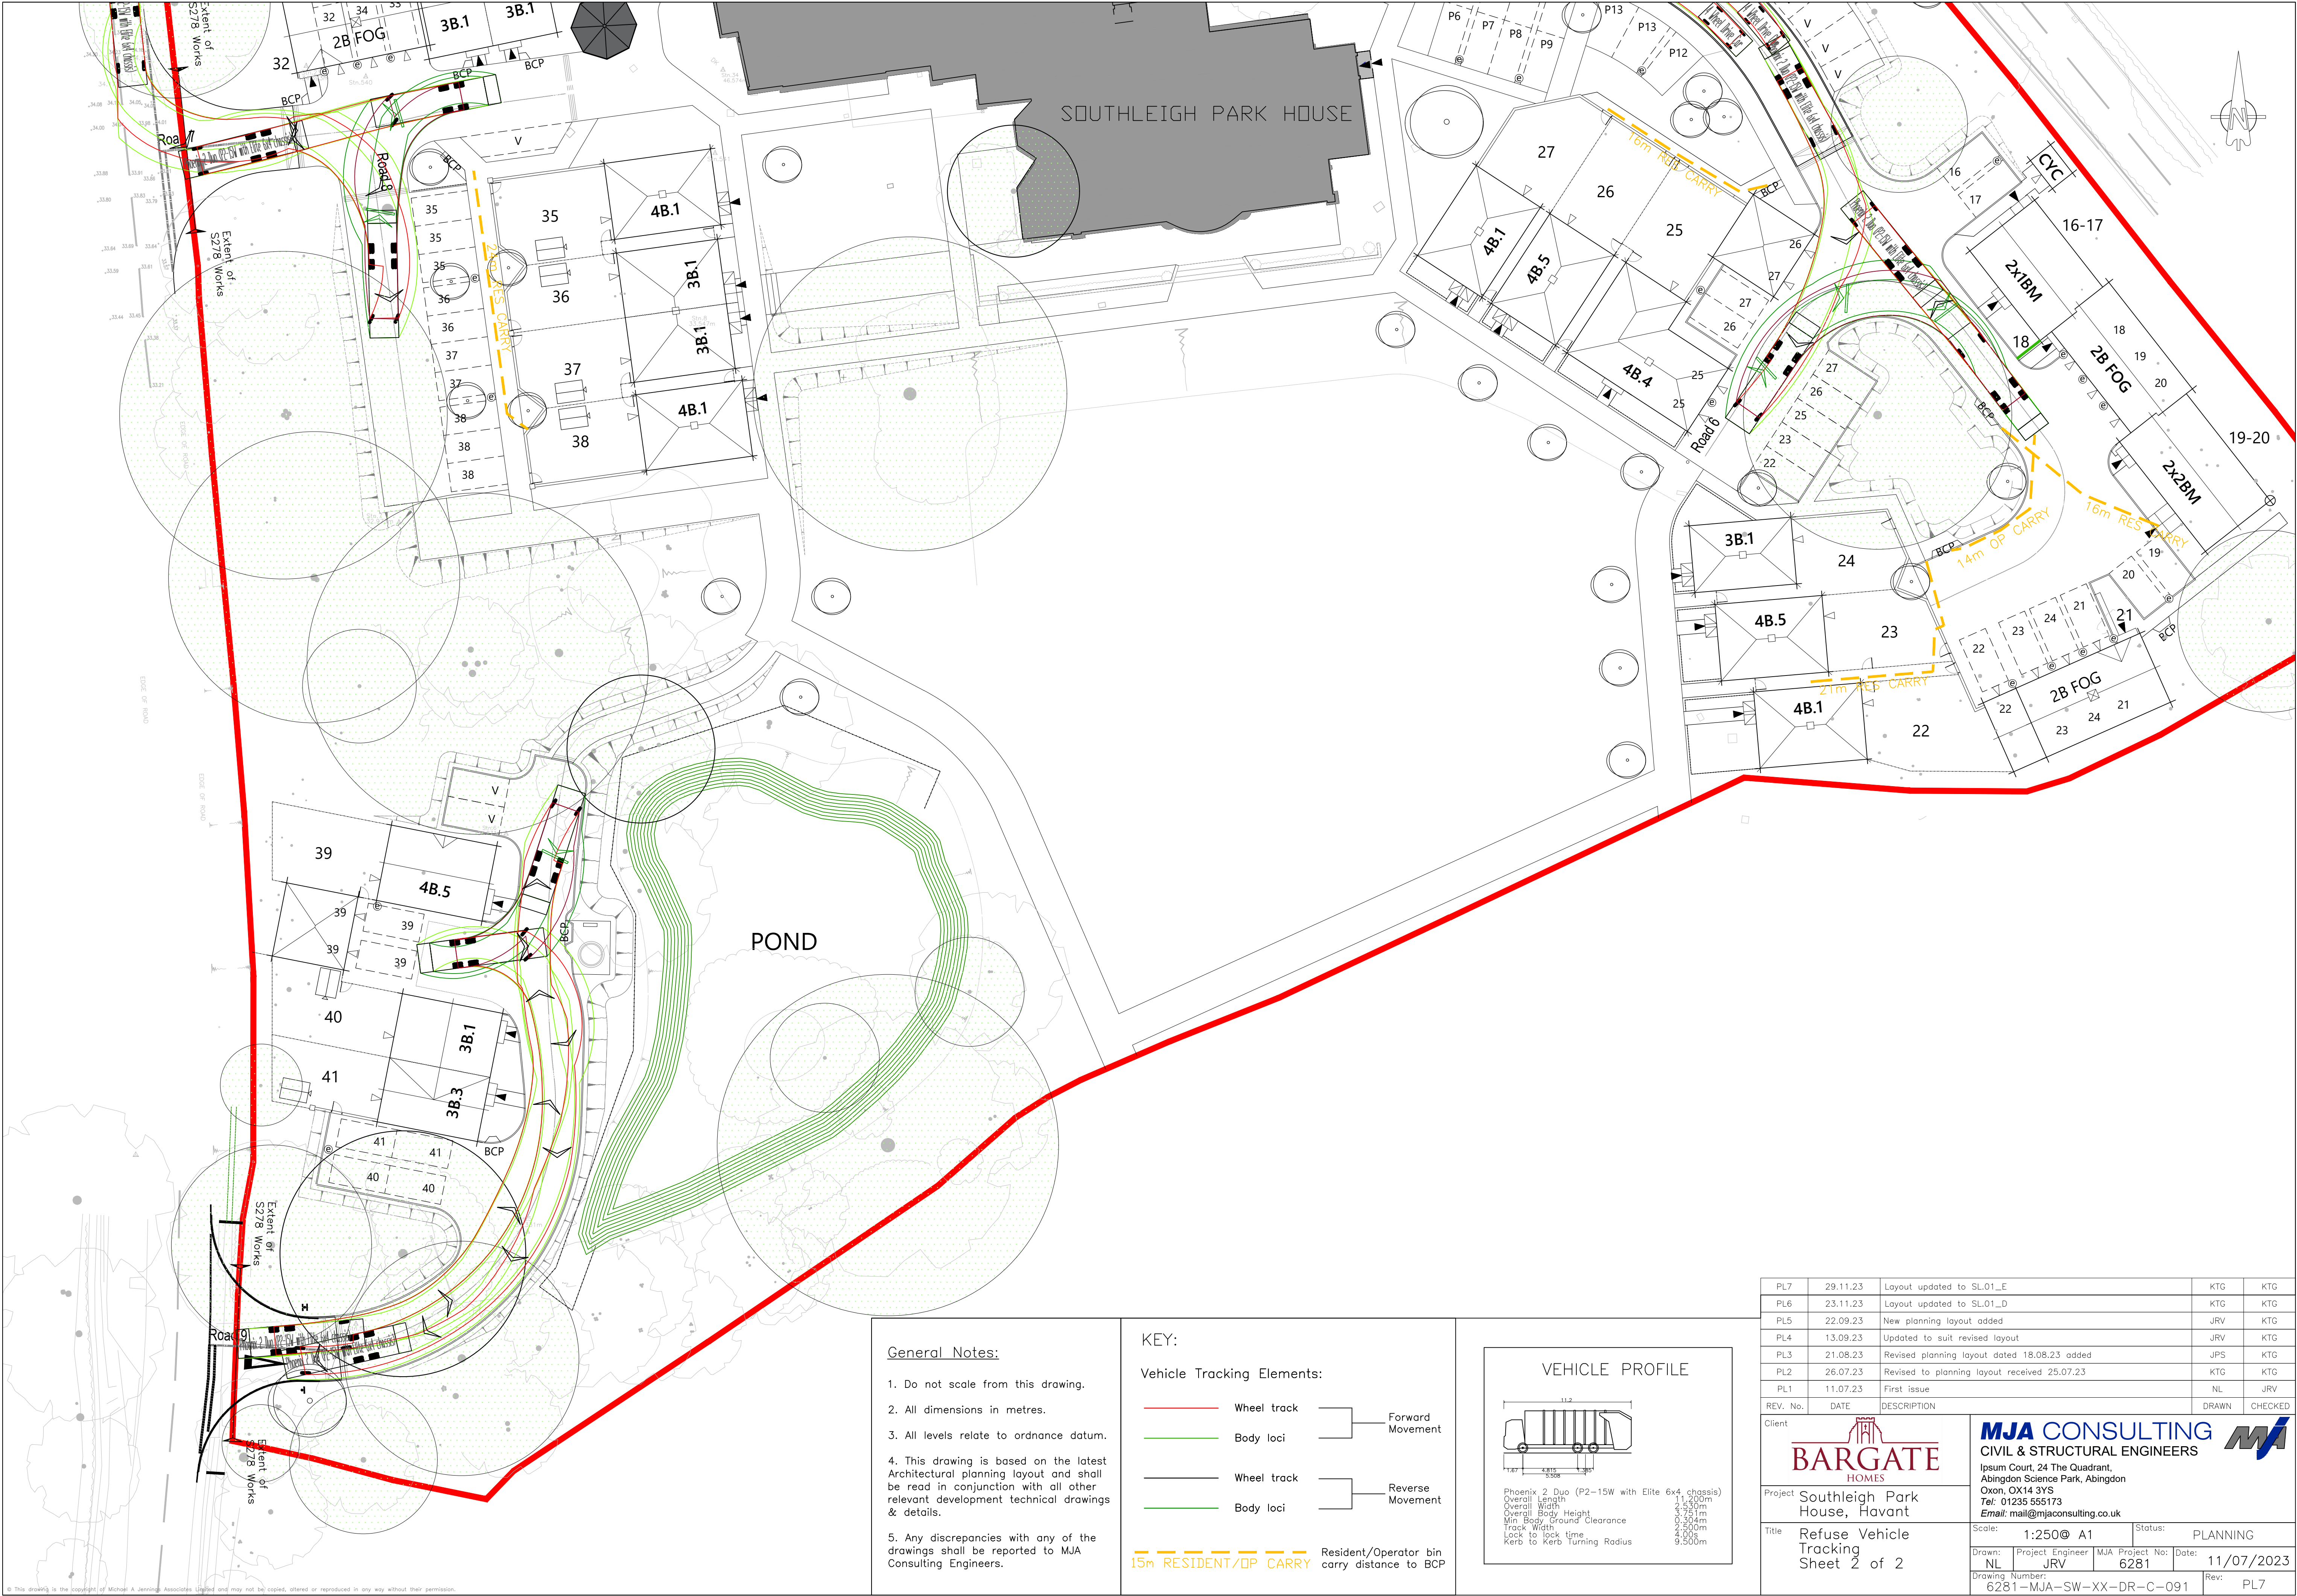

General Notes:

- Do not scale from this drawing.
- All dimensions in metres.
- All levels relate to ordnance datum.
- This drawing is based on the latest Architectural planning layout and shall be read in conjunction with all other relevant development technical drawings & details.
- Any discrepancies with any of the drawings shall be reported to MJA Consulting Engineers.

**KEY:**

Vehicle Tracking Elements:

Wheel track

Body loci

Wheel track

Body loci

Forward Movement

Reverse Movement

15m RESIDENT/OP CARRY

Resident/Operator bin carry distance to BCP

**VEHICLE PROFILE**

Phoenix 2 Duo (P2-15W with Elite 6x4 chassis)  
Overall Length 11.500m  
Overall Width 2.530m  
Overall Body Height 3.751m  
Min Body Ground Clearance 0.304m  
Track Width 2.530m  
Lock to lock time 4.00s  
Kerb to Kerb Turning Radius 9.500m

|                 |                  |                                              |             |            |
|-----------------|------------------|----------------------------------------------|-------------|------------|
| PL7             | 29.11.23         | Layout updated to SL.01_E                    | KTG         | KTG        |
| PL6             | 23.11.23         | Layout updated to SL.01_D                    | KTG         | KTG        |
| PL5             | 22.09.23         | New planning layout added                    | JRV         | KTG        |
| PL4             | 13.09.23         | Updated to suit revised layout               | JRV         | KTG        |
| PL3             | 21.08.23         | Revised planning layout dated 18.08.23 added | JPS         | KTG        |
| PL2             | 26.07.23         | Revised to planning layout received 25.07.23 | KTG         | KTG        |
| PL1             | 11.07.23         | First issue                                  | NL          | JRV        |
| REV. No.        | DATE             | DESCRIPTION                                  | DRAWN       | CHECKED    |
| Client          |                  |                                              |             |            |
| Project         |                  | Southleigh Park House, Havant                |             |            |
| Title           |                  | Refuse Vehicle Tracking Sheet 2 of 2         |             |            |
| Scale:          |                  | 1:250@ A1                                    | Status:     | PLANNING   |
| Drawn:          | Project Engineer | MJA                                          | Project No: | 6281       |
| NL              | JRV              | 6281                                         | Date:       | 11/07/2023 |
| Drawing Number: |                  | 6281-MJA-SW-XX-DR-C-091                      | Rev:        | PL7        |

**BARGATE HOMES**

**MJA CONSULTING**  
CIVIL & STRUCTURAL ENGINEERS

Ipsium Court, 24 The Quadrant,  
Abingdon Science Park, Abingdon  
Oxon, OX14 3YS  
Tel: 01235 555173  
Email: mail@mjaconsulting.co.uk