


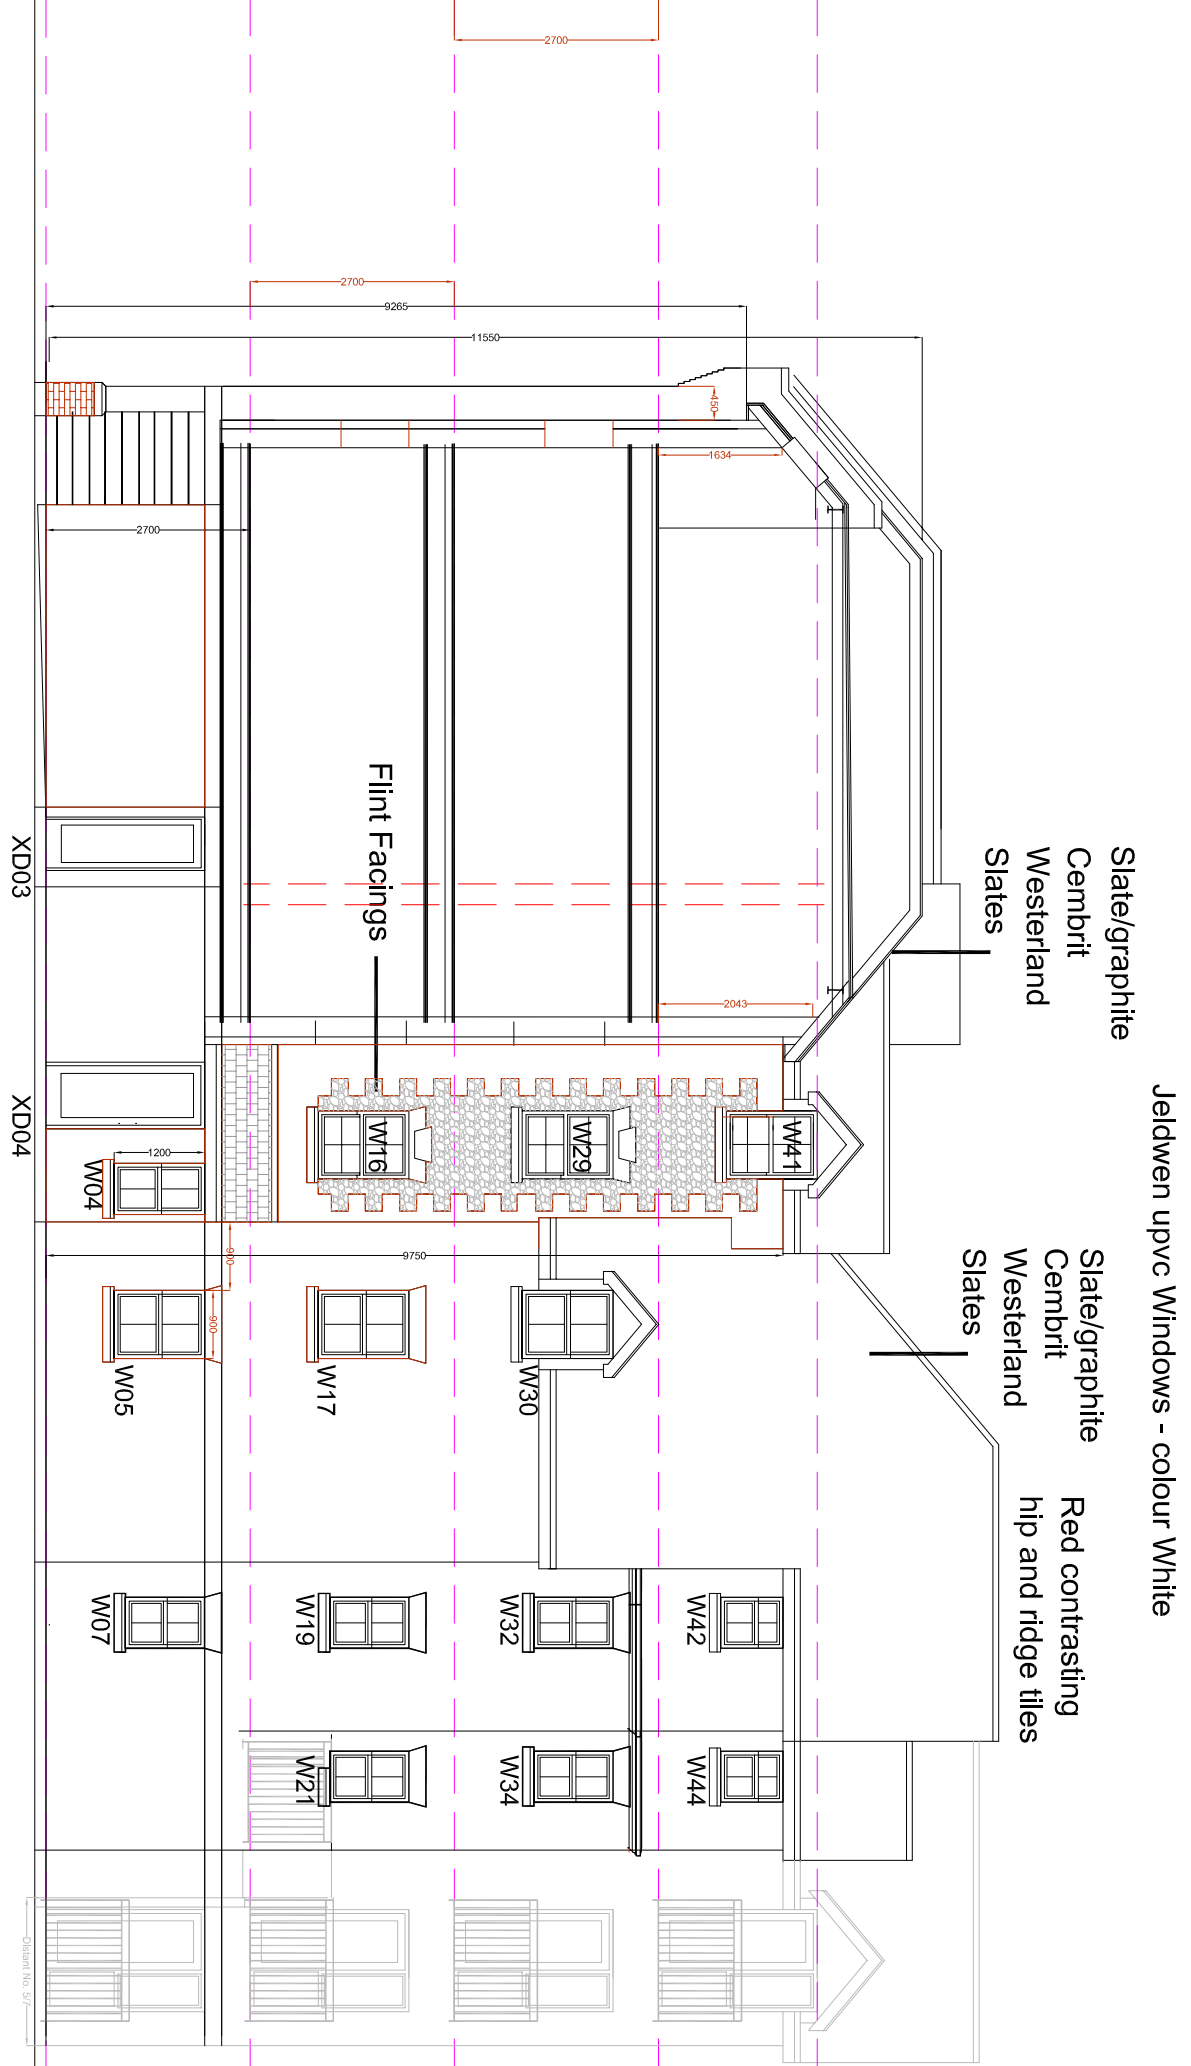


East Elevation

Brick manufacturer is AAB
description is 'DR33B The Storm Blend Handmade



North Elevation

Brick manufacturer is AAB
description is 'DR33B The Storm Blend Handmade

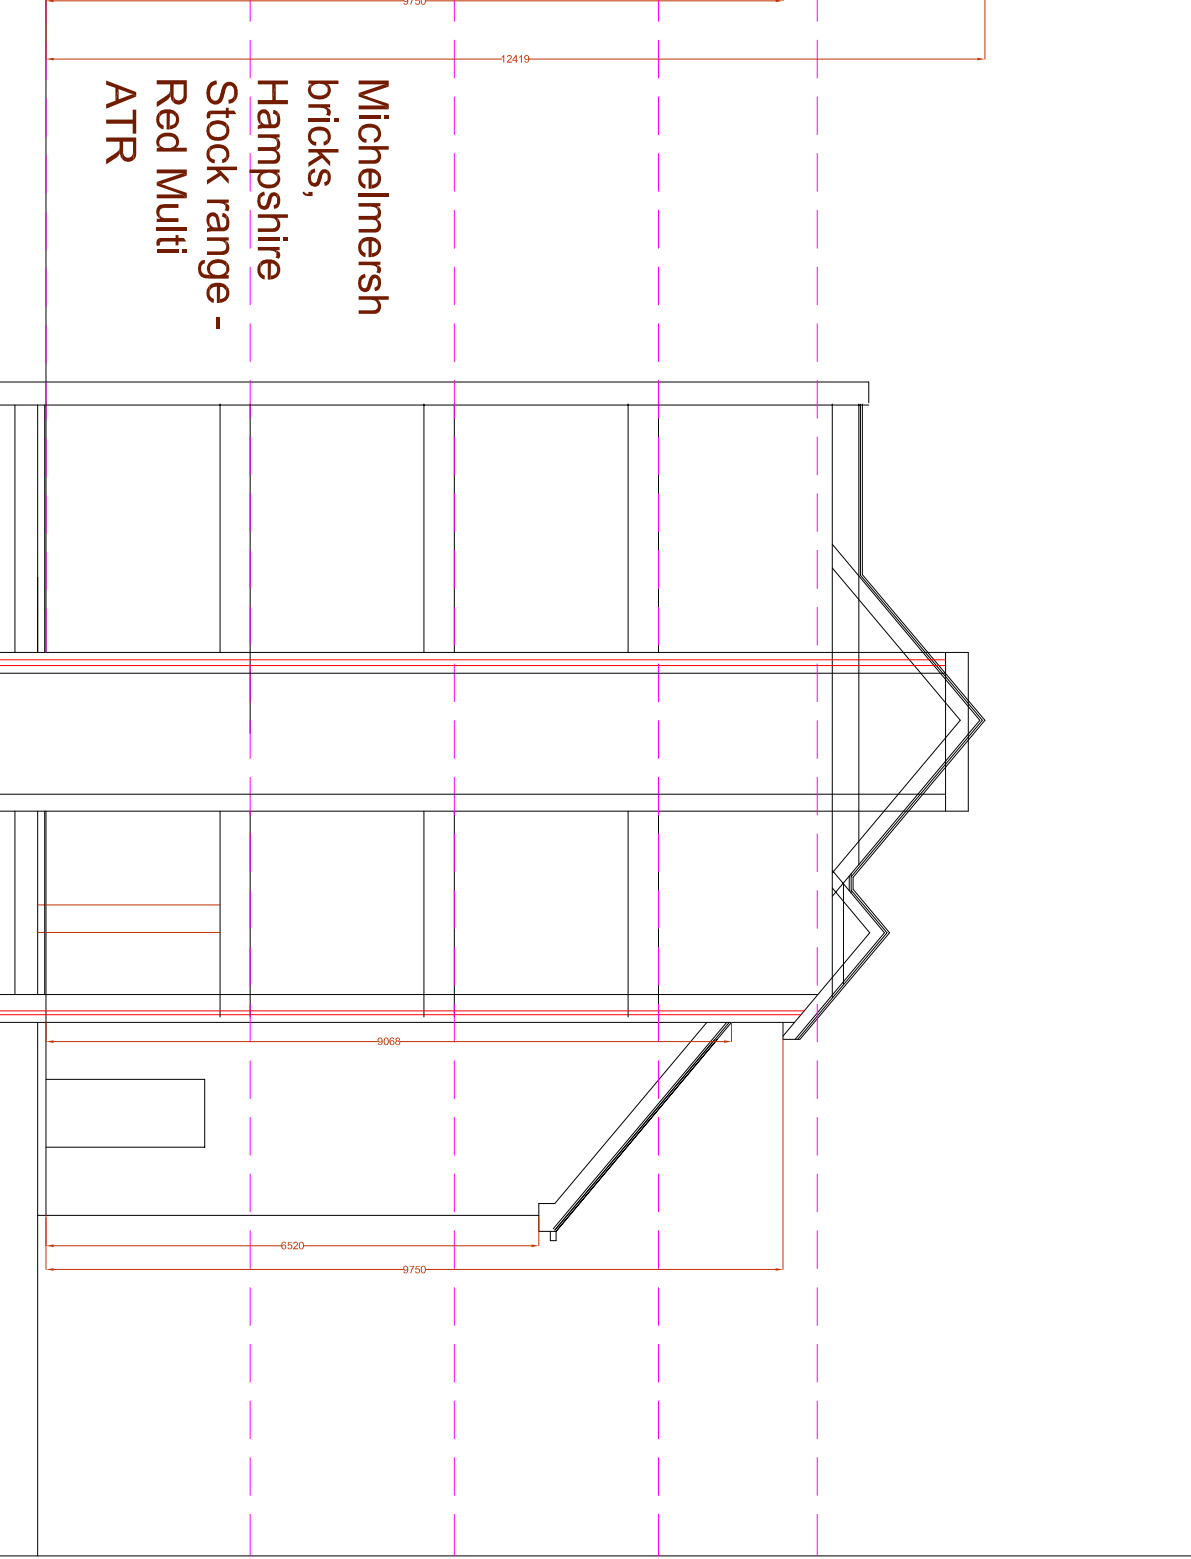

Section A-A




No.5&7

No. 9

South Elevations

Planning Amendment

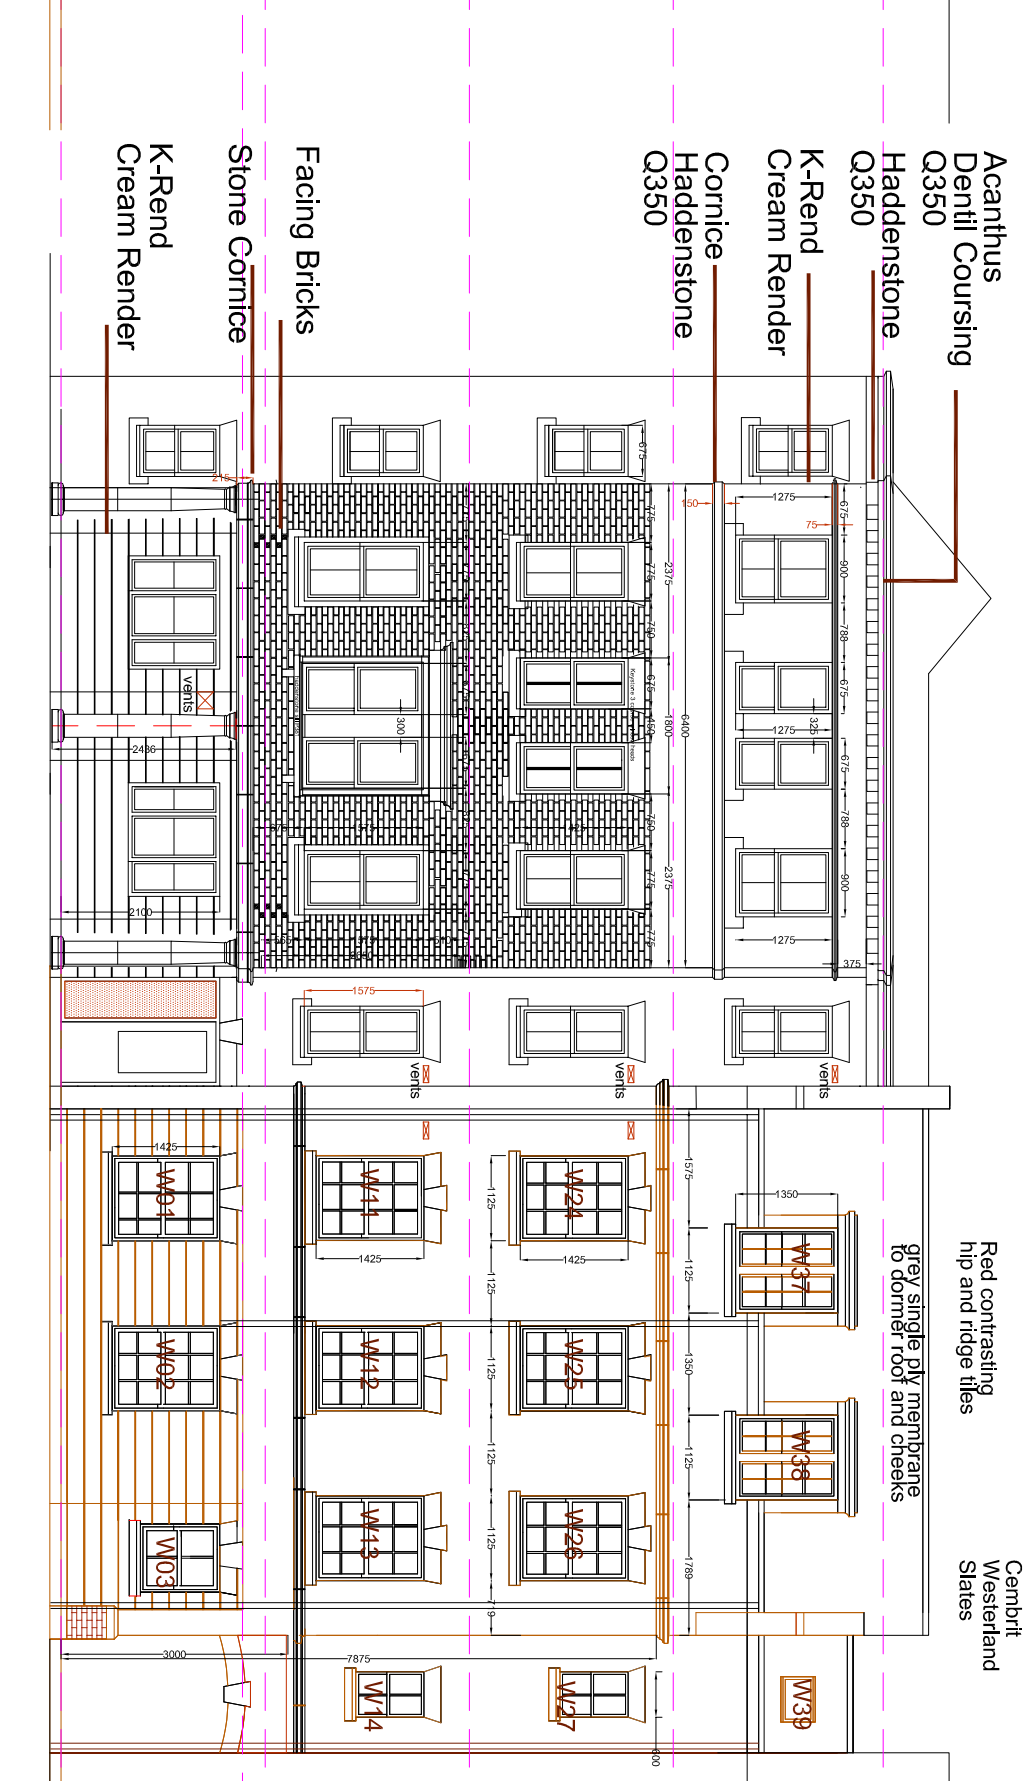

No.5&7

No. 9


South Elevations

Brick manufacturer is AAB
description is 'DR33B The Storm Blend Handmade

Planning Approval



West

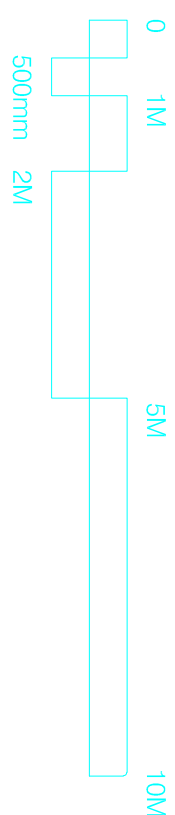

PETER GALLOWAY PARTNERSHIP	
1/100	5&7&9, East Street
DATE	1/100
TITLE	5&7&9, East Street
SCALE	1/100
REVISIONS	REVISIONS
