


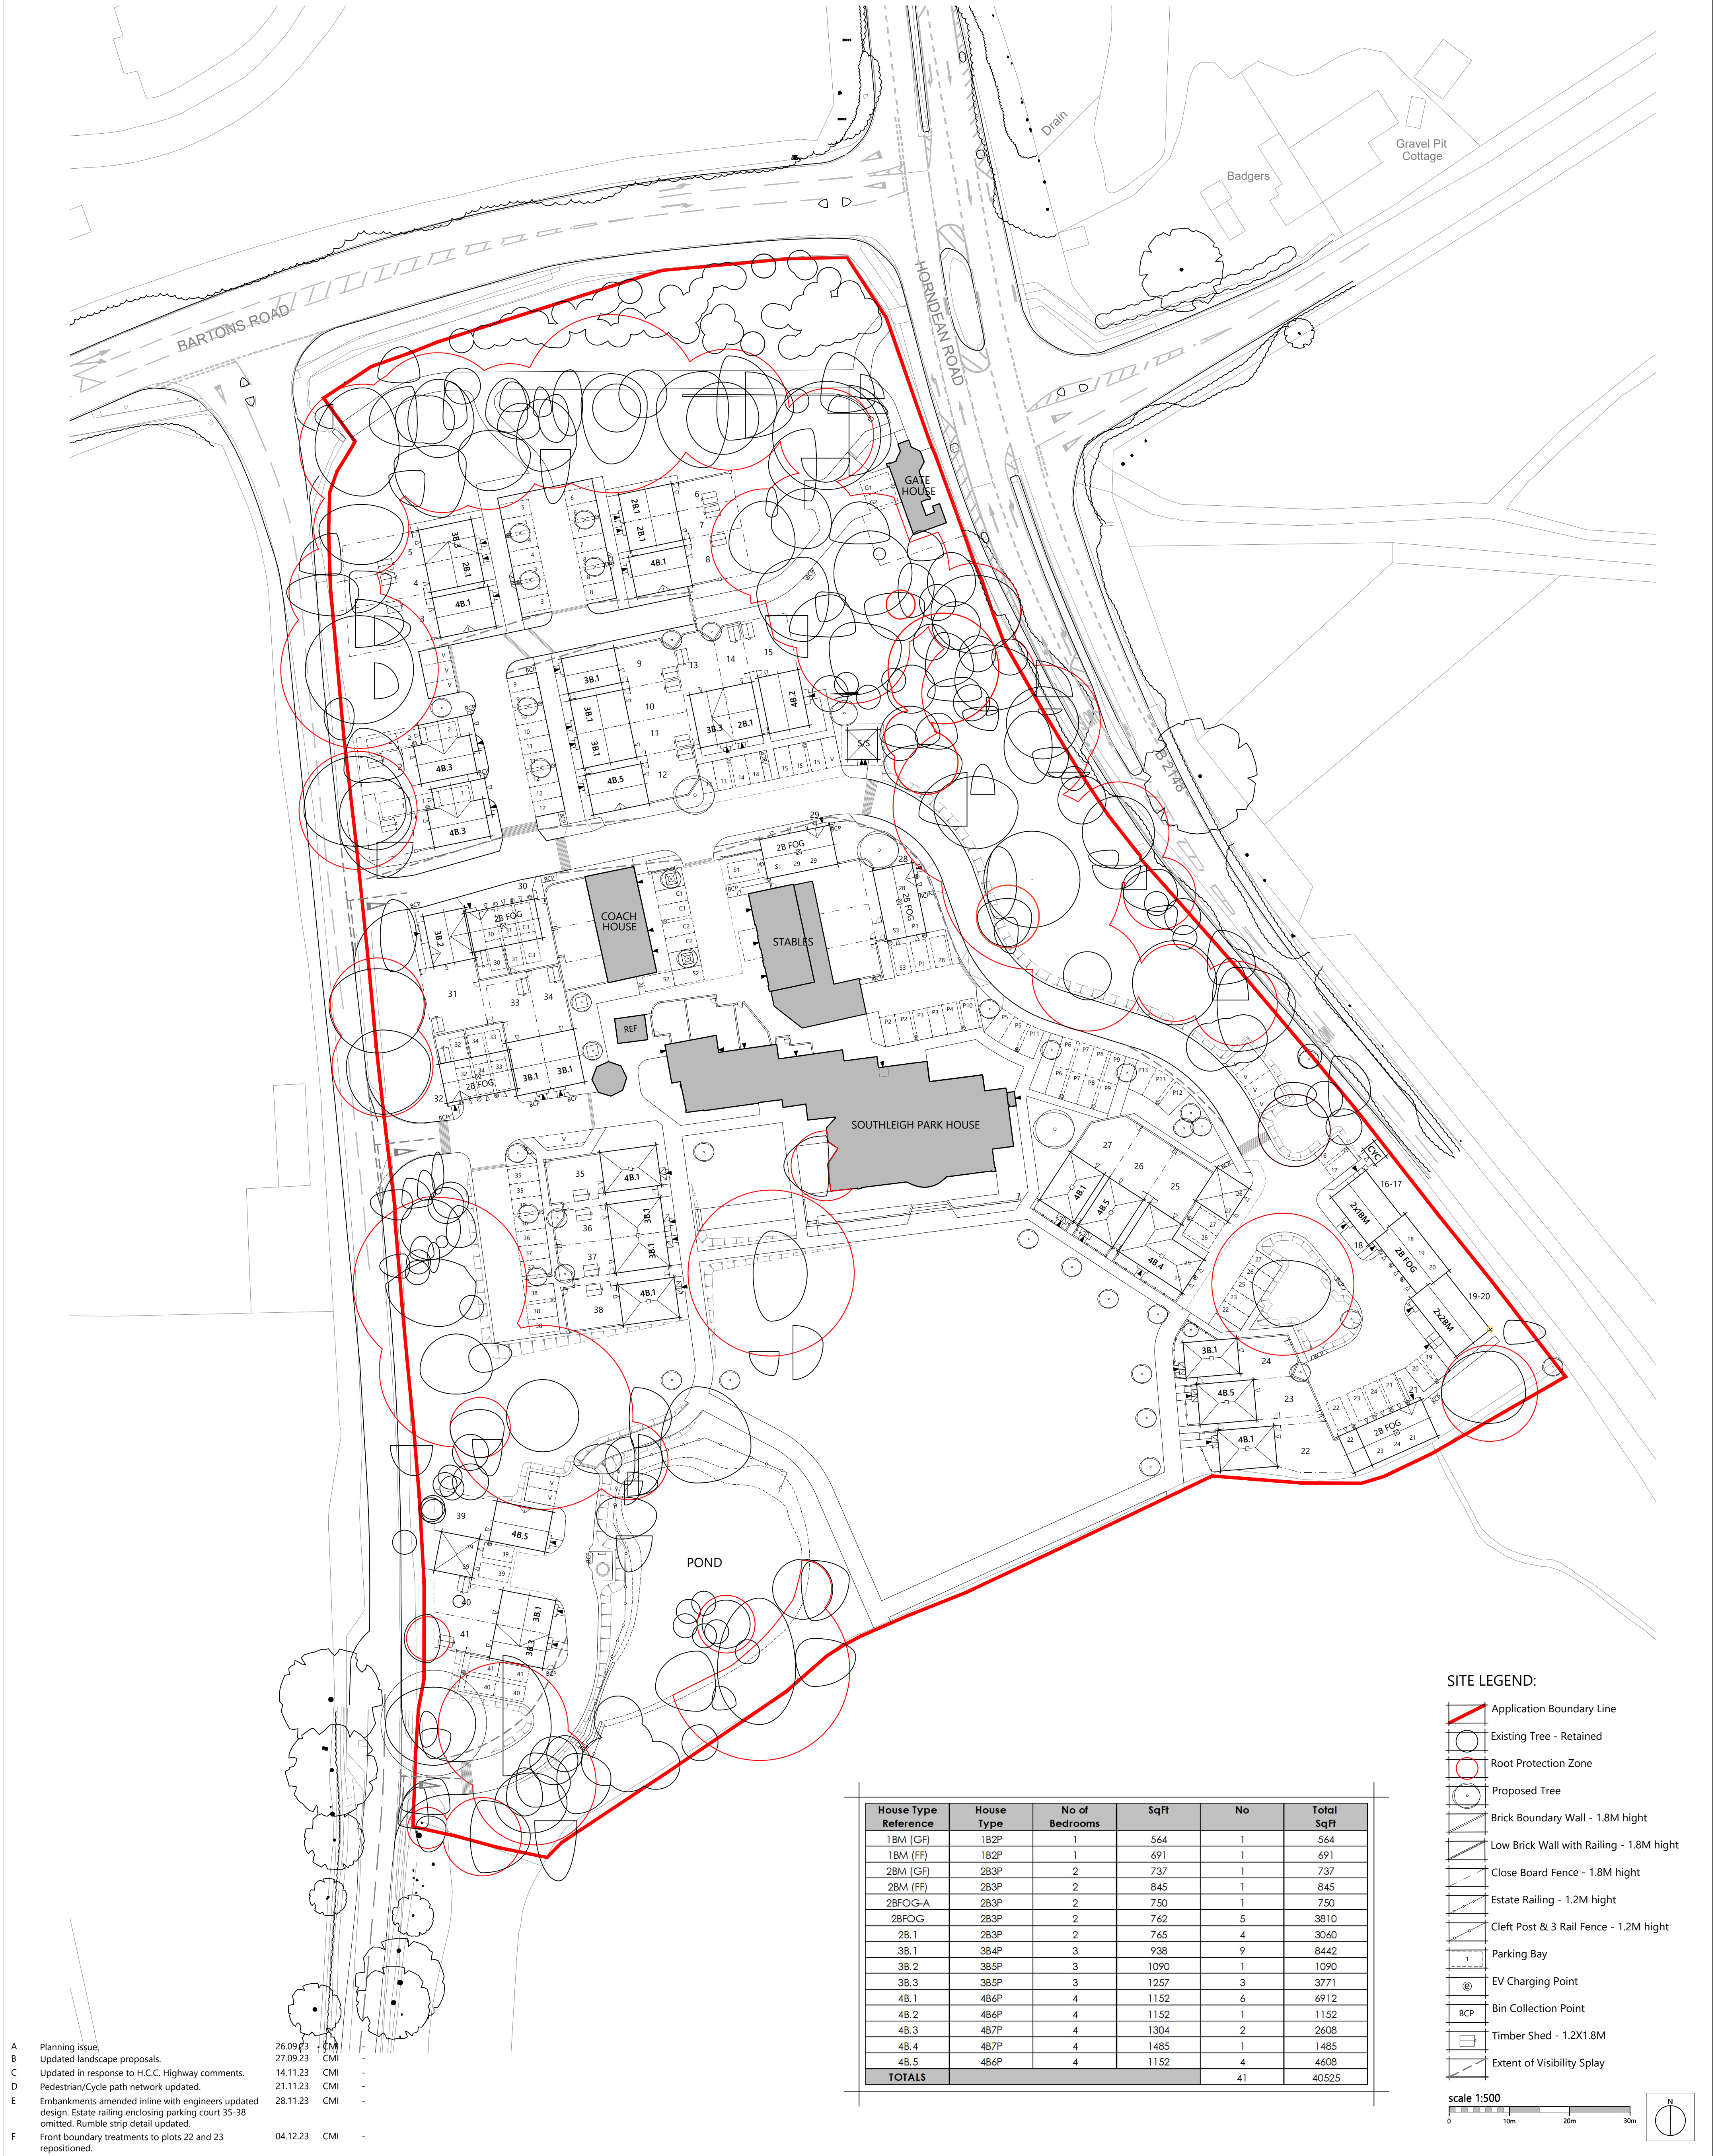

A	Planning issued.	26.09.23	CM	-
B	Updated landscape proposals.	27.09.23	CM	-
C	Updated in response to H.C.C. Highway comments.	14.11.23	CM	-
D	Pedestrian/Cycle path network updated.	21.11.23	CM	-
E	Embankments amended inline with engineers updated design. Estate railing enclosing parking court 35-38 omitted. Rumble strip detail updated.	28.11.23	CM	-
F	Front boundary treatments to plots 22 and 23 repositioned.	04.12.23	CM	-

House Type Reference	House Type	No of Bedrooms	SqFt	No	Total SqFt
1BM (GF)	1B2P	1	564	1	564
1BM (FF)	1B2P	1	691	1	691
2BM (GF)	2B3P	2	737	1	737
2BM (FF)	2B3P	2	845	1	845
2BFOG-A	2B3P	2	750	1	750
2BFOG	2B3P	2	762	5	3810
2B.1	2B3P	2	765	4	3060
3B.1	3B4P	3	938	9	8442
3B.2	3B5P	3	1090	1	1090
3B.3	3B5P	3	1257	3	3771
4B.1	4B6P	4	1152	6	6912
4B.2	4B6P	4	1152	1	1152
4B.3	4B7P	4	1304	2	2608
4B.4	4B7P	4	1485	1	1485
4B.5	4B6P	4	1152	4	4608
TOTALS				41	40525

SITE LEGEND:

- Application Boundary Line
- Existing Tree - Retained
- Root Protection Zone
- Proposed Tree
- Brick Boundary Wall - 1.8M high
- Low Brick Wall with Railing - 1.8M high
- Close Board Fence - 1.8M high
- Estate Railing - 1.2M high
- Cleft Post & 3 Rail Fence - 1.2M high
- Parking Bay
- EV Charging Point
- BCP Bin Collection Point
- Timber Shed - 1.2X1.8M
- Extent of Visibility Splay

scale 1:500

0 10m 20m 30m

N

Romsey Portishead
T:01794 367703 T:01275 407000
F:01794 367276 F:01794 367276

Rev	Description	Date	Au	Ch
G	Amendments to cycle/footpath network.	18.12.23	CM	-
H	Frontage set backs of plots 9-12 and 35-38 increased. Minor hiway adjustments adjacent plot 12.Adjustments to boundary wall to the rear of plots 35-38.	21.12.23	CM	-

Project Southleigh Park, Havant
Drawing Site Layout

Client	Bargate Homes	Date	04.07.23
Job no.	BARG230130	Revision	H
Dwg no.	SL01	Scale	1:500 at A1
Author	CM	Checker	
Status	PLANNING	Office	Romsey
Client ref.			

www.thrivearchitects.co.uk

This drawing is the copyright of Thrive Architects Ltd ©. All rights reserved. Ordnance Survey Data © Crown Copyright. All rights reserved. Licence No. 100007359. Permission is granted to scale from this drawing for the purposes of **Local Authority Planning Approval only**. For all other purposes DO NOT scale from this drawing. Contractors, sub-contractors and suppliers are to check all relevant dimensions and levels of the site and building before commencing any shop drawings or building work. Any discrepancies should be recorded to the Architect. Where applicable this drawing is to be read in conjunction with the Consultants' drawings.

