



KEY

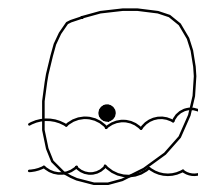


EXISTING HEDGEROW AND TREES TO BE RETAINED AND PROTECTED

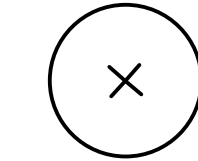

EXTRA HEAVY STANDARD TREES
(Tree pit size: 1500x1500x900mm backfilled with topsoil)
18-20cm stem girth
4.5-6.5m height
1.8-2.1m clear stem
Rootballed

Betula pendula
Carpinus betulus 'Frans Fontaine'
Prunus 'Sunset Boulevard'
Pyrus calleryana 'Chanticleer'
Sorbus aucuparia 'Streetwise'


Silver Birch
Hornbeam
Cherry
Gallery pear
Rowan

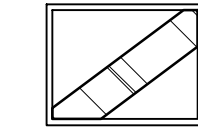

PROPOSED INDIGENOUS HEDGEROW

(300mm depth of topsoil)
Planted at 450mm centres in a double staggered row. Rows to be 500mm apart.
Back row along fence to be 100% Crataegus. Remaining species to be random mixed in groups of 3-5 in front row.


%	Species	Common Name	Size	Age	Root
15%	Carpinus betulus	Hornbeam	600-800mm	1+1	OG
40%	Crataegus monogyna	Hawthorn	600-800mm	1+1	OG
15%	Corylus avellana	Hazel	600-800mm	1+1	OG
15%	Ligustrum vulgare	Wild privet	600-800mm	1+1	OG
15%	Prunus spinosa	Blackthorn	600-800mm	1+1	OG

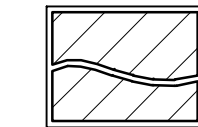

PROPOSED ORNAMENTAL SHRUB PLANTING

(300mm depth of topsoil)
Ultimate plant height is above 1m.


Species	Supply Size	Pot Size	Spacing
Cornus alba 'Sibirica'	400-600mm	3L	600mm c/s
Spiraea nipponica 'Snowmound'	400-600mm	3L	600mm c/s
Sambucus nigra 'Aurea'	400-600mm	3L	750mm c/s
Viburnum tinus 'Eve Price'	300-400mm	3L	750mm c/s

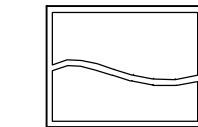

PROPOSED LOW SHRUB PLANTING


(300mm depth of topsoil)
Ultimate plant height is below 1m.

Species	Supply Size	Pot Size	Spacing
Escallonia 'Apple Blossom'	400-600mm	3L	500mm c/s
Escallonia 'Red Hedger'	600-800mm	3L	500mm c/s
Hebe pinguifolia 'Sutherlandii'	200-300mm	3L	500mm c/s
Lonicera nitida 'Maygreen'	300-400mm	2L	500mm c/s
Luzula sylvatica	Clump	3L	400mm c/s
Persicaria affinis 'Darjeeling Red'	Clump	2L	450mm c/s
Potentilla fruticosa 'Primrose Beauty'	200-300mm	3L	500mm c/s
Prunus laurocerasus 'Otto Luyken'	300-400mm	3L	500mm c/s
Rosa 'Max Graf'	400-600mm	2L	450mm c/s
Weigela florida 'Folius Purpureis'	400-600mm	3L	600mm c/s

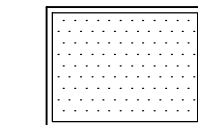


PROPOSED FLOWERING LAWN AREAS

(150mm depth of topsoil)
Emorsgate EL1 Flowering Lawn mixture or similar approved.
Sown at a rate of 4 g/m²

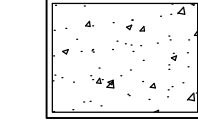


PROPOSED WILDFLOWER SEEDED AREAS

(Cultivated subsoil to a depth of 300mm)
Emorsgate EM1 General purpose meadow mixture or similar approved.
Sown at a rate of 4g/m²

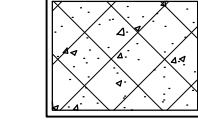


PROPOSED HYDROSEEDED WILDFLOWER SEEDED AREAS

(Cultivated subsoil to a depth of 300mm)
Emorsgate EM1 General purpose meadow mixture or similar approved.
Sown at a rate of 4g/m²

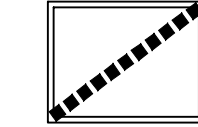


RETAINING STRUCTURES

(To Engineers detail)

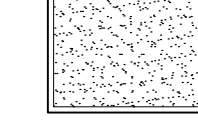

GRAVEL MARGIN

(To Engineers detail)

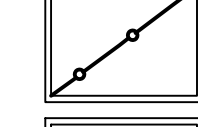


SECURITY FENCE


(To Architects detail)




SLOPE

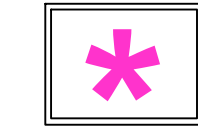


HIBERNACULA HABITAT
(To be constructed & located on site in accordance with Ecologists specification)

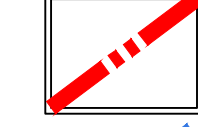

PLOT BOUNDARY

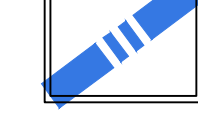



SITE BOUNDARY

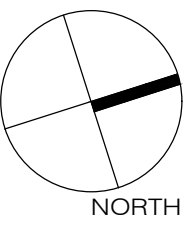

SCALE 1:500 0 12.5 25 37.5 50m
SCALE 1:1 0 10 20 30 40 50 60 70 80 90 100mm

COPYRIGHT RESERVED
DO NOT SCALE FROM THIS DRAWING

DRAWING LOCATION PLAN

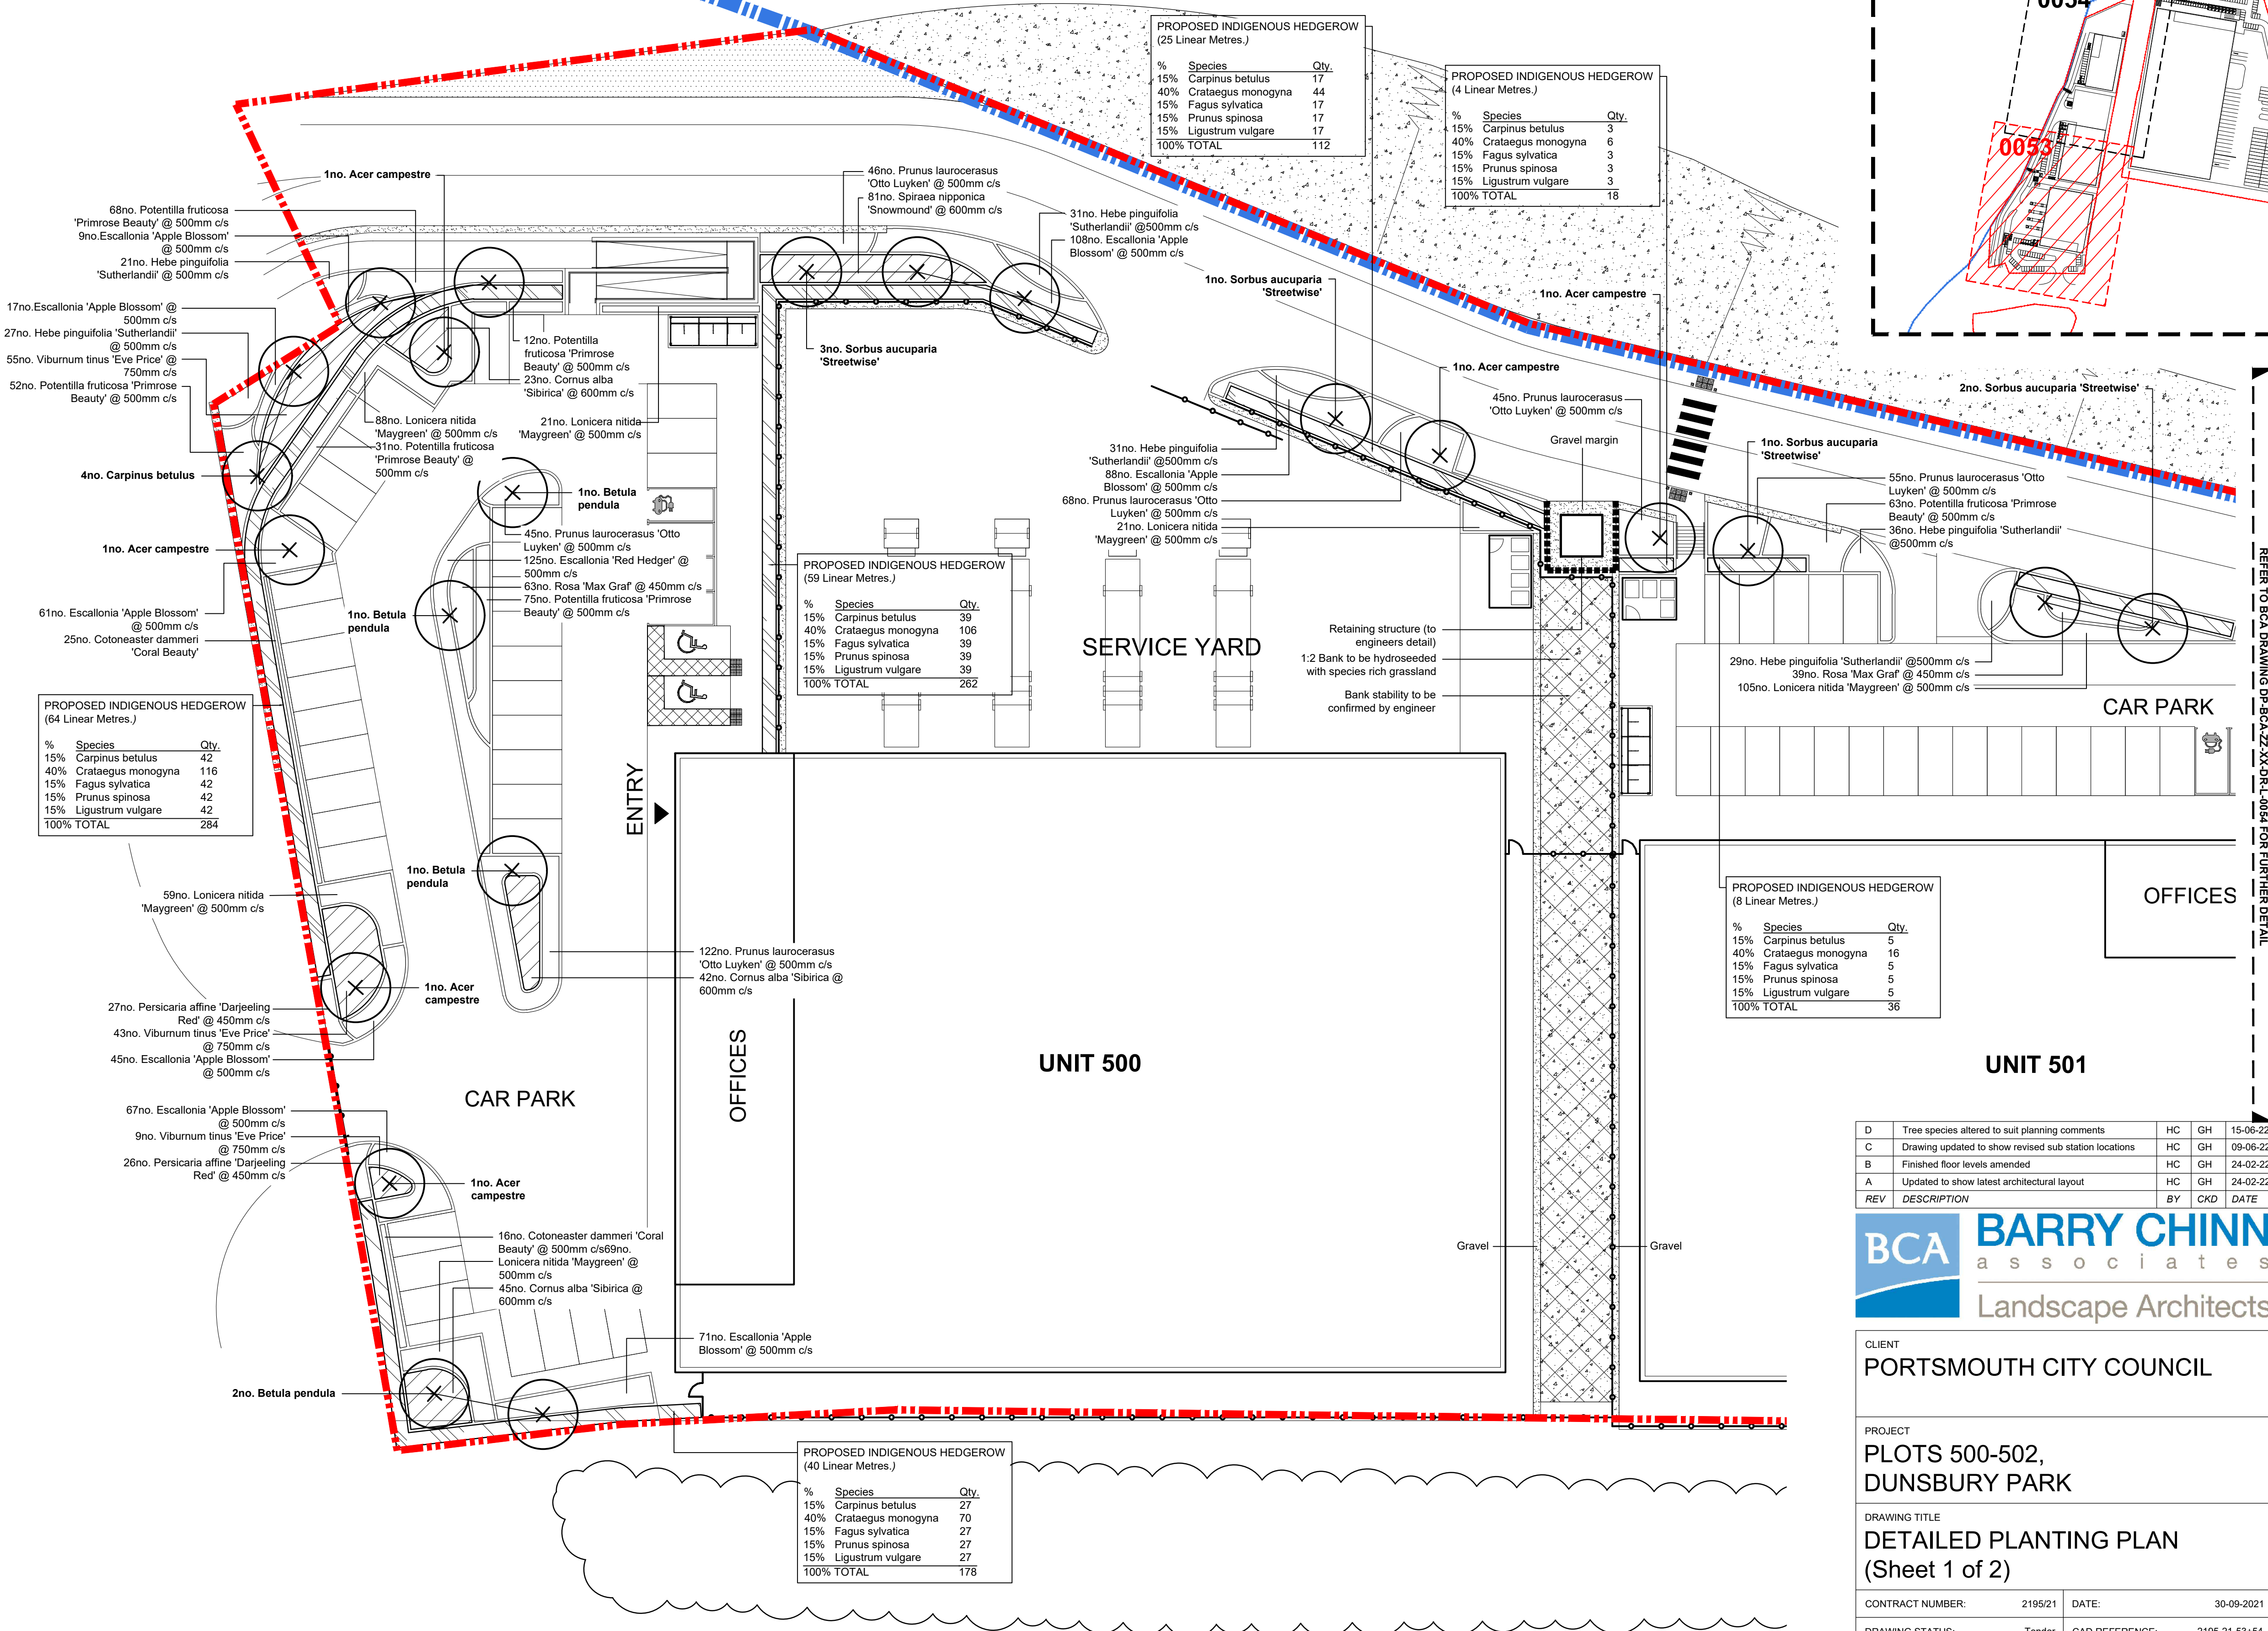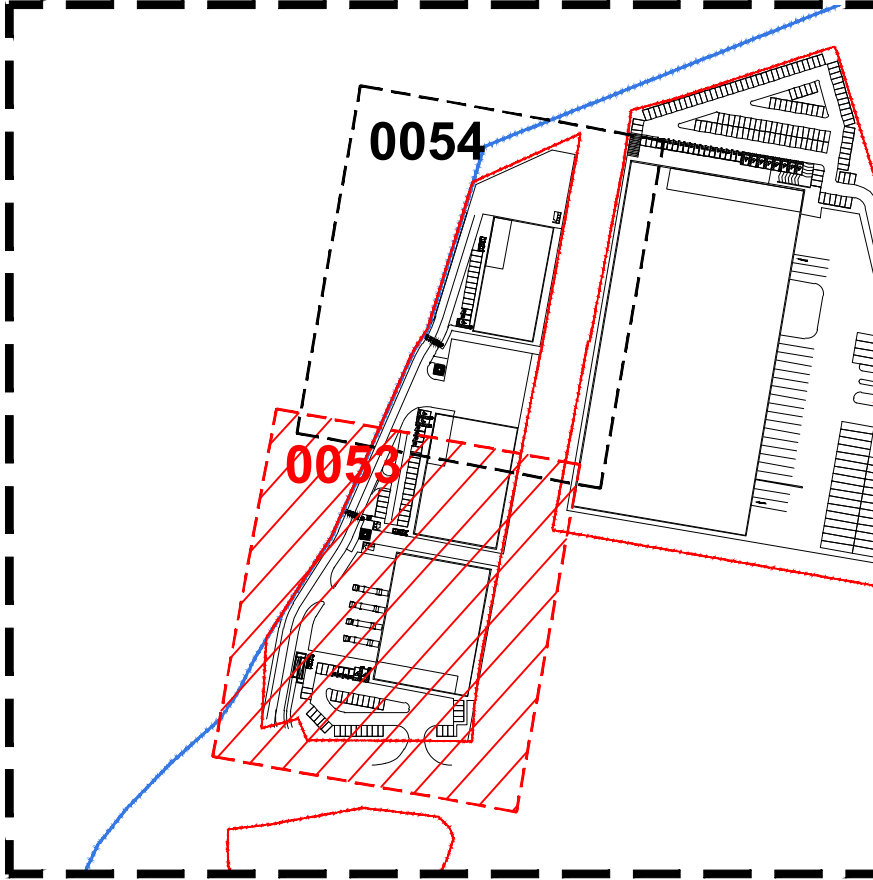

D	Tree species altered to suit planning comments	HC	GH	15-06-22
C	Drawing updated to show revised sub station locations	HC	GH	09-06-22
B	Finished floor levels amended	HC	GH	24-02-22
A	Updated to show latest architectural layout	HC	GH	24-02-22
REV	DESCRIPTION	BY	CKD	DATE



CLIENT
PORTSMOUTH CITY COUNCIL

PROJECT
PLOTS 500-502,
DUNSBURY PARK

DRAWING TITLE
DETAILED PLANTING PLAN
(Sheet 1 of 2)

CONTRACT NUMBER:		2195/21		DATE:		30-09-2021		
DRAWING STATUS:		Tender		CAD REFERENCE:		2195-21-53+54		
DRAWN BY:		HC		CHECKED BY:		GH		
SCALE:		1:500		ORIGINAL SHEET:		A1		
PROJECT	ORIGINATOR	VOLUME	LEVEL	TYPE	ROLE	NUMBER	STATUS	REV
DP	BCA	ZZ	XX	DR	L	0053	D2	D