

DRAWINGS TO BE READ IN CONJUNCTION WITH COGENT'S SPECIFICATION.

SEE ALSO M&E & STUCTURAL ENGINEERS DRAWINGS


KEY

STRIP OUT/ DEMOLITION

STRIP OUT/ DEMOLITION

CONTRACTOR TO CHECK SUITABILITY OF FITTINGS PRIOR TO PROCUREMENT.


STRUCTURAL ENGINEER TO ASSESS SITE PRIOR TO ANY DEMOLITION WORK TAKING PLACE.

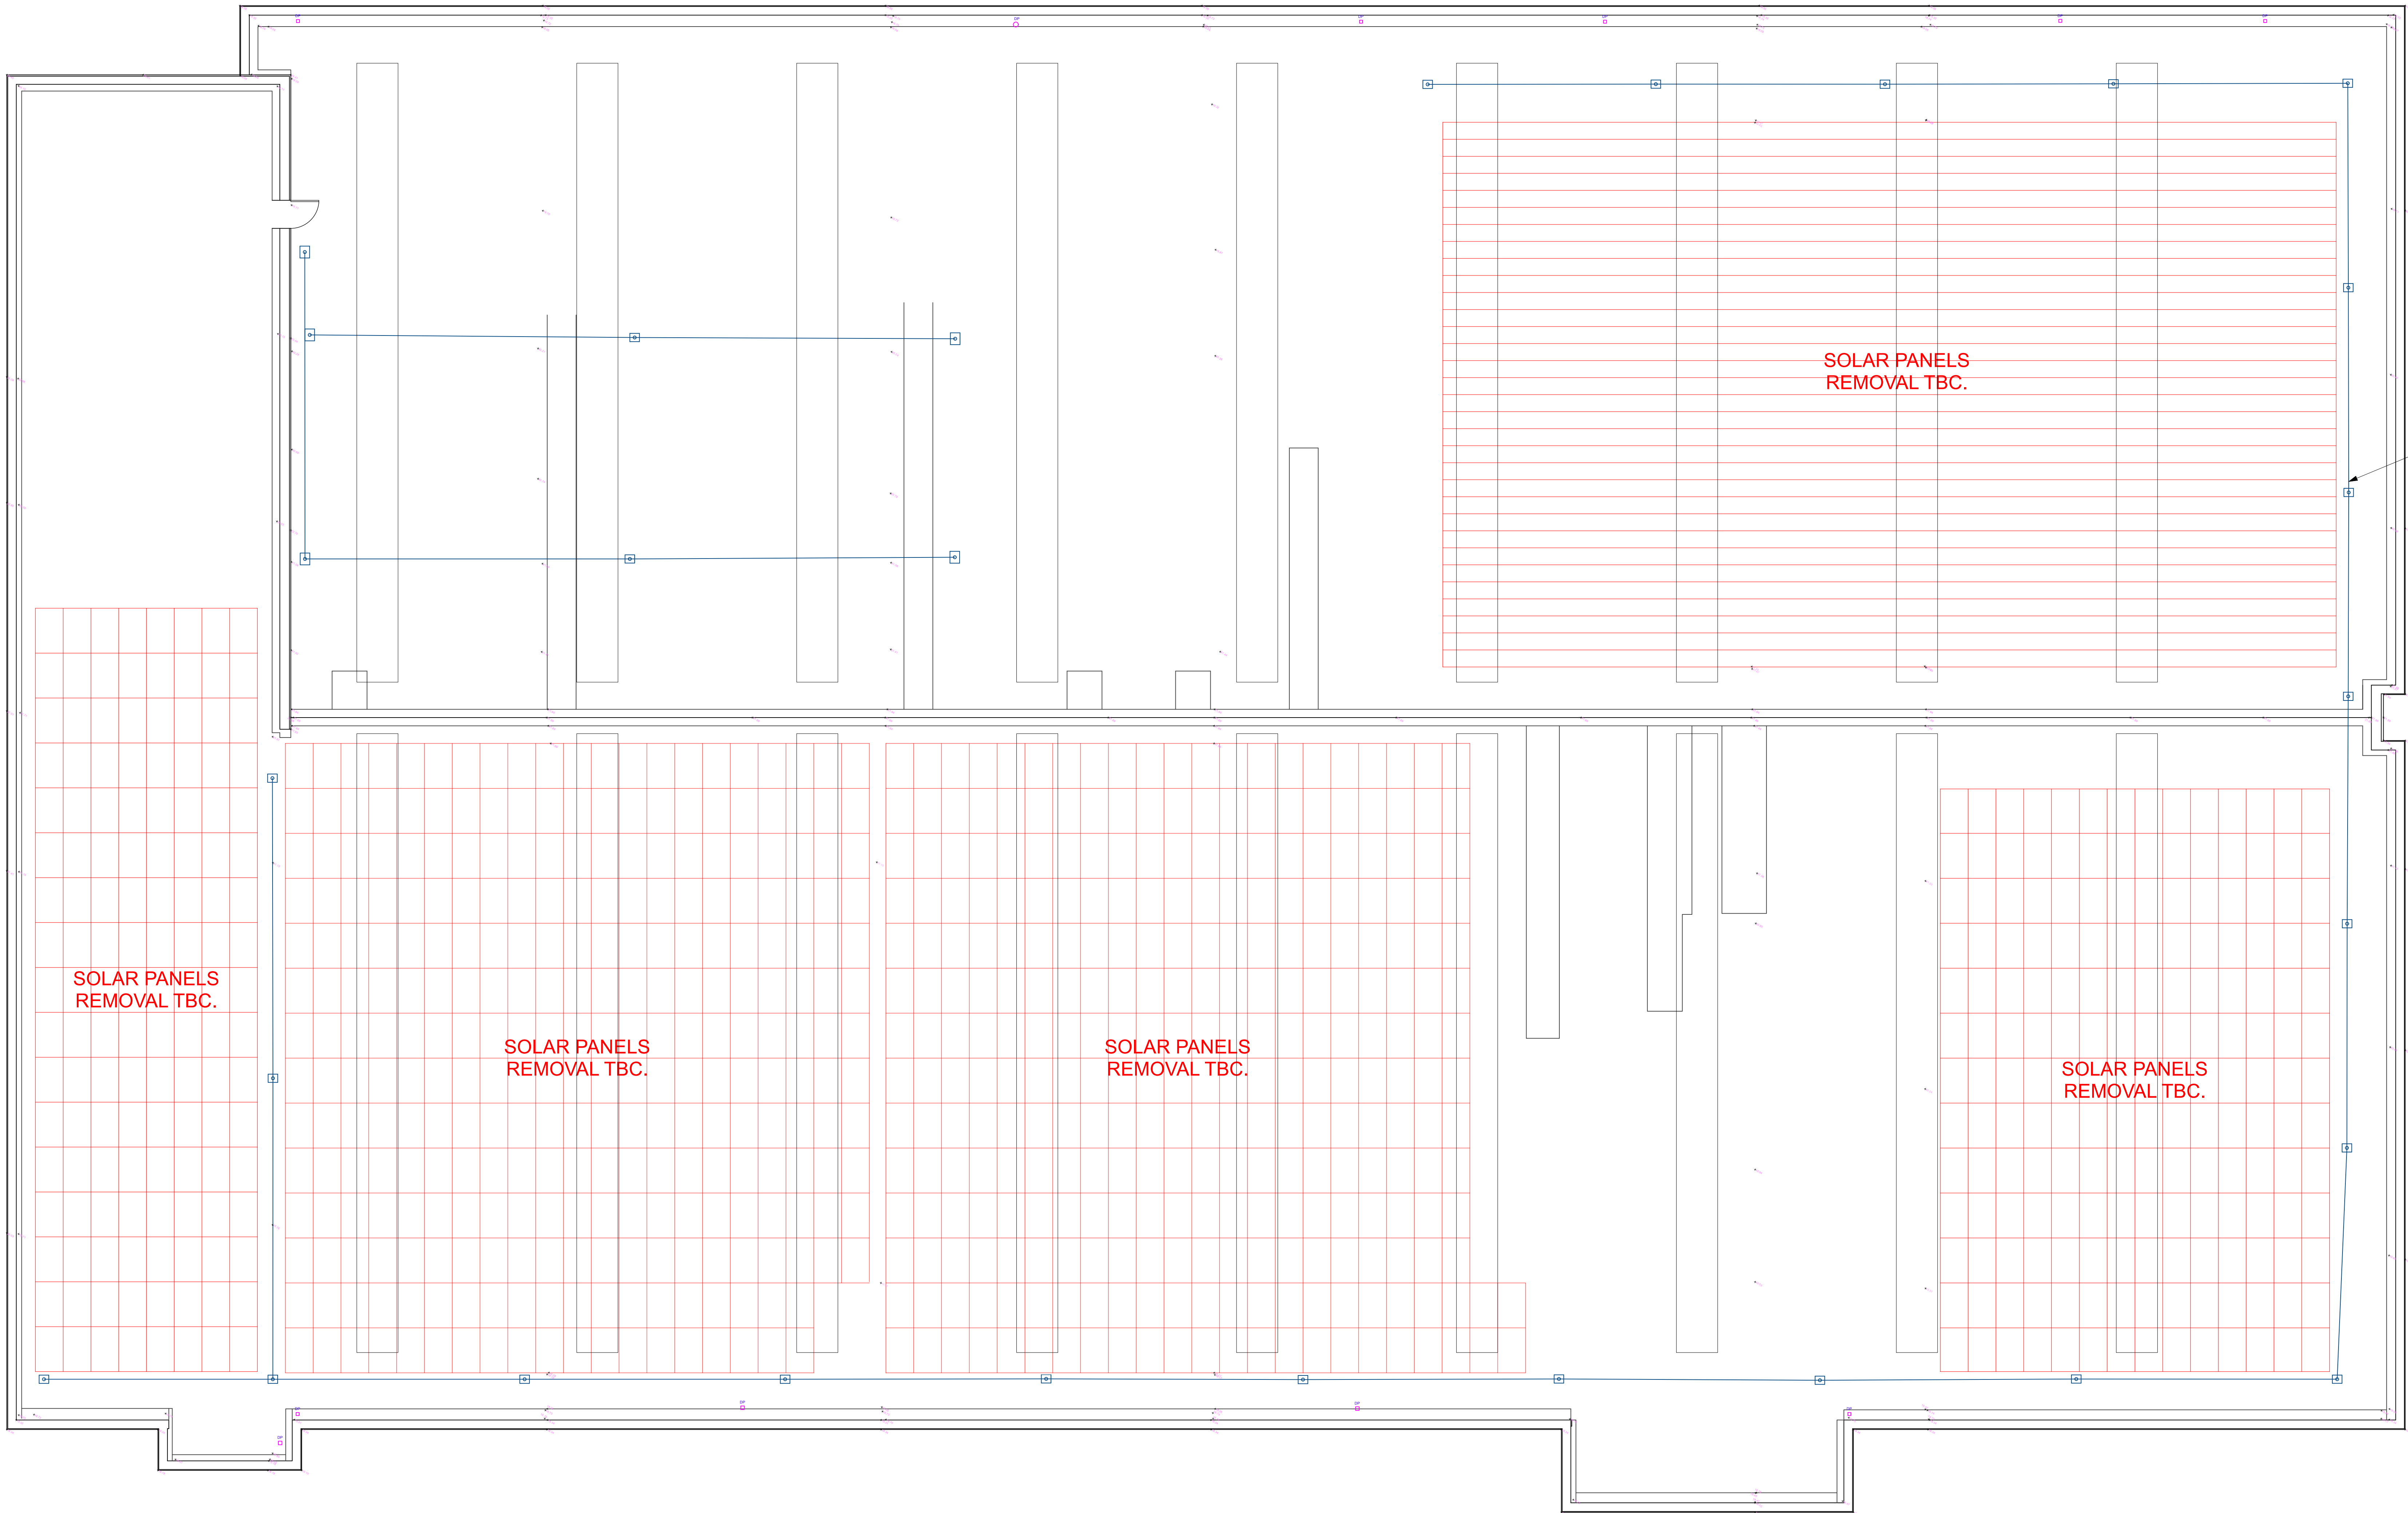

EXISTING SAFETY WIRE
CONDITION TO BE INSPECTED AND
TESTED. WITH REPORT
SUBMITTED TO PM.

This drawing is Copyright © of Cogent Building Consultancy LLP.

Do not scale this drawing.
All dimensions to be checked on site.
Drawing to be read in conjunction with any specifications,
schedules and Consultants drawings and details.

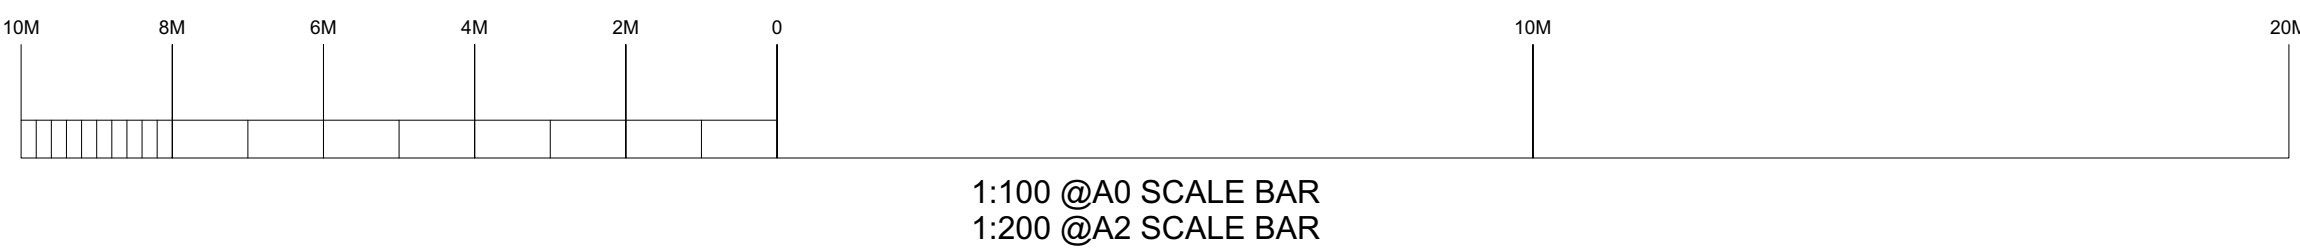

CogentBC 68 - 65 Tabernacle Street London, EC2A 4BD +44 (0) 20 3690 2890 www.cogentbc.co.uk	Project Name Brambles House, Waterlooville, Portsmouth		Scale 1:200 @ A2 1:100 @ A0	Drawn SC	Checked GL	Date 23.06.23
	Client Columbia Threadneedle, CT UK Property Authorised Investment Fund					Status REV F
	Drawing Title ROOF LEVEL EXISTING & DEMOLITION PLAN					Drawing No. 109

PLANNING