

Indicative Species Mixes

Hedgerow Planting, Site Boundary

Tree Cover and Understorey Screening Mix

Alder (*Alnus glutinosa*)
Hazel(*Corylus avellana*)
Dogwood (*Cornus sanguinea*)
Oak (*Quercus robur*)
Elder (*Sambucus nigra*)
GuelderRose(*Viburnum opulus*)
Privet (*Ligustrum vulgare*)
Field Maple (*Acer campestre*)

Car Parking and Fruiting Garden Trees

Birch (*Betula* sp.)
Lime (*Tilia cordata* 'Greenspire'.)
Field Maple (*Acer campestre* 'Streetwise'.)
Cherry (*Prunus* sp.)
Apple (*Malus* sp.)
Plum (*Prunus* sp.)
Pear (*Pyrus* sp.)

Wildflower Seed Mix

Emorsgate EG11 Wild meadow


Herbaceous and Ornamental Planting,

Perennial Shrubs and Grasses

Hebe Rakaiensis (*Rakai hebe*)
Euonymus fortunei (*Spindle*)
Carex oshimensis 'Evergold' (*Sedge*)
Vinca minor 'f.alba' (*Lesser periwinkle*)
Carex elata 'Aurea' (*Golden Sedge*)

Sensory Planting Mix

Lavendula angustifolia (*Lavender*)
Betulaulitis Jacquemontii (HimalayanBirch)
Jasminum officinale (*Common Jasmine*)
Ocimum basilicum (*Basil*)
Choisya ternate (Orange Blossom)
Hordeum jubatum (Squirrel Tail Barley)
Mentha (Mint)
Stachysbyzantina'SilverCarpet'(Lamb'sEar)
Thymusxciitriodius (Lemon Thyme)
Rosmarinus officinalis (Rosemary)
Origanum vulgare (*Oregano*)
Euonymus alatus (*Winged Spindle*)
Pelargonium graveolens (*Scented Geranium*)
Thymus serpyllum (*Creeping Thyme*)
Helichrysum italicum (*Curry Plant*)

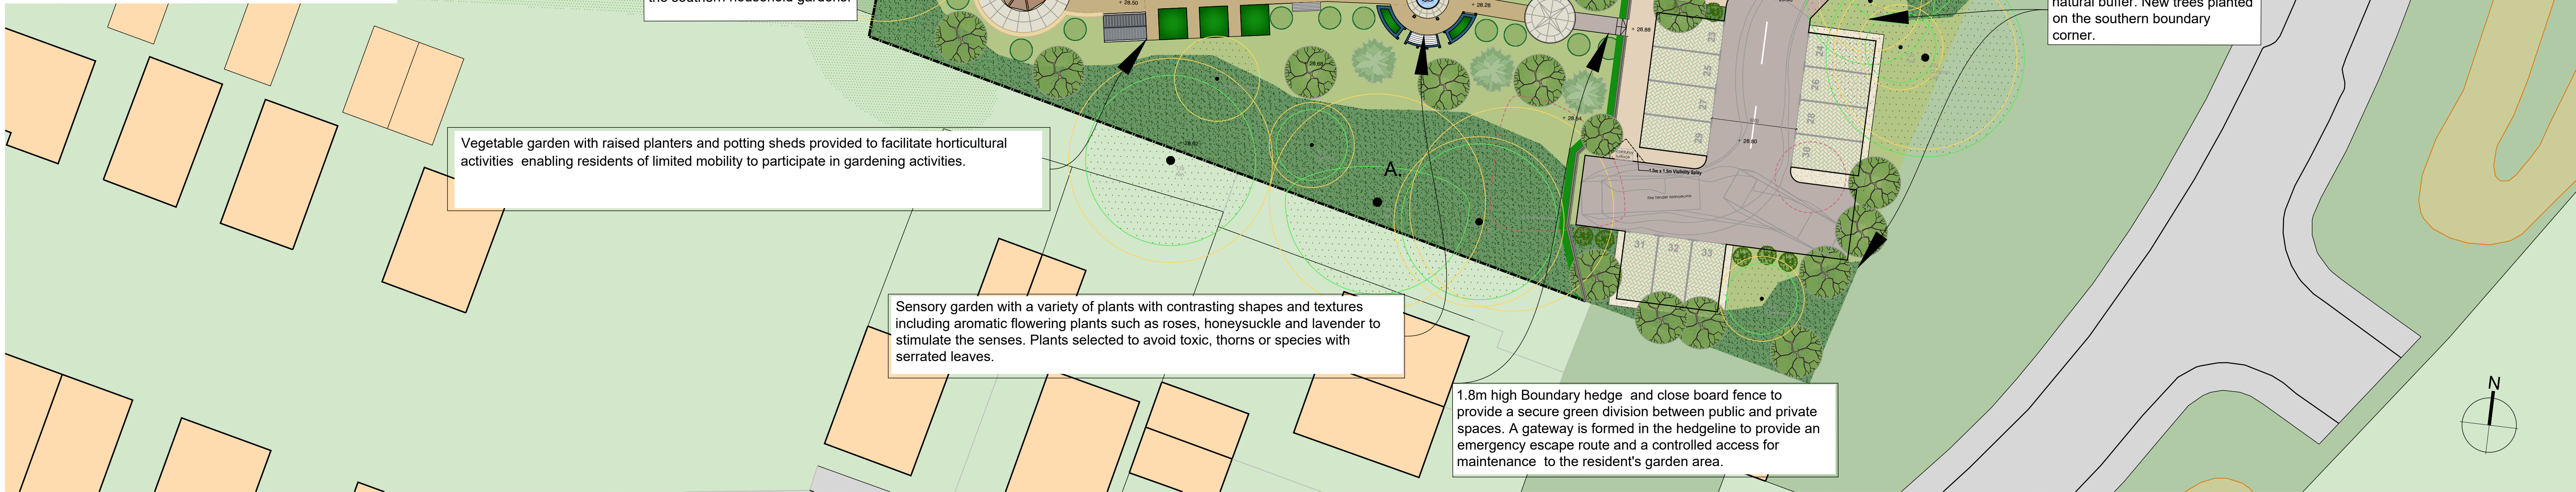

Legend:

- Site Boundary
- 1800mm high closed metal railing painted to match building balconies
- 1800mm high closed boarded fencing with 400mm trellis on top
- 1100mm high metal railing painted to match building balconies
- Retaining wall with 1200mm railing
- Timber retaining wall
- ornamental Flowerbeds
- Under tree canopy planting,mixed scrub
- Grass Land
- Shrub Planting
- Sedum Green Roof
- Biodiverse Green Roof
- Multi species hedge planting
- Vegetable bed
- Herringbone block paver grey finish parking bay 2400 x 4800mm
- Herringbone block paver 100 x 200mm, buff finish
- Herringbone block paver 100 x 200mm, charcoal finish
- Natural Stone 450 x 450mm flush paving.
- Grasscrete
- Vehicular surface: Macadam smooth, black surface finish flush with concrete edging
- Pedestrian path: Macadam smooth, buff surface finish flush with concrete edging
- Garden paths: Resin bound gravel or Macadam smooth, buff surface finish flush with concrete edging
- MoE paths: Dark tarmac footpath with treated timber edging
- Gravel strip around parking bays
- drop kerb with tactile paving
- Proposed New Trees (native screening)
- Proposed ornamental shrubs
- Existing Tree to be removed
- Existing Tree to be retained
- Existing Tree root protection area



A. Under tree canopy planting



B. Summer house



C. Green Roof



D. Terraced Planting



E. Vegetable Garden

Total Site Area: 5298 sqm /1.3 Acres
Number of Parking: 33 (3no. disabled)
Number of Cycle Spaces: 18 (10no. short stay, 8 no. long stay)

0 1m 5m 10m 20m
Scale 1:200@A1

Revision	By	Date	Description
A	27-06-2023	LL	DRAFT ISSUE FOR PLANNING
B	26-06-2023	LL	REVISION ISSUE FOR PLANNING
C	04-07-2023	LL	REVISION ISSUE FOR PLANNING
D	16-07-2023	LL	AND TURNING HEAD, ADAPT LANDSCAPING
E	13-10-2023	LL	WESTERN COURTYARD PATHS AND LANDSCAPING
F	01-12-2023	LL	Site layout updated in response to highway comments

project name: HELMSLEY HOUSE, BARTONS ROAD, HAVANT

drawing reference: 78 BED RESIDENTIAL CARE HOME

LANDSCAPE CONCEPT PLAN

date: JUNE 2023

sheet: 1/200@A1

checked: LL

job number: M9437

APL 004

revision: F

status: PLANNING

created: M9437_APL004_Proposed Landscape Plan_Helmsley Care_04g

hunters

8000 The Blackbird Road

London W6 0DA

T 020 8237 8000

F 020 8237 8014

email@hunters.co.uk

www.hunters.co.uk