



Section AA'

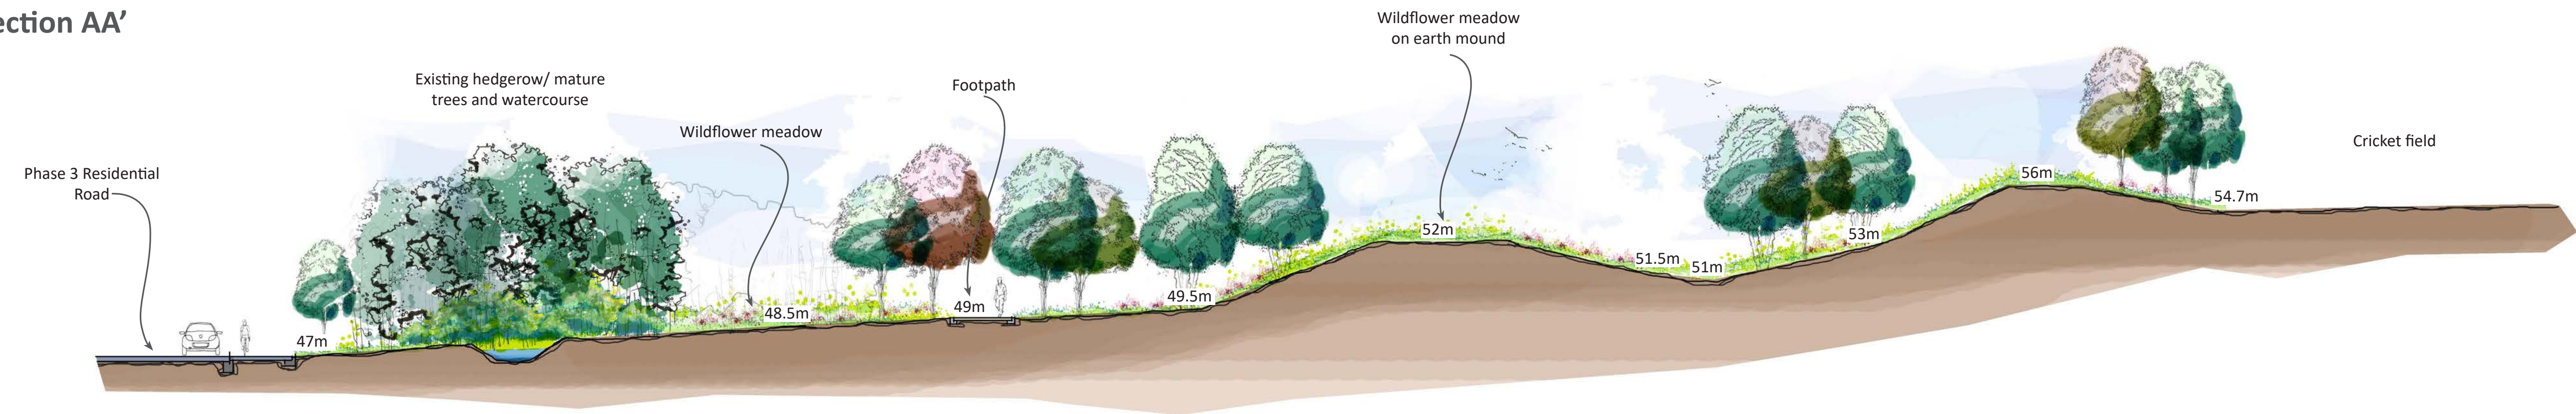


Section BB'

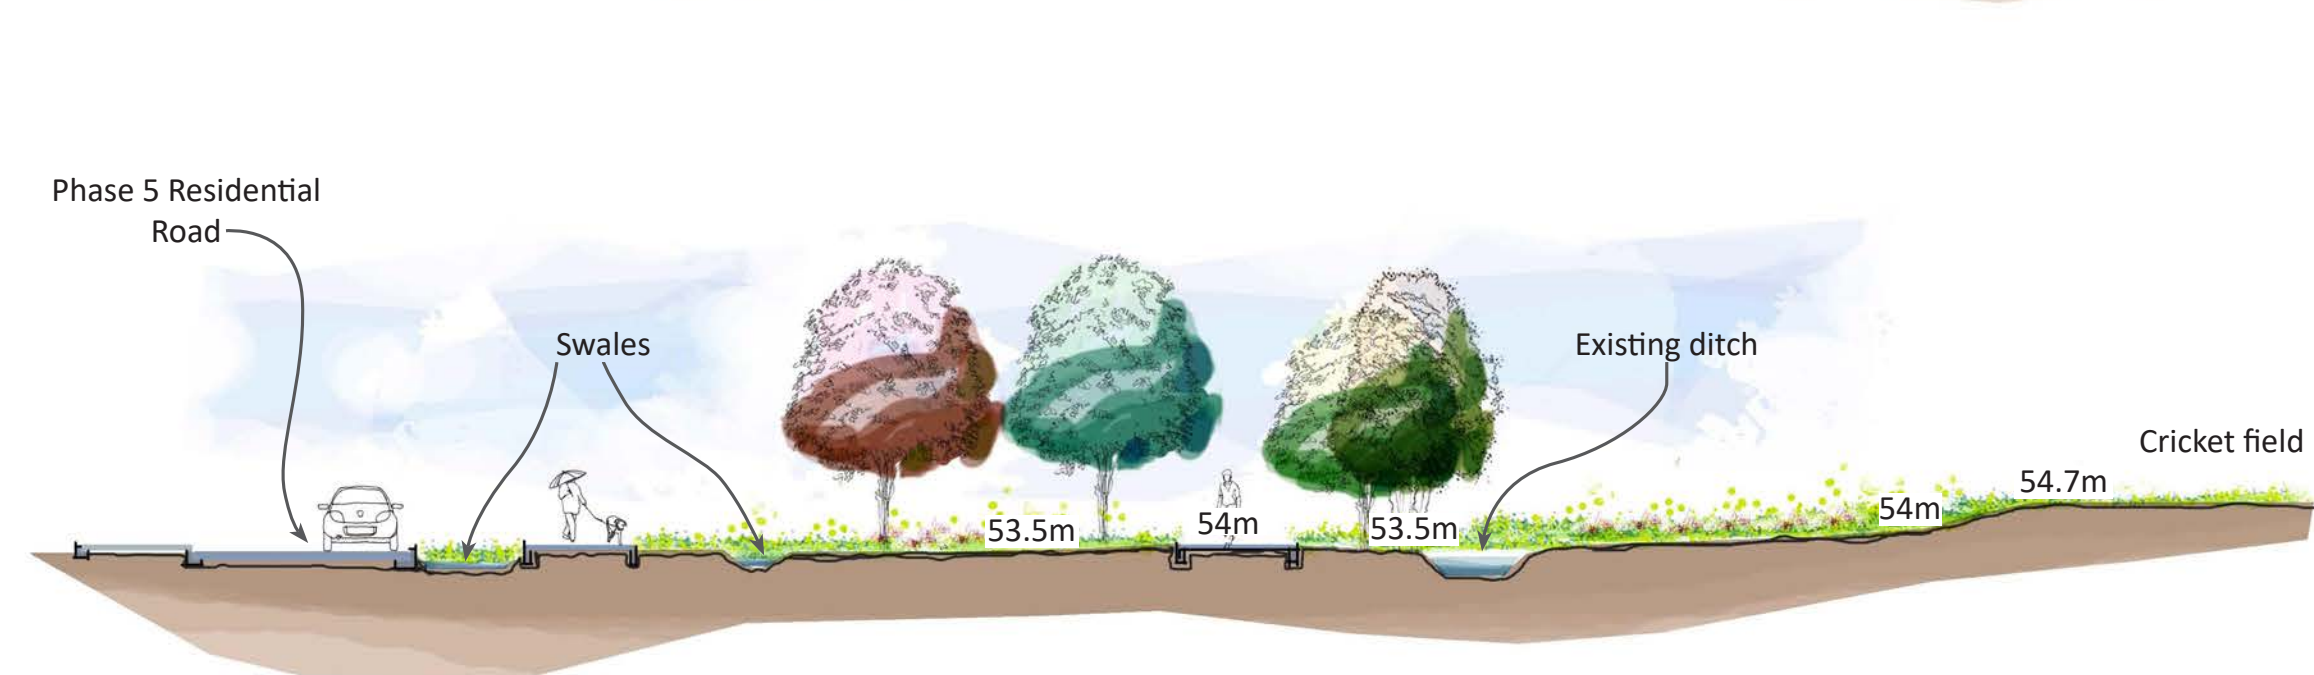



Section CC'



Section DD'

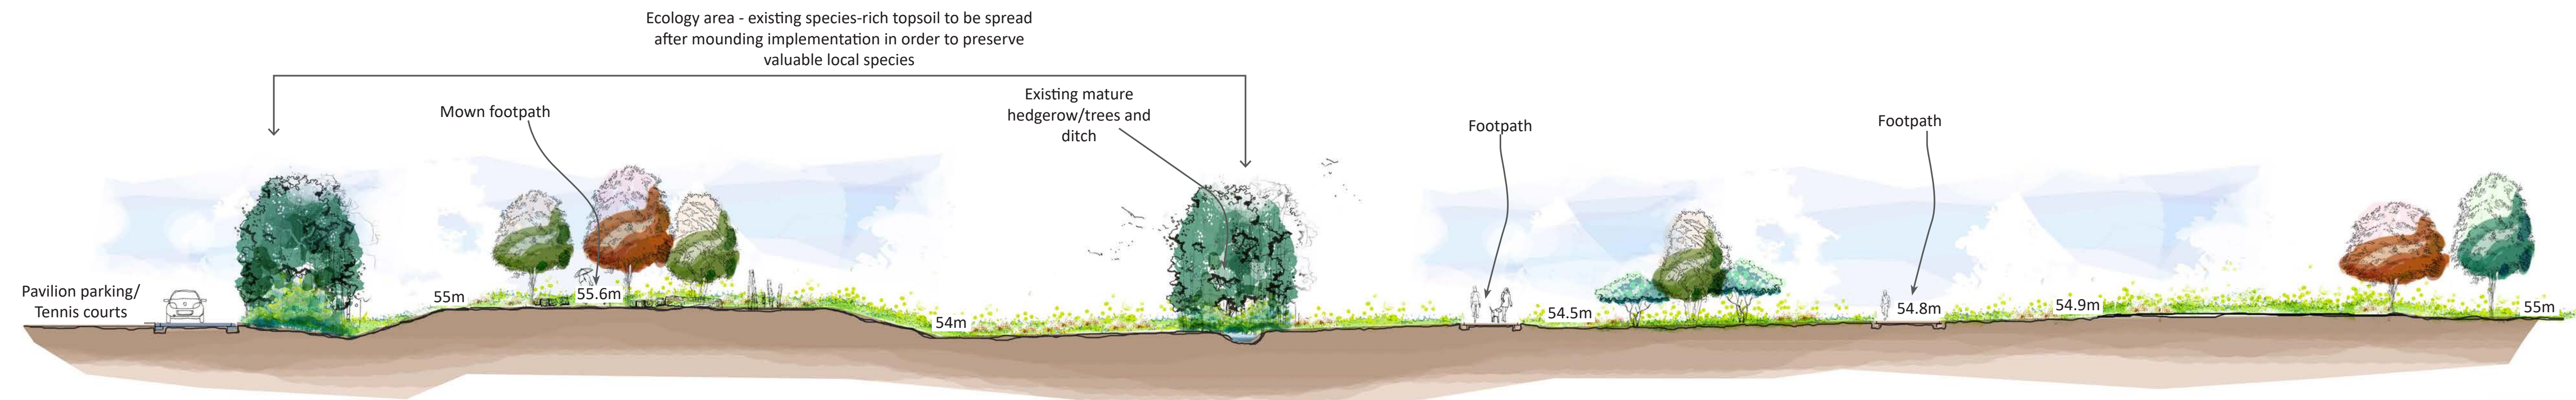

Section EE'

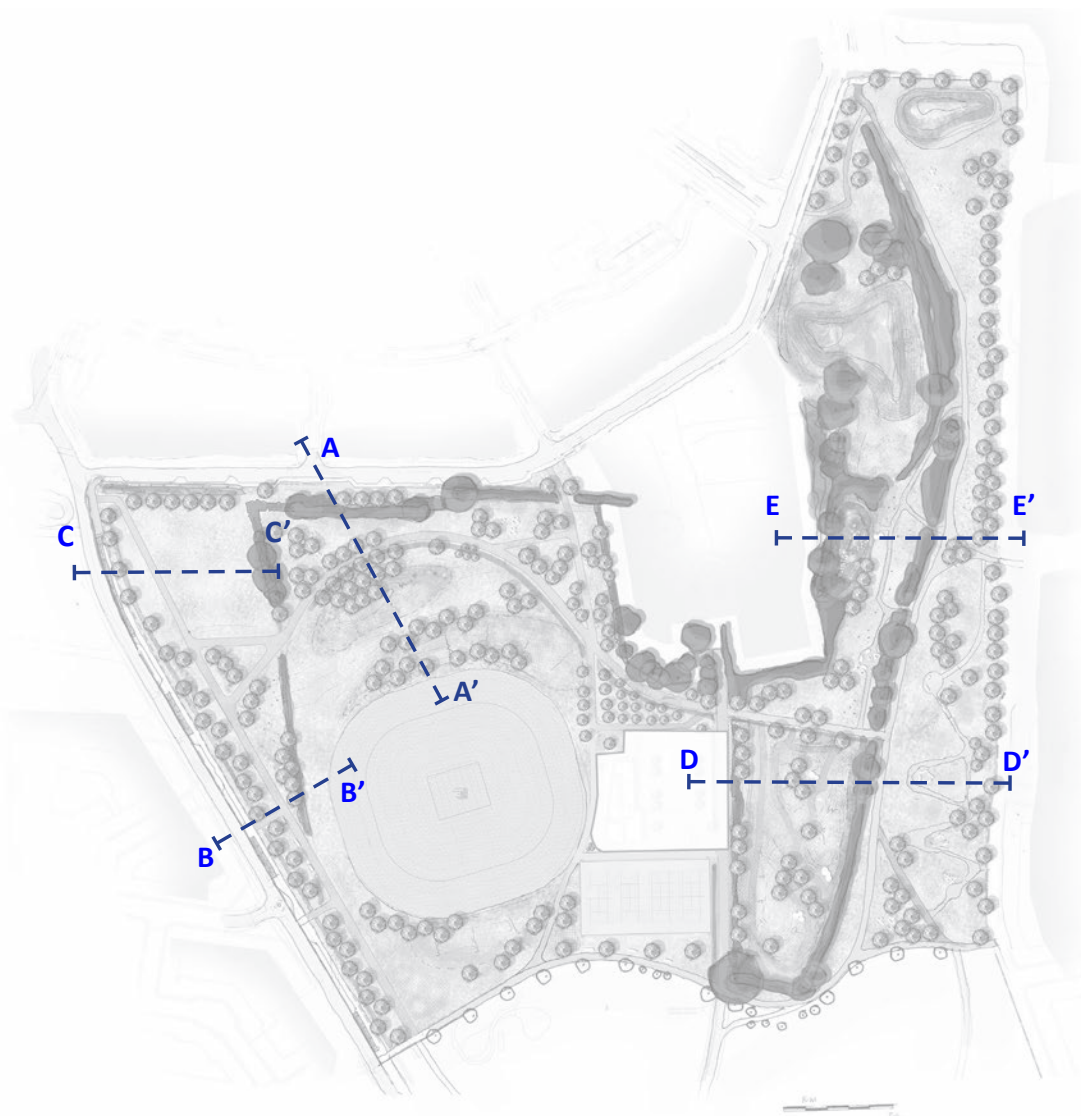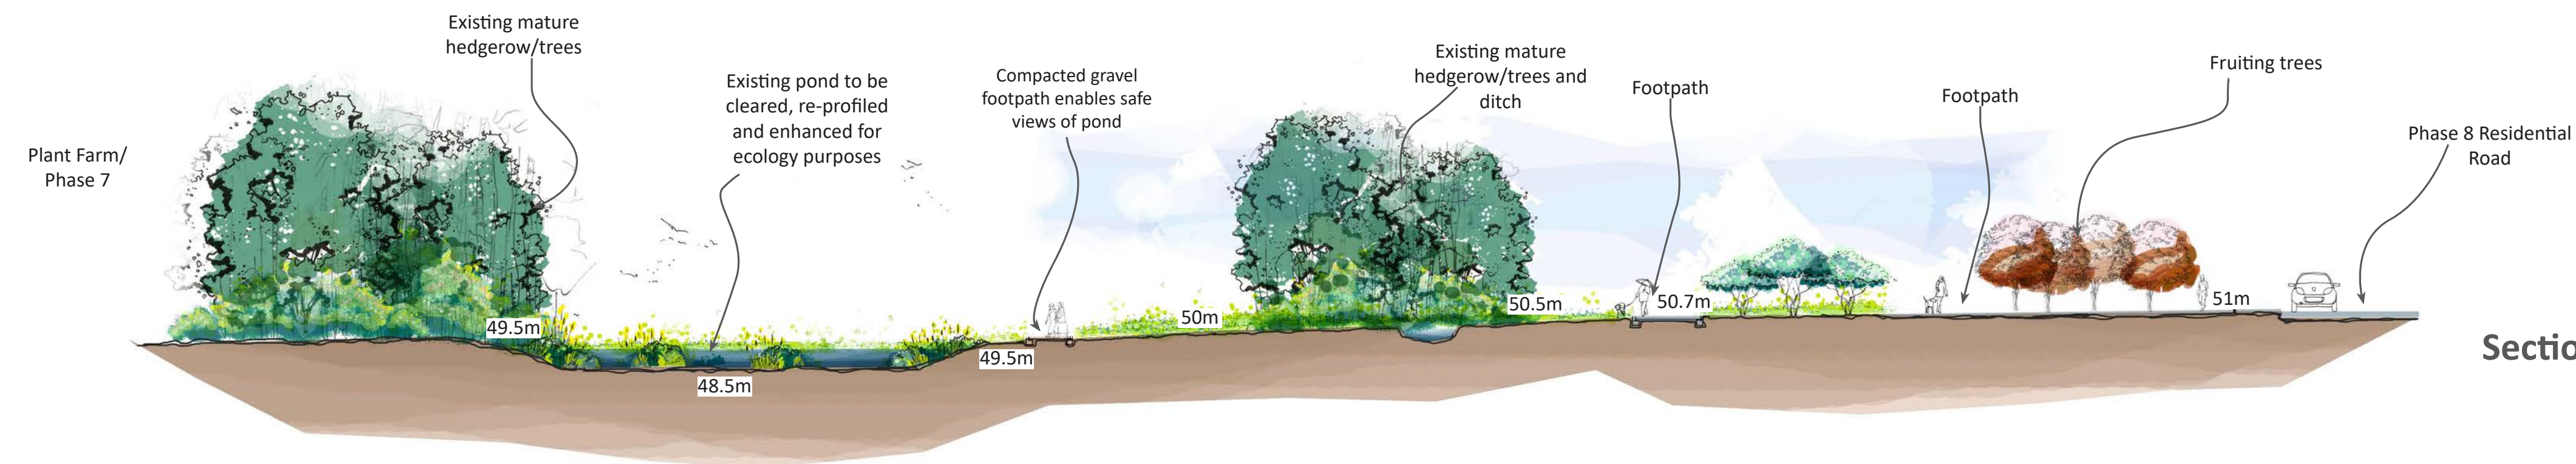

Town Park, Phase B, Berewood, Waterlooville

Illustrative Sections