

Indicative Species Mixes

Hedgerow Planting, Site Boundary

Tree Cover and Understorey Screening Mix

Alder (*Alnus glutinosa*)
Hazel (*Corylus avellana*)
Dogwood (*Cornus sanguinea*)
Oak (*Quercus robur*)
Elder (*Sambucus nigra*)
GuelderRose (*Viburnum opulus*)
Privet (*Ligustrum vulgare*)
Field Maple (*Acer campestre*)

Car Parking and Fruiting Garden Trees

Birch (*Betula* sp.)
Lime (*Tilia cordata* 'Greenspire')
Field Maple (*Acer campestre* 'Streetwise')
Cherry (*Prunus* sp.)
Apple (*Malus* sp.)
Plum (*Prunus* sp.)
Pear (*Pyrus* sp.)

Wildflower Seed Mix

Emorsgate EG11 Wild meadow



Herbaceous and Ornamental Planting,

Perennial Shrubs and Grasses

Hebe *Rakaiensis* (*Rakai hebe*)
Euonymus fortunei (*Spindle*)
Carex oshimensis 'Evergold' (*Sedge*)
Vinca minor 'f.alba' (*Lesser periwinkle*)
Carex elata 'Aurea' (*Golden Sedge*)

Sensory Planting Mix

Lavendula angustifolia (*Lavender*)
Betula utilis Jacquemontii (*Himalayan Birch*)
Jasminum officinale (*Common Jasmine*)
Ocimum basilicum (*Basil*)
Choisya ternate (*Orange Blossom*)
Hordeum jubatum (*Squirrel Tail Barley*)
Mentha (*Mint*)
Stachys byzantina 'Silver Carpet' (*Lamb's Ear*)
Thymus citriodorus (*Lemon Thyme*)
Rosmarinus officinalis (*Rosemary*)
Origanum vulgare (*Oregano*)
Euonymus alatus (*Winged Spindle*)
Pelargonium graveolens (*Scented Geranium*)
Thymus serpyllum (*Creeping Thyme*)
Helichrysum italicum (*Curry Plant*)

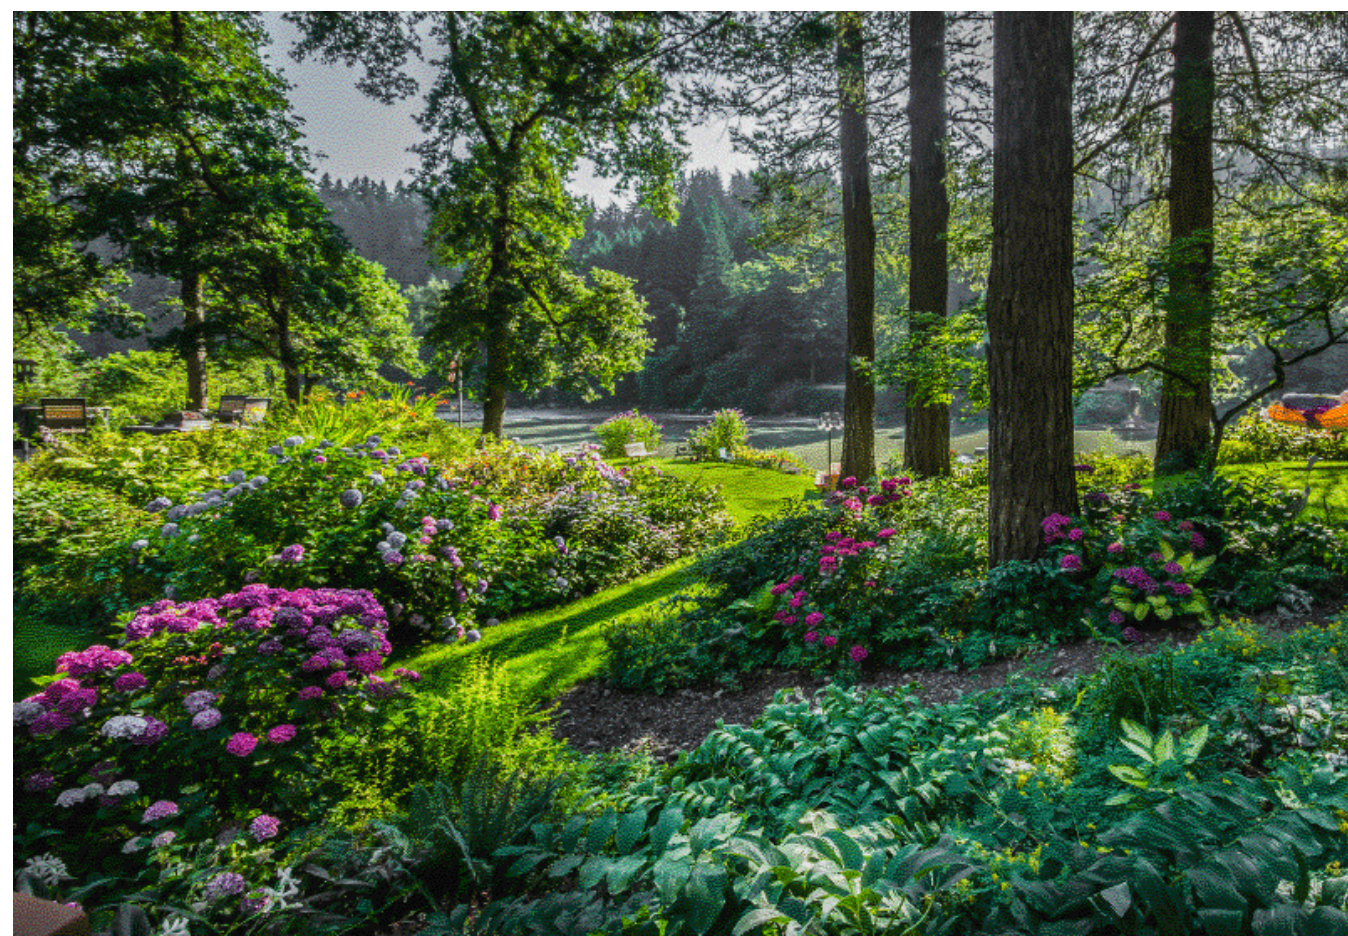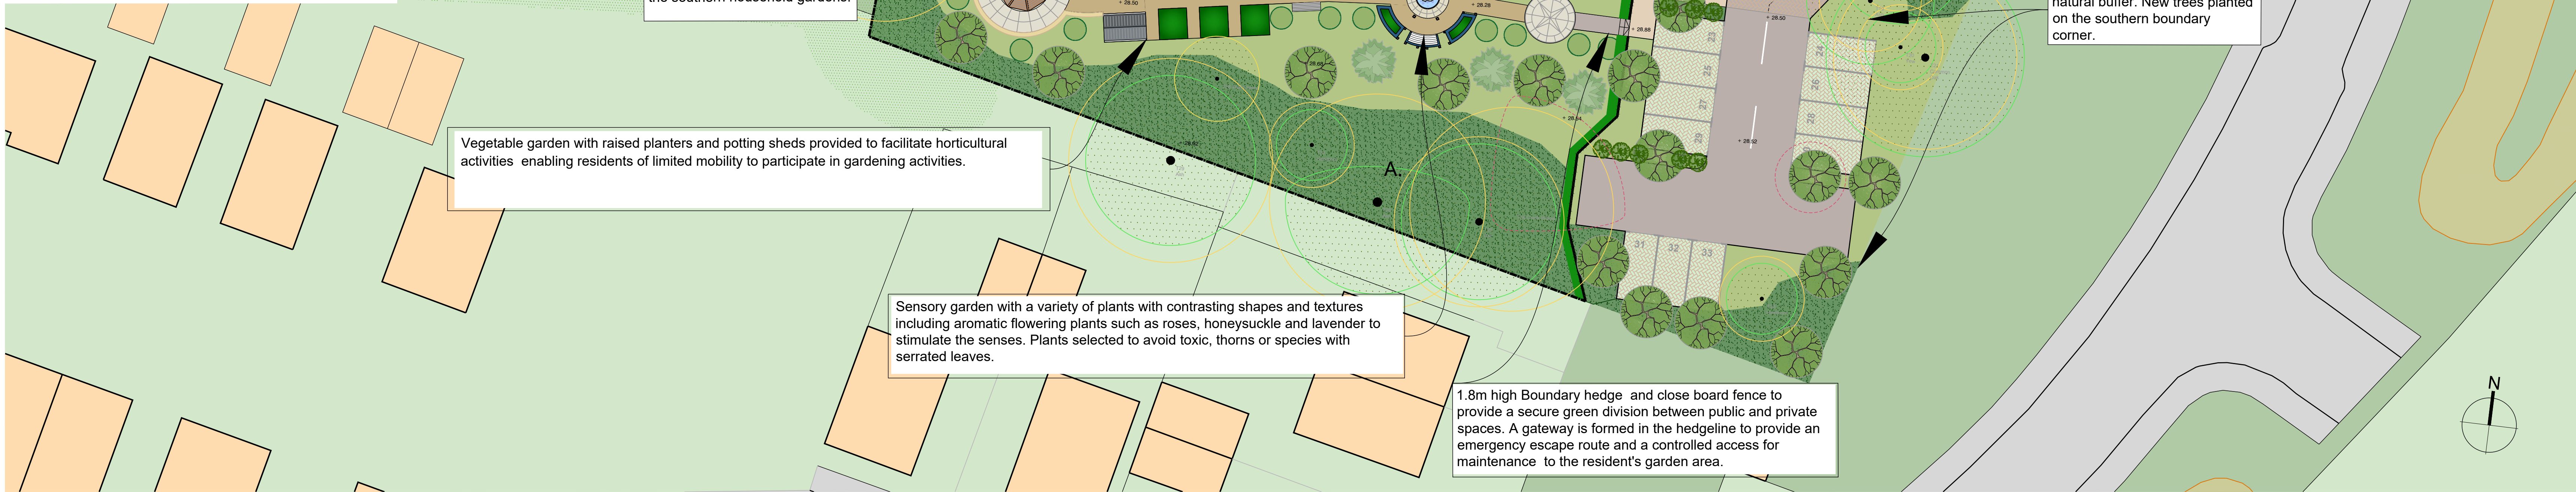

A. Under tree canopy planting



B. Summer house



C. Green Roof



D. Terraced Planting



E. Vegetable Garden

Total Site Area: 5298 sqm / 1.3 Acres
Number of Parking: 33 (3no. disabled)
Number of Cycle Spaces: 18 (10no. short stay, 8 no. long stay)

0 1m 5m 10m 20m
Scale 1:200@A1

Revision	By	Date	Description
A	27.06.2023	LL	DRAFT ISSUE FOR PLANNING
B	26.06.2023	LL	REVISION ISSUE FOR PLANNING
C	04.07.2023	LL	REVISION ISSUE FOR PLANNING
D	10.07.2023	LL	AND TURNING HEAD, ADAPT LANDSCAPING
E	13.10.2023	LL	WESTERN COURTYARD PATHS AND LANDSCAPING

project name	HELMSLEY HOUSE, BARTONS ROAD, HAVANT	date	JUNE 2023	drawn	LL
drawing reference	78 BED RESIDENTIAL CARE HOME LANDSCAPE CONCEPT PLAN	sheet		checked	
job number	MS437	revision	E	scale	1:200@A0
status	APL 004	drawn		checked	
used ref	MS437_APL004_Proposed Landscape Plan_Helmsley Care_04g	drawn		checked	

Use figure dimensions only. All notes and dimensions to be checked on site. This drawing is the master copy and all other copies must be checked against it. If there is a discrepancy between this drawing and the master copy, the master copy shall prevail. This drawing is the property of Hunters & Partners Limited. All rights reserved.

0100 8237 8000
P 0100 8237 8004
info@hunters.co.uk
www.hunters.co.uk