


NOTE:
All dimensions to be checked on site prior to commencement of any work
DO NOT SCALE FROM THIS DRAWING
Notify C.A of any discrepancies before ordering materials.
© Crown copyright and database rights 2021 Ordnance Survey 100019671

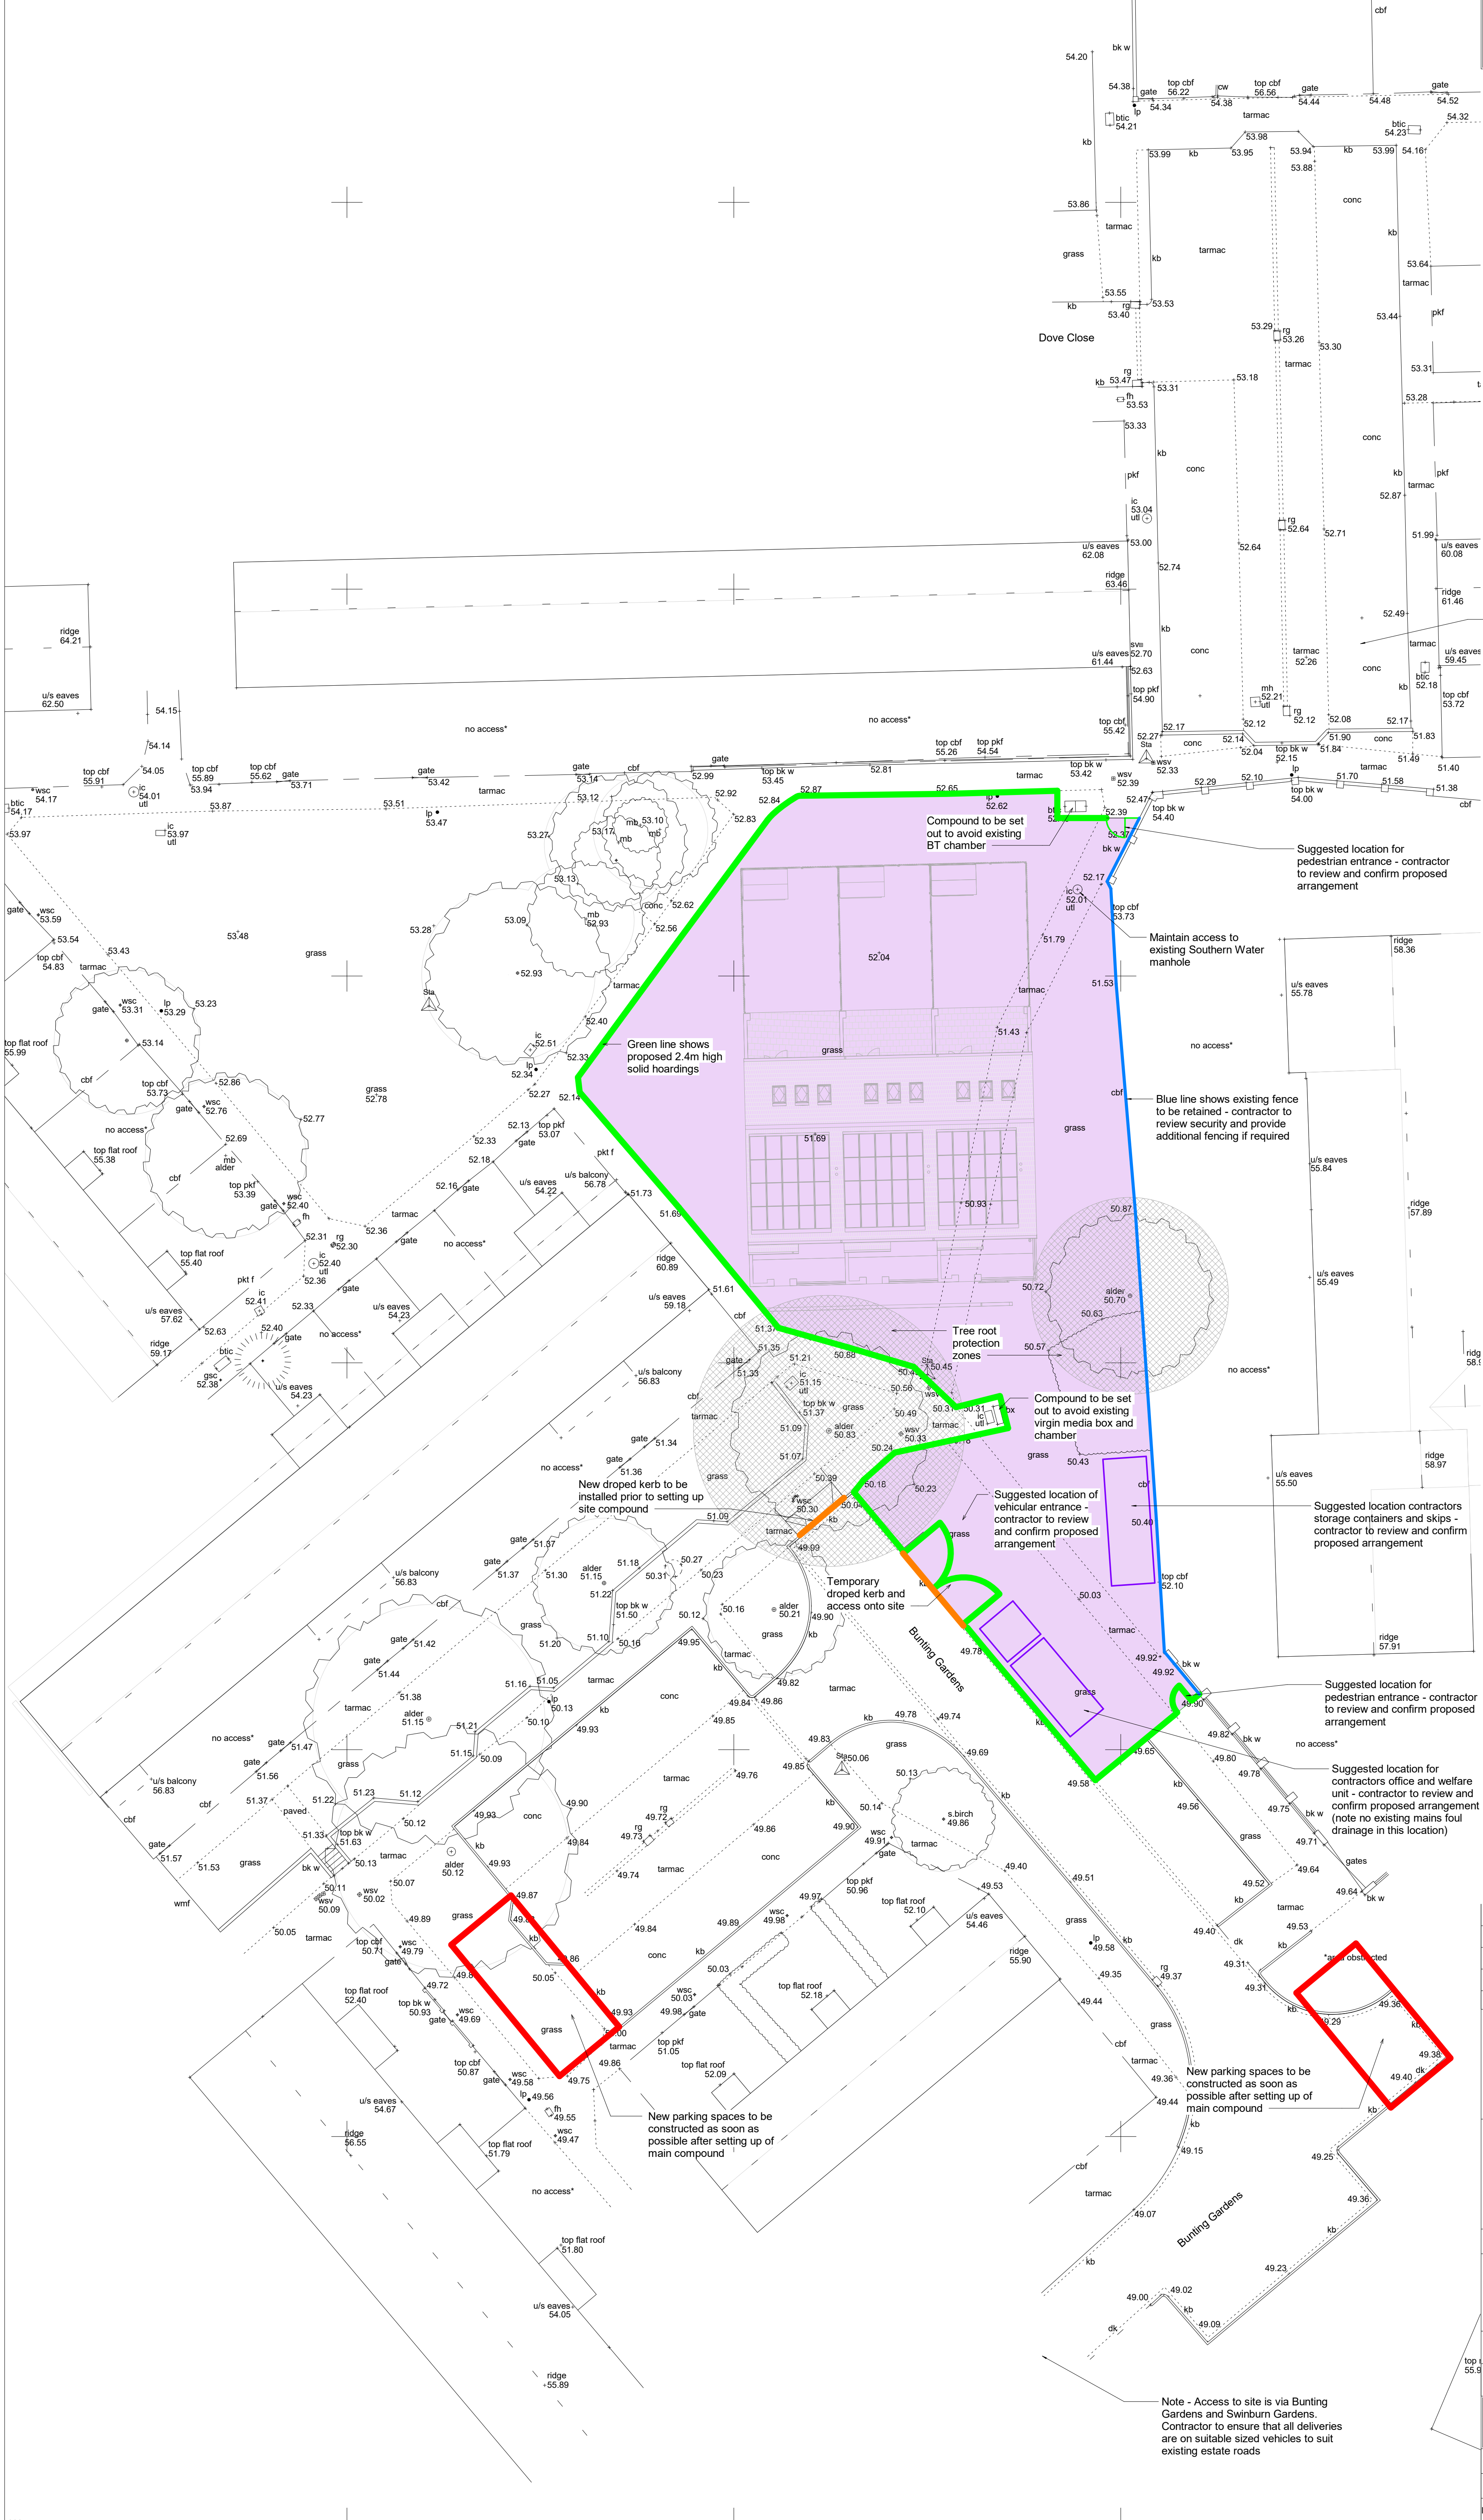

T1	02/06/23	For Tender	CG
P2	11/05/23	Compound adjusted and dropped kerb added	CG
Rev	Date	Revision Details (Amended By)	Approved By
Project			
Bunting Gardens			
Drawing Title			
Contractors Compound			
Date 27/01/23		Scale @ A1 1 : 200	
Housing, Neighbourhood & Building Services			
		JAMES HILL Head of Service	
DEPARTMENTAL SECTION: ARCHITECTS GROUP - Andrew Malbon Principal Architect. Tel 023 92 834711			
Design/ Survey By CG		Checked By	
Drawing No		CG	
2637 / 1110 / T1			
SURVEY	DESIGN	WORKING DRAWING	
FEASIBILITY	TENDER	AS BUILT	
INFORMATION	CONTRACT	A.I.	