


SURFACING KEY

- Macadam Highway Construction:
- Macadam Footway & Parking Construction
- Permeable block paved carriageway construction:
- Golpla permeable crate parking areas:
- Tegula Impermeable paving parking areas
- "Silver" Granite sett rumble strip/ramp
- Gravel surfacing to Gate House
- Hoggin footpath with timber edging
- Impermeable concrete block paving – Colour and style to be confirmed
- Impermeable concrete block access road – Colour and style to be confirmed
- Silver/Grey paving slabs
- Existing Tarmac

DRAINAGE KEY

- Proposed highway gully and connection
- Proposed surface water manhole
- Proposed foul water manhole
- Proposed storm drain
- Proposed foul drain
- Proposed private storm drain
- Proposed private foul drain
- Proposed foul rising main
- Hand dug trench through root protection zone
- Permeavoid collectors within sub base
- Storm drains from refurbishment
- Foul drains from refurbishment
- Lined cellular attenuation tank
- Hydrobrake control structure
- Brick headwall

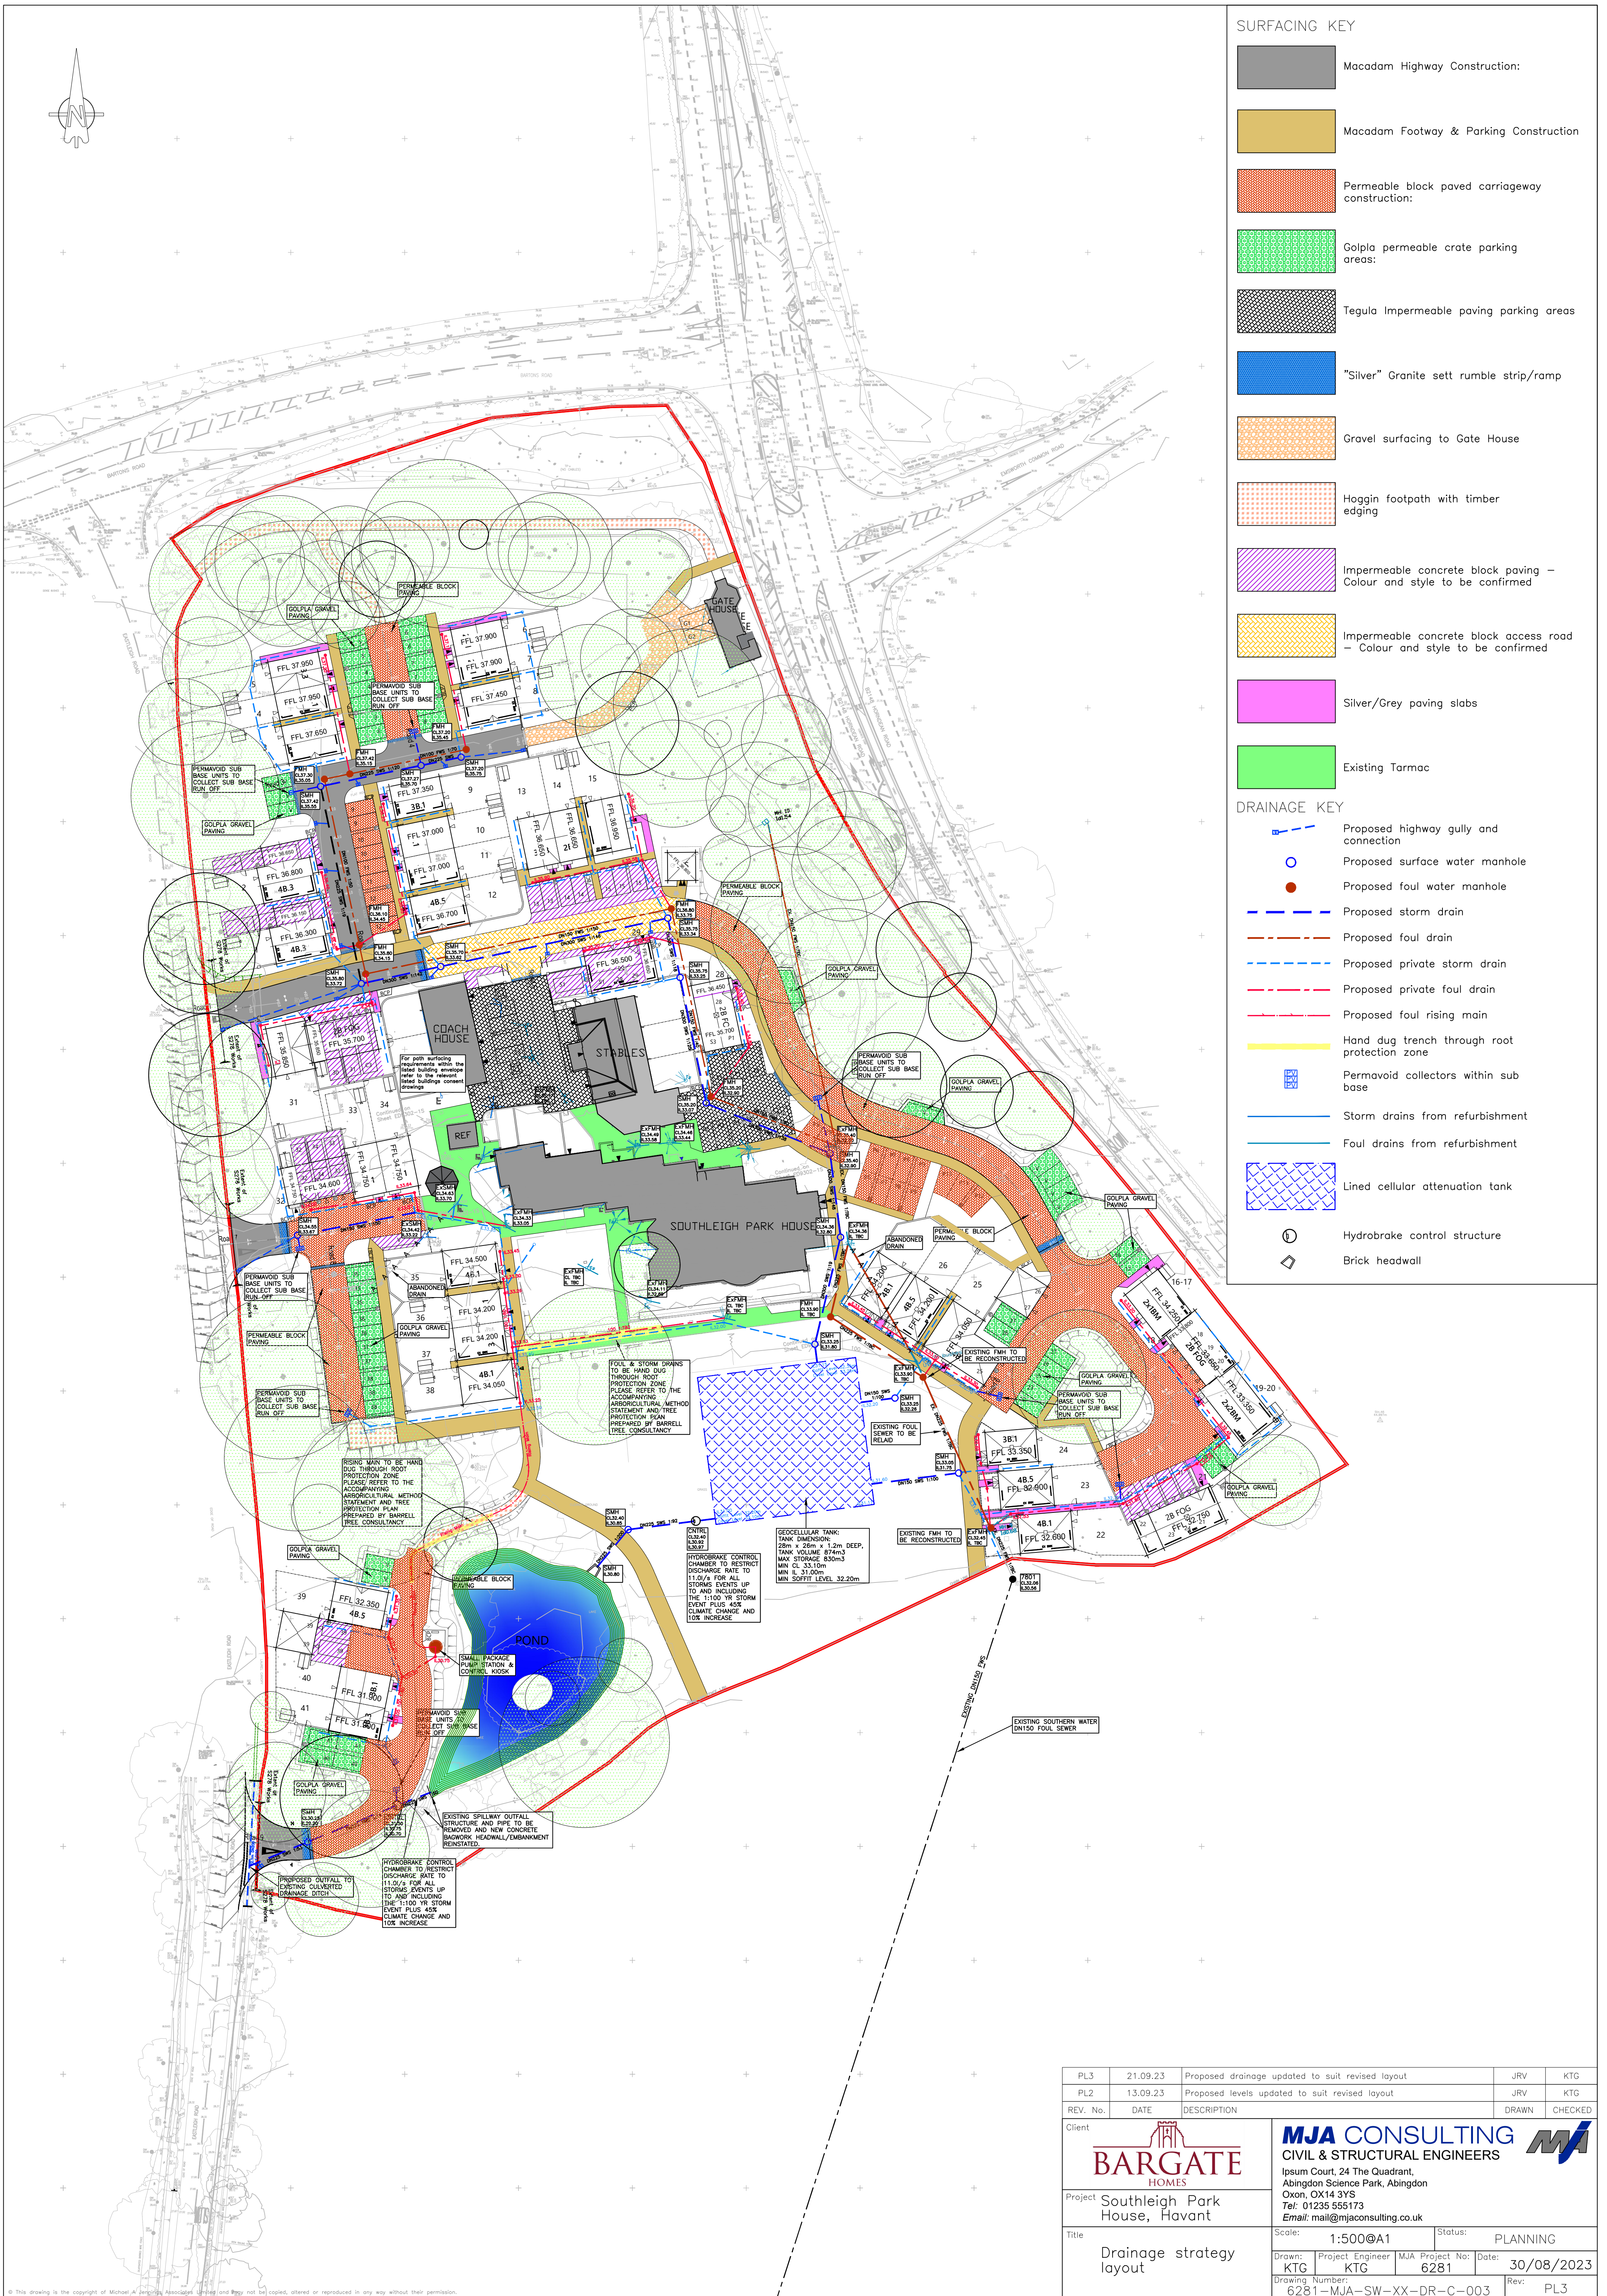

PL3	21.09.23	Proposed drainage updated to suit revised layout	JRV	KTG
PL2	13.09.23	Proposed levels updated to suit revised layout	JRV	KTG
REV. No.	DATE	DESCRIPTION	DRAWN	CHECKED
Client	 BARGATE HOMES Project Southleigh Park House, Havant Title Drainage strategy layout MJA CONSULTING CIVIL & STRUCTURAL ENGINEERS Ipsom Court, 24 The Quadrant, Abingdon Science Park, Abingdon Oxon, OX14 3YS Tel: 01235 555173 Email: mail@mjaconsulting.co.uk Scale: 1:500@A1 Status: PLANNING Drawn: KTG Project Engineer: KTG MJA Project No: 6281 Date: 30/08/2023 Drawing Number: 6281-MJA-SW-XX-DR-C-003 Rev: PL3			