




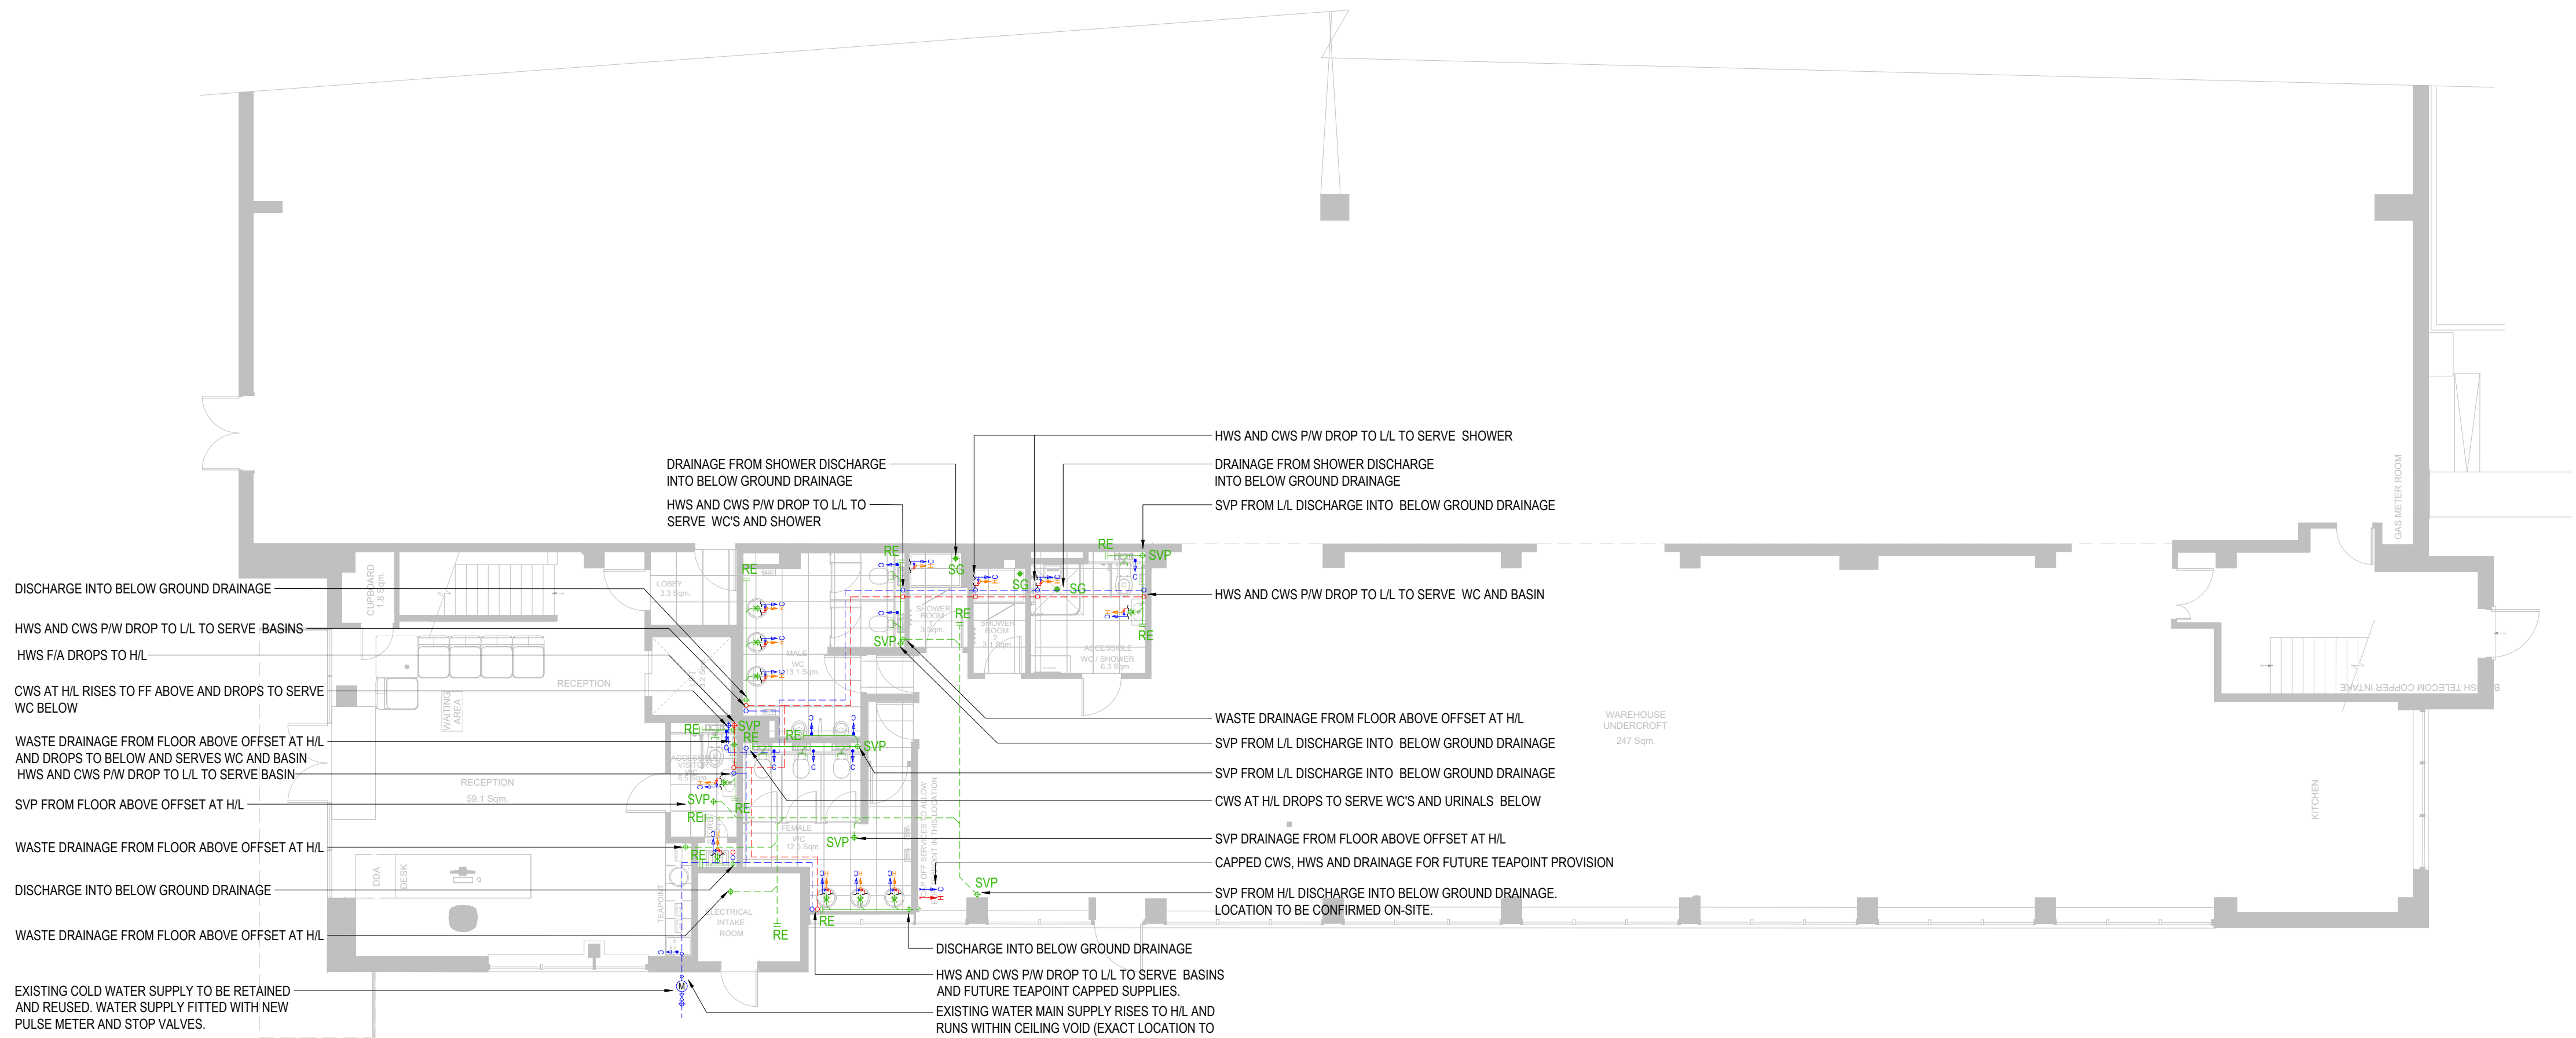

GROUND FLOOR

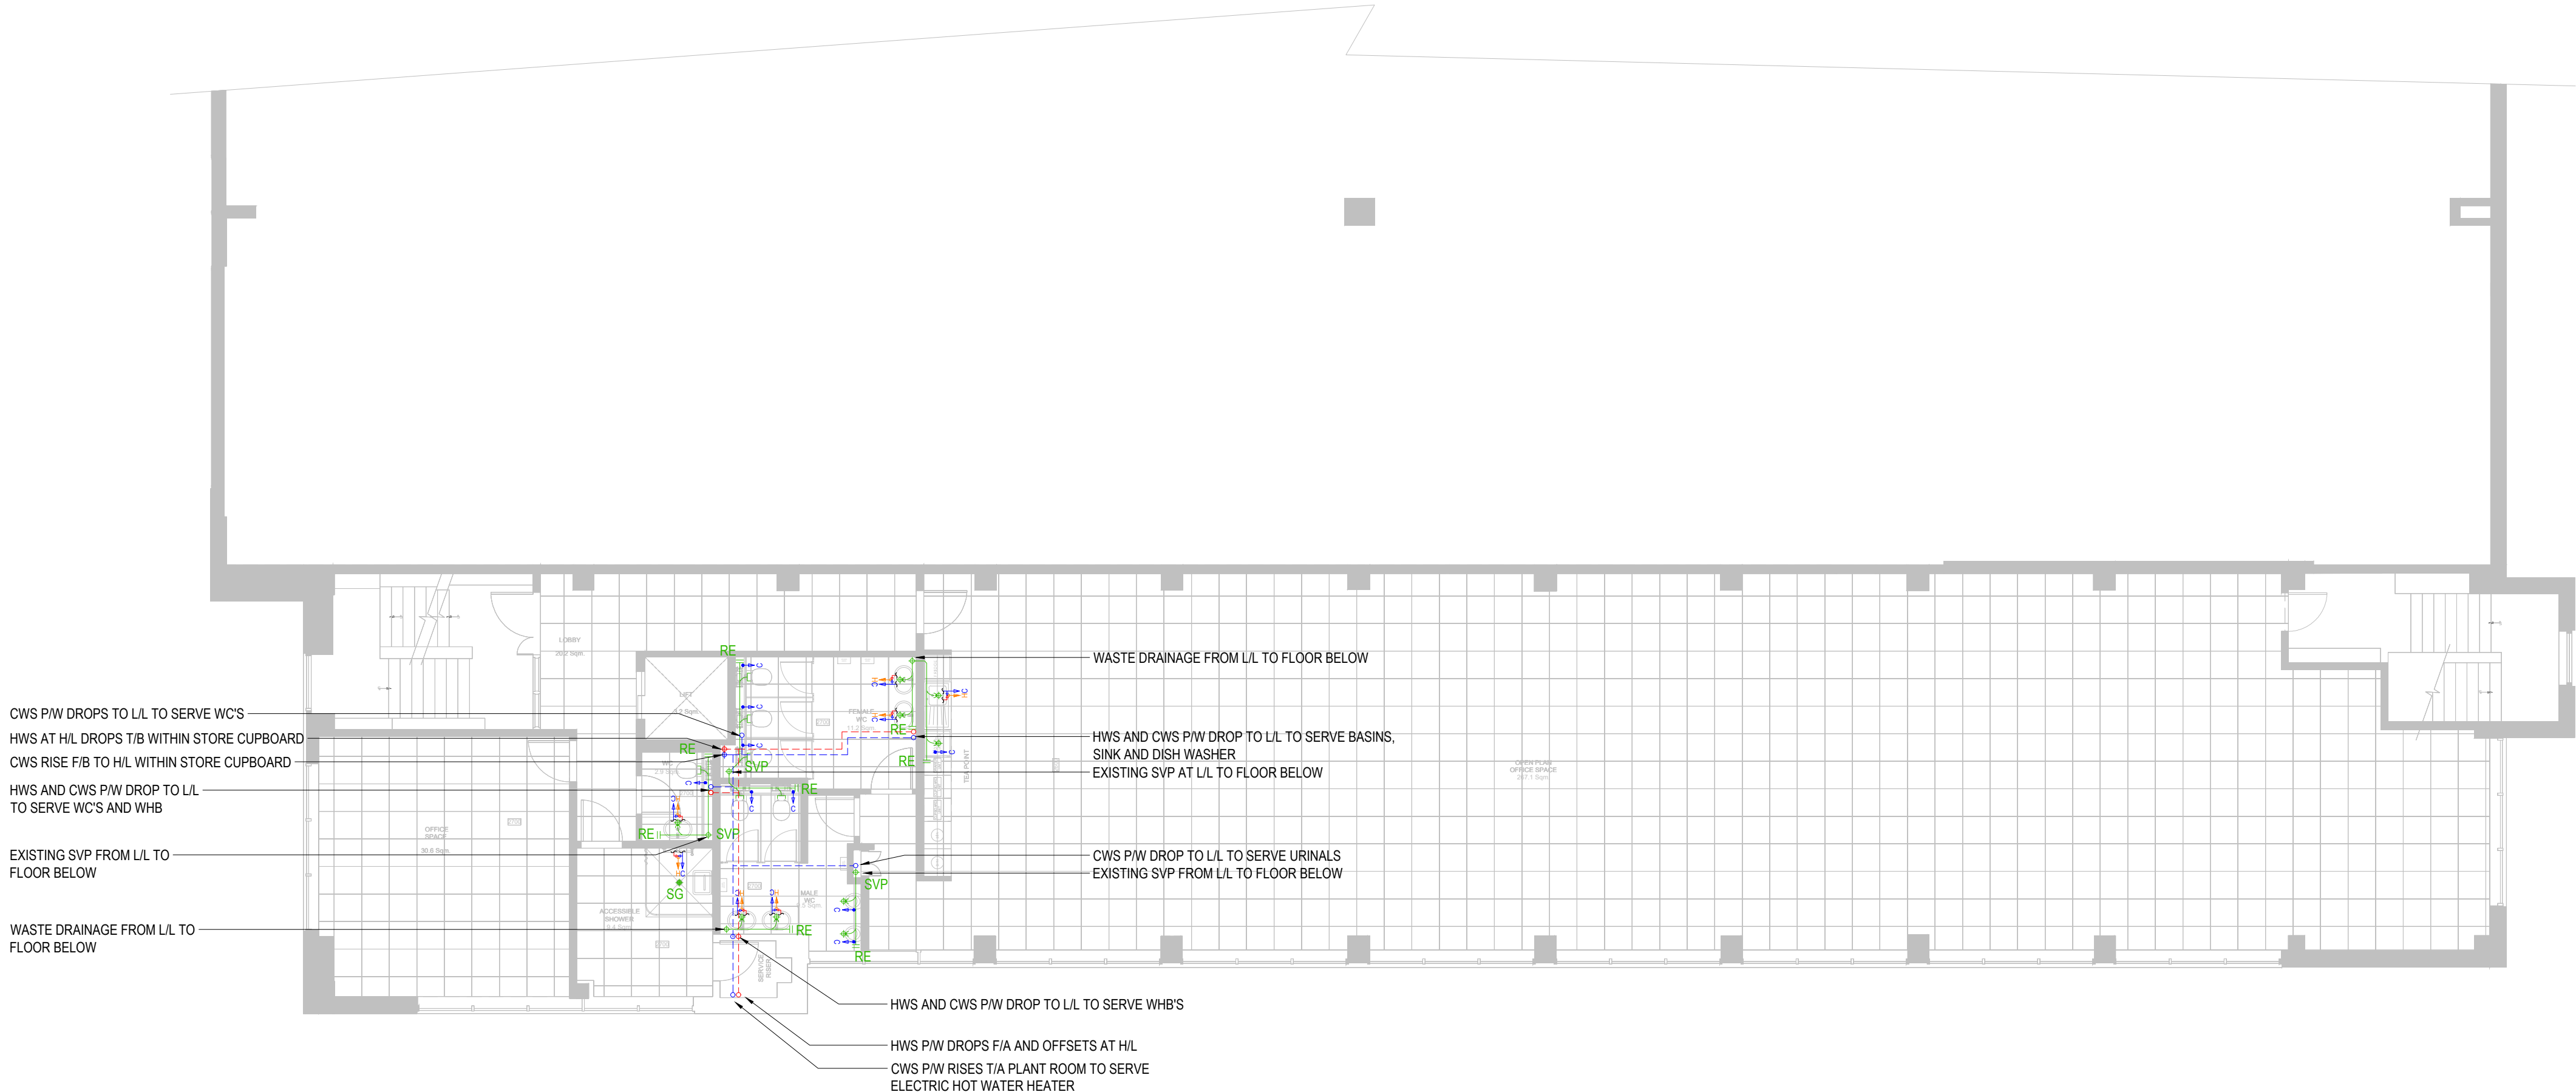

FIRST FLOOR

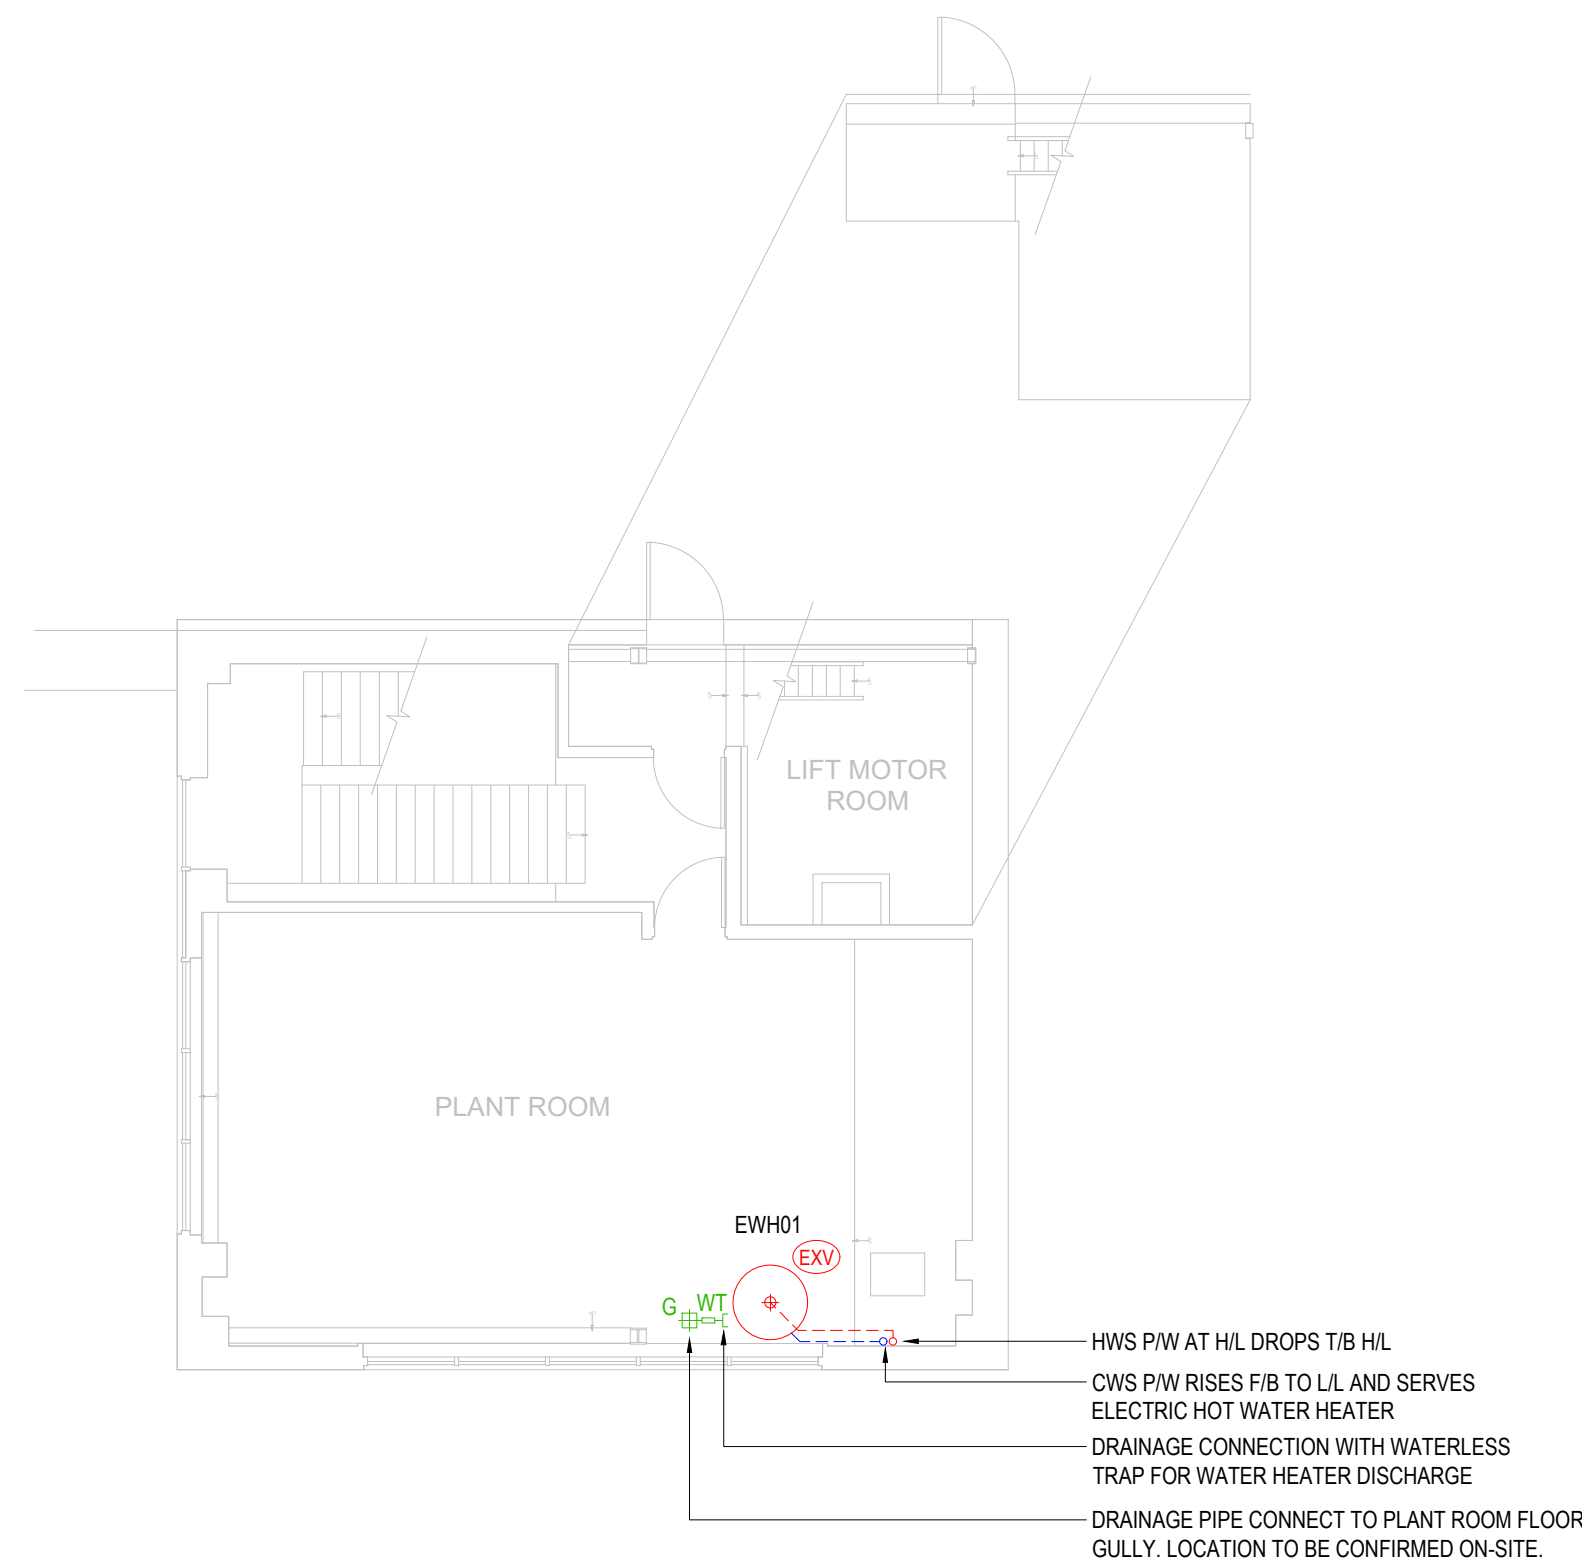

SECOND FLOOR

- NOTES:-
- DO NOT SCALE FROM THIS DRAWING.
 - THE DRAWING SHOULD BE READ IN CONJUNCTION WITH SPECIFICATION AND SYMBOLS DRAWINGS.
 - LAYOUT TO SHOW INTENT. DETAIL DESIGN BY CONTRACTOR
 - DUCTWORK TO BE FITTED WITH FIRE FIRE DAMPERS WHERE DUCTWORK CROSSES FIRE COMPARTMENTS
- LEGEND
- DRAINAGE PIPEWORK AT HL
 - DRAINAGE PIPEWORK AT LL
 - HW G UPTURNED RODDING EYE AND AIR ADMITTANCE VALVE
 - SVP SOIL VENT PIPE
 - RE || RODDING EYE
 - SG TRAPPED SHOWER TRAY GULLERY
 - G TRAPPED FLOOR GULLERY
 - TRAPPED DRAINAGE OUTLET
 - HOT AND COLD WATER SUPPLY WITH SERVICE VALVE
 - SHOWER MIXER VALVE
 - COLD WATER SUPPLY AND TMV3 BLENDED HOT WATER SUPPLY
 - EXV ELECTRIC HOT WATER HEATER AND EXPANSION VESSEL
 - WT WATERLESS TRAP
 - HOT WATER PIPEWORK AT HL
 - COLD WATER PIPEWORK AT HL
 - COLD AND HOT WATER RISER
 - COLD AND HOT WATER PIPEWORK DROPPERS FROM HL TO LL
 - CWS COLD WATER SUPPLY
 - HWS HOT WATER SUPPLY
 - PW PIPEWORK
 - LL LOW LEVEL
 - HL HIGH LEVEL

TENDER		
T1	TENDER ISSUE	MAY 2023
Rev	Description	Date
 Email: admin@directsynergy.co.uk		
DIRECT SYNERGY owns the copyright of this document which is supplied in confidence and must not be used for any purpose other than that which it is applied and must not be reproduced without permission in writing from the owners. © Direct Synergy		
Client	COLUMBIA THREADNEEDLE	
Project	BRAMBLES HOUSE WATERBERRY DRIVE WATERLOOVILLE PO7 7UW	
Title	PUBLIC HEALTH SERVICES LAYOUT	
Drawn	RM	Date MAY 2023
Checked	RS	Date MAY 2023
Scale	1:100@A0	
Drawing Number	DS-P23-007-PH-201	
Rev	T1	