

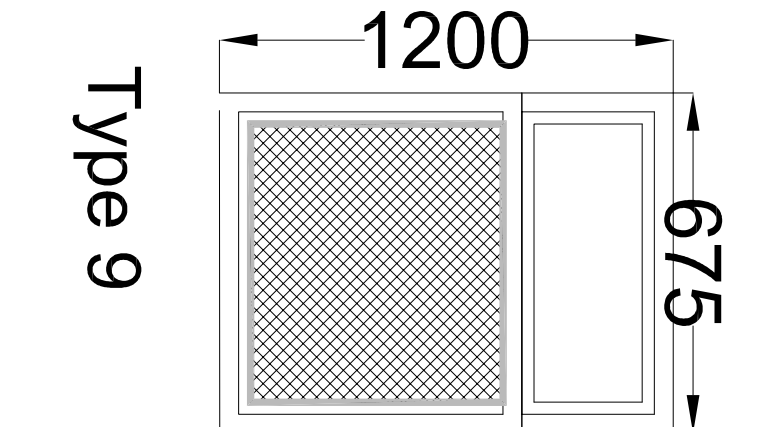
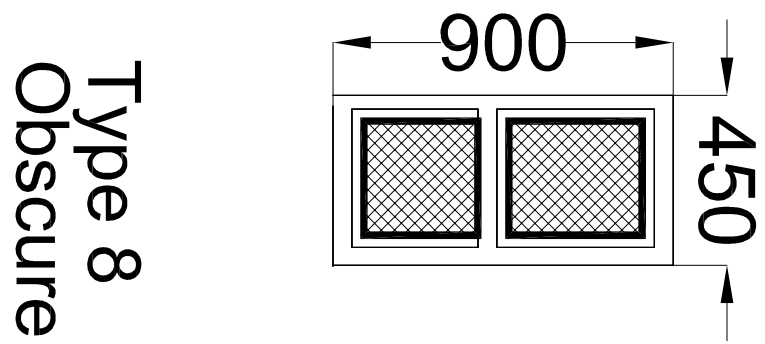
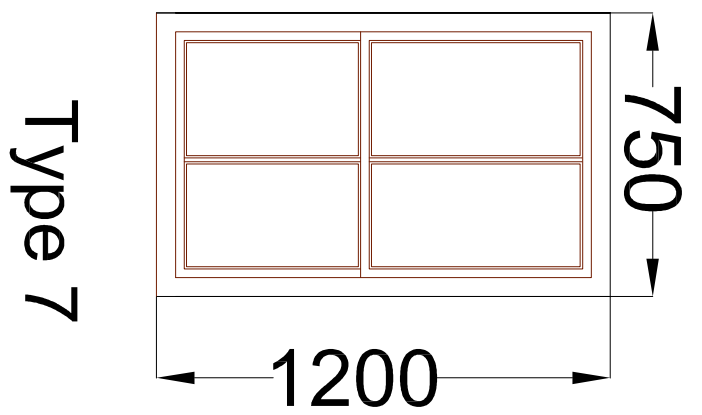
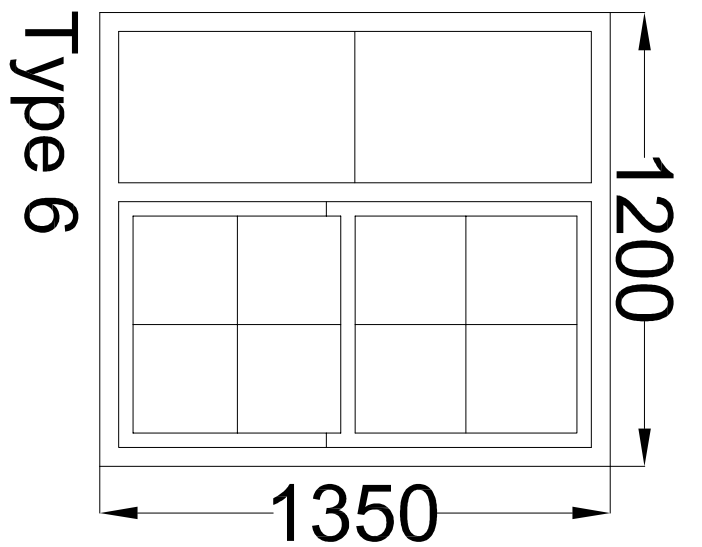
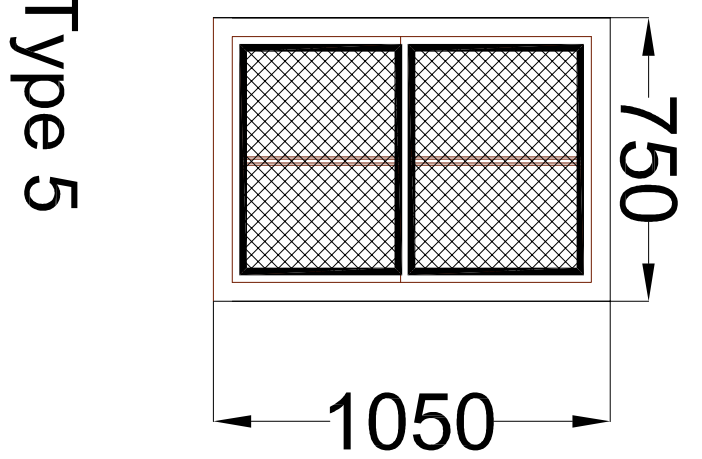
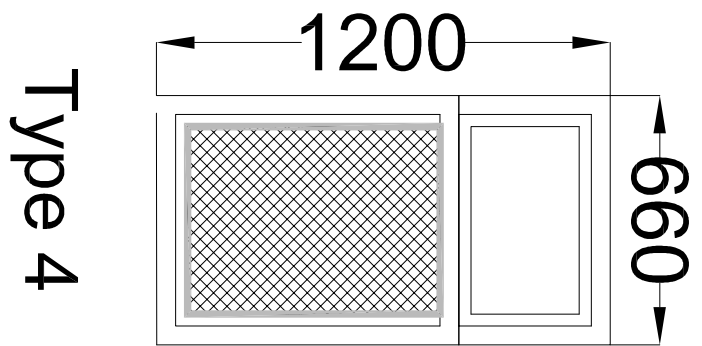
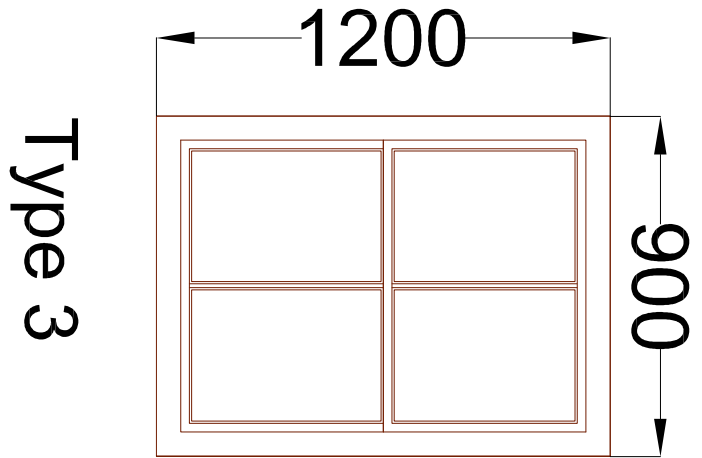
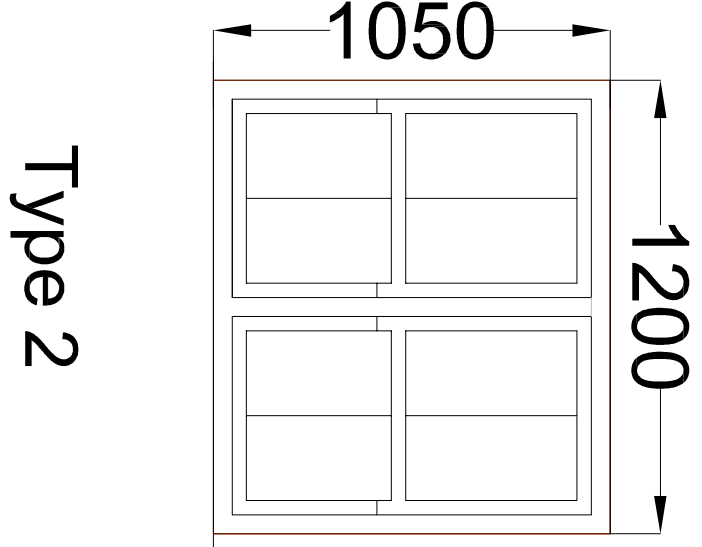


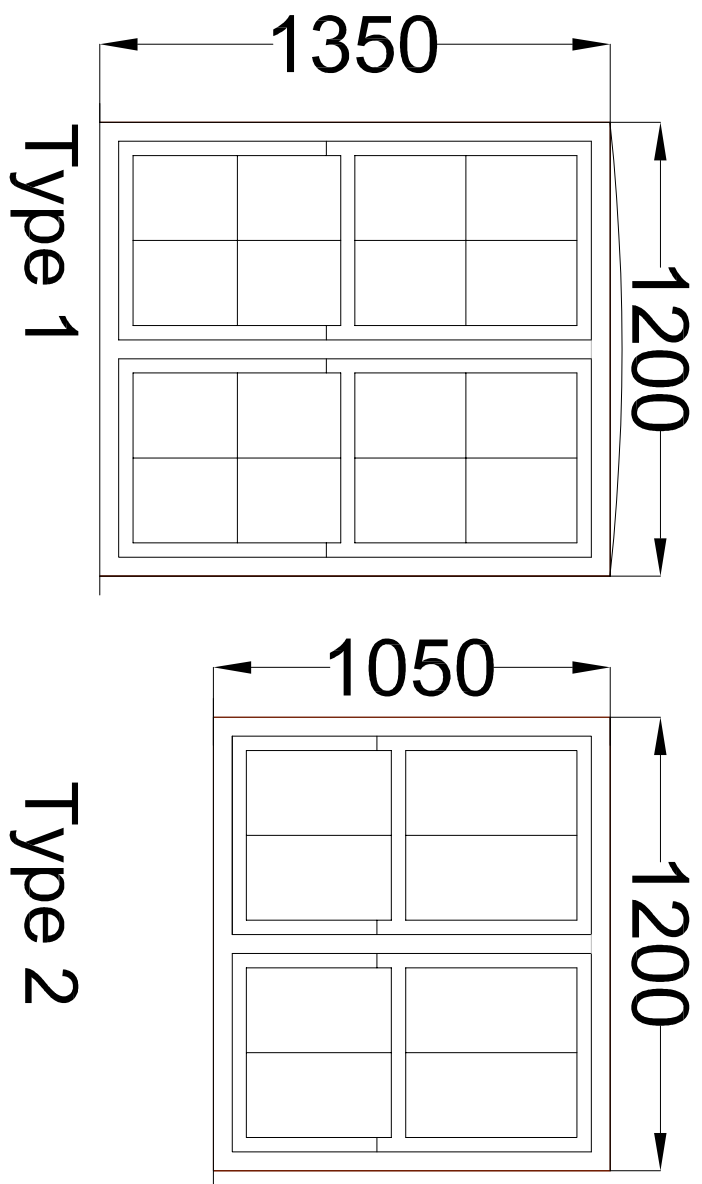

1/10 Scale Window Details

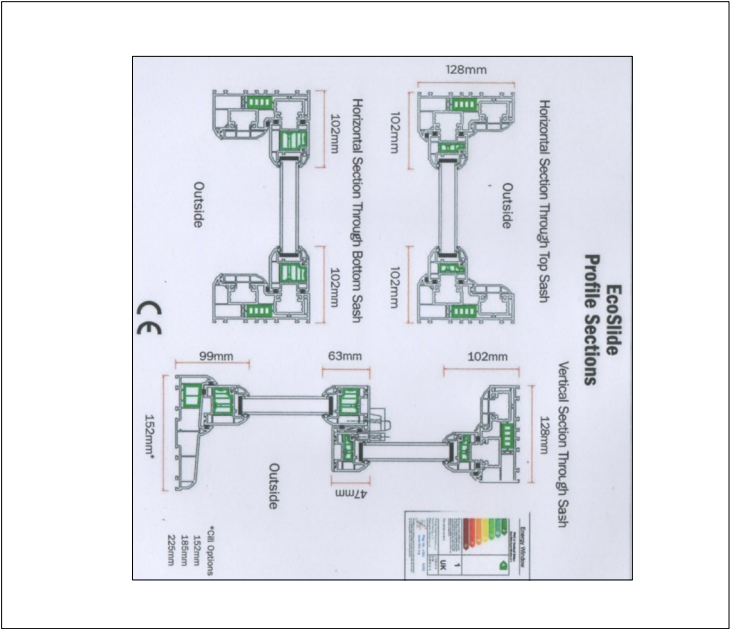

WINDOW SCHEDULE


NB: Dimensions as shown offer 5mm tolerance on all sides - if 7mm tolerance is required, reduce all sizes by 5mm vertical height and 5mm horizontal width.

UNIT 01				UNIT 02				UNIT 03				UNIT 04				UNIT 05				UNIT 06			
		Structural Width	Structural Depth			Structural Width	Structural Depth			Structural Width	Structural Depth			Structural Width	Structural Depth			Structural Width	Structural Depth			Structural Width	Structural Depth
type 8	W01	450	900	upvc-obscure	type 8	W01	450	900	upvc-obscure	type 8	W01	450	900	upvc-obscure	type 8	W01	450	900	upvc-obscure	type 5	W01	750	1050
type 2	W02	1200	1050	upvc	type 2	W02	1200	1050	upvc	type 2	W02	1200	1050	upvc	type 2	W02	1200	1050	upvc	type 8	W02	450	900
Doors	W03	1800	2100	upvc	Doors	W03	1800	2100	upvc	Doors	W03	1800	2100	upvc	Doors	W03	1800	2100	upvc	Doors	W03	1800	1200
type 3	W04	900	1200	upvc	type 3	W04	900	1200	upvc	type 3	W04	900	1200	upvc	type 3	W04	900	1200	upvc	type 7	W04	750	1200
type 5	W05	750	1050	upvc	type 5	W05	750	1050	upvc	type 5	W05	750	1050	upvc	type 5	W05	750	1050	upvc	type 12	W05	675	1050
type 1	W06	1200	1350	upvc	type 1	W06	1200	1350	upvc	type 1	W06	1200	1350	upvc	type 1	W06	1200	1350	upvc	type 7	W06	750	1200
type 6	W07	1200	1350	upvc	type 6	W07	1200	1350	upvc	type 6	W07	1200	1350	upvc	type 6	W07	1200	1350	upvc	type 9	W07	800	1225
type 5	W08	750	1050	upvc-obscure	type 5	W08	750	1050	upvc-obscure	type 5	W08	750	1050	upvc-obscure	type 5	W08	750	1050	upvc-obscure	type 7	W08	750	1200
type 7	W09	750	1200	upvc	type 7	W09	750	1200	upvc	type 7	W09	750	1200	upvc	type 7	W09	750	1200	upvc	type 10	W09	750	900
type 7	W10	750	1200	upvc-obscure	type 7	W10	750	1200	upvc	type 7	W10	750	1200	upvc	type 7	W10	750	1200	upvc	type 5	W10	750	1200
velux	W11	780	620	velux	type 7	W11	750	1200	upvc-obscure	type 7	W11	750	1200	upvc-obscure	type 7	W11	750	1200	upvc-obscure	type 5	W11	750	1200

0 1M

5M

10M

 

500mm 2M

WINDOW TYPES - to be read in conjunction with elevations