

For Information
Project Title LANGSTONE TECHNOLOGY PARK, HAVANT

Drawing Title


**EXISTING SITE CONSTRAINT PLAN
FOUL WATER DRAINAGE
(SHEET 10 OF 10)**

BM Ref 13508	Scale @ A0 1 : 500	Drawn by O.C.	Checked by A.B.	Project En G.L.
-----------------	-----------------------	------------------	--------------------	--------------------



**BAYNHAM
MEIKLE**
Consulting Civil & Structural Engineers

 0121 434 4100
 admin@baynhammeikle.co.uk
 www.baynhammeikle.co.uk

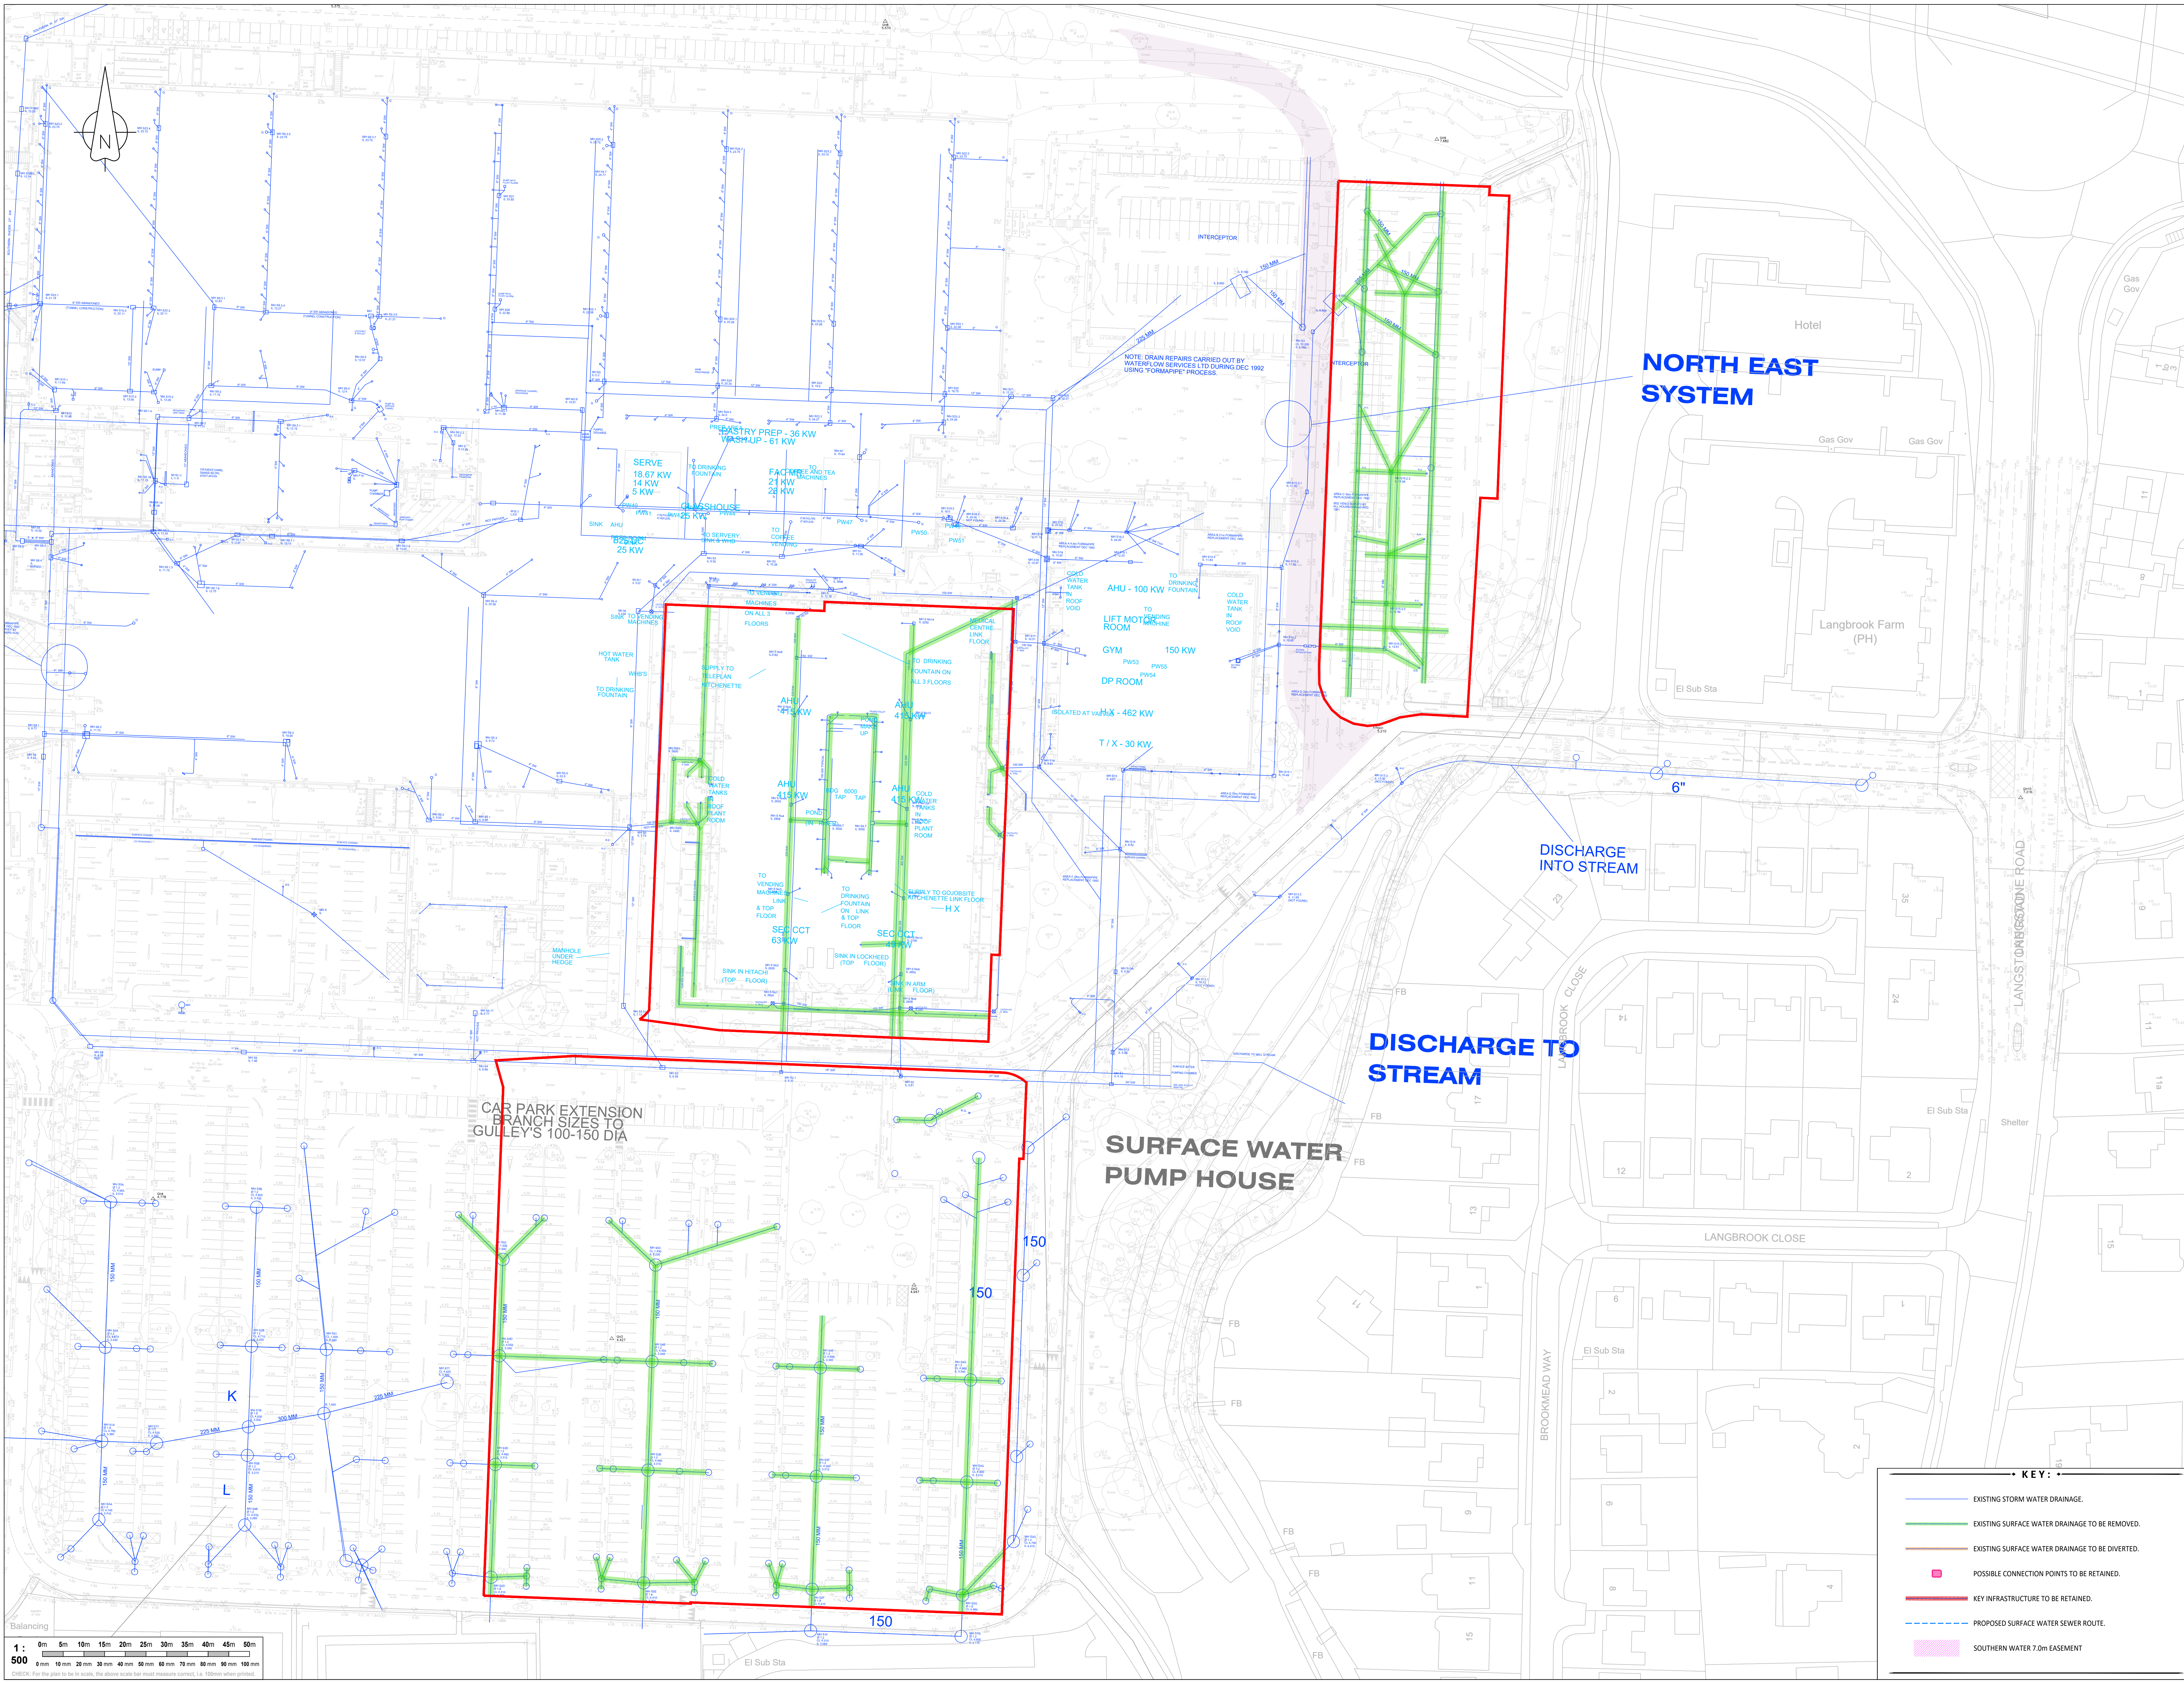

Notes

1. Topographical Survey carried out by Greenhatch, Drawing No.: 88869_T_REV 1 - Topographical Survey Plan (Dated 09/12/2021).

2. Proposed Site Layout taken from PRC, Drawing No.: 11392 FED14 - Feasibility Layout (Dated March 2023).

3. This drawing is to be read in conjunction with the following drawings:

- 13508-100 Existing Constraints Plan - Combined Services.
- 13508-101 Existing Constraints Plan - H.V. Electricity.
- 13508-102 Existing Constraints Plan - Gas.
- 13508-103 Existing Constraints Plan - Water.
- 13508-104 Existing Constraints Plan - Street Lighting.
- 13508-105 Existing Constraints Plan - Compressed Air.
- 13508-106 Existing Constraints Plan - B.T & Virgin Media.
- 13508-107 Existing Constraints Plan - Various Telecoms.
- 13508-108 Existing Constraints Plan - Storm Water Drainage.
- 13508-109 Existing Constraints Plan - Foul Water Drainage.

NOTE: ALL EXISTING UTILITIES HAVE BEEN TAKEN FROM EXTERNAL SOURCES, AND THEIR ACCURACY CANNOT BE GUARANTEED BY S.M.P.

THE PRECISE LOCATIONS, DEPTHS AND SIZES OF EXISTING UNDERGROUND UTILITIES WILL NEED TO BE CONFIRMED BEFORE ANY WORK IS STARTED ON-SITE. EXTERNAL DRAWINGS ARE PROVIDED FOR INFORMATION ONLY AND NOT FOR CONSTRUCTION.

24/05/2023

First Issue

O.C.

A.B.

Rev	Date	Description	By	Chk
		Revision Schedule		

Drawing Status

For Information

Project Title

LANGSTONE TECHNOLOGY PARK, HAVANT

Drawing Title

EXISTING SITE CONSTRAINT PLAN STORM WATER DRAINAGE (SHEET 9 OF 10)

Drawing Number

108

Revision

—

RM Ref

13508

Scale @ A0

1 : 500

Drawn by

O.C.

Checked by

A.B.

Project Eng

G.L.

EXISTING STORM WATER DRAINAGE.

EXISTING SURFACE WATER DRAINAGE TO BE REMOVED.

EXISTING SURFACE WATER DRAINAGE TO BE DIVERTED.

POSSIBLE CONNECTION POINTS TO BE RETAINED.

KEY INFRASTRUCTURE TO BE RETAINED.

PROPOSED SURFACE WATER SEWER ROUTE.

SOUTHERN WATER 7.0m EASEMENT