
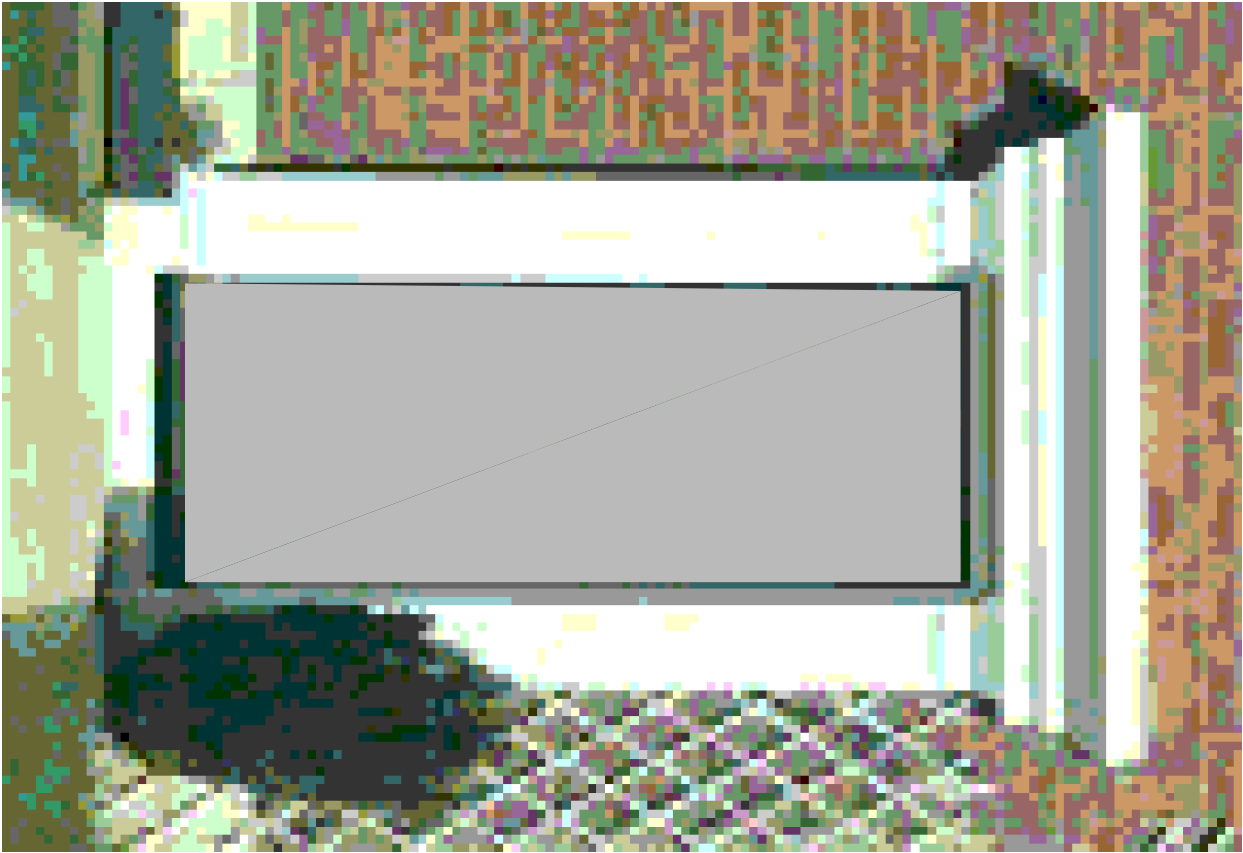
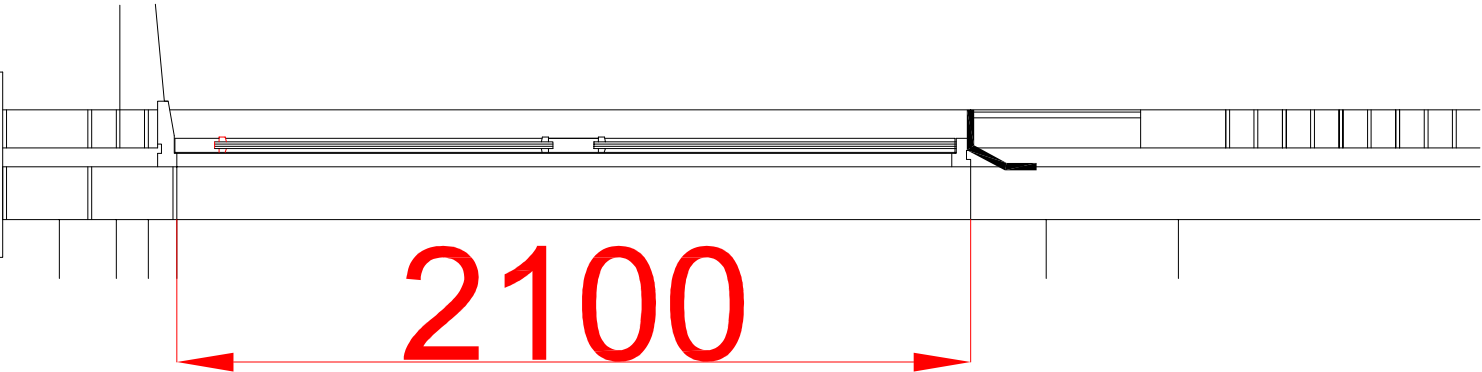


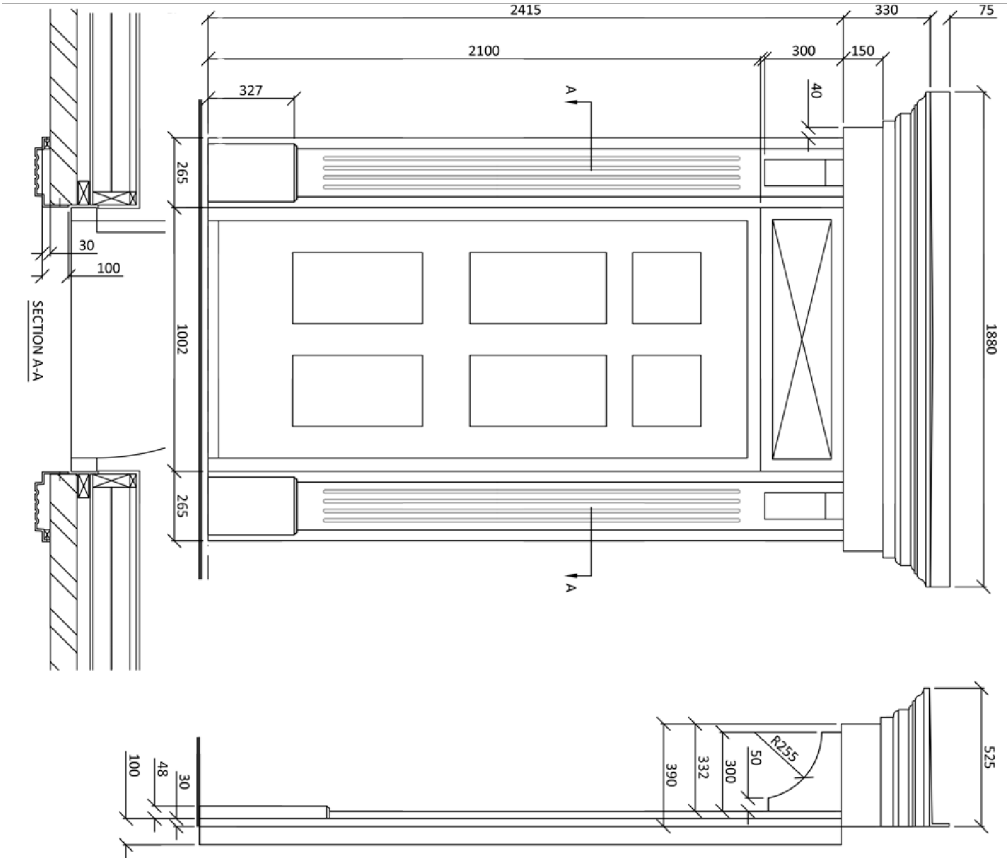


Wessex Building Products - Door surround

Section

REVISION A: AMENDED - 02/06/23 - PG

SCALE	TITLE
1/10	2 no. Houses + 2 no. 2 Apartments
DATE	DETAIL
June 23	10A, The Pallant - Havant
AUTHOR	Door Details - 1
PG	DRAWING No
	19/01/P10

AB	CD	EF	GH
IJ	KL	MP	QR
ST	UV	WX	YZ

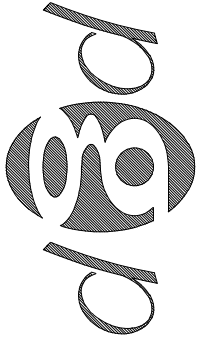

PETER GALLOWAY PARTNERSHIP

ARCHITECTS

TEL. 02392 483153
E-MAIL: peter@pgpartnerships.co.uk

HAVANT

MOB. 07808 483362