


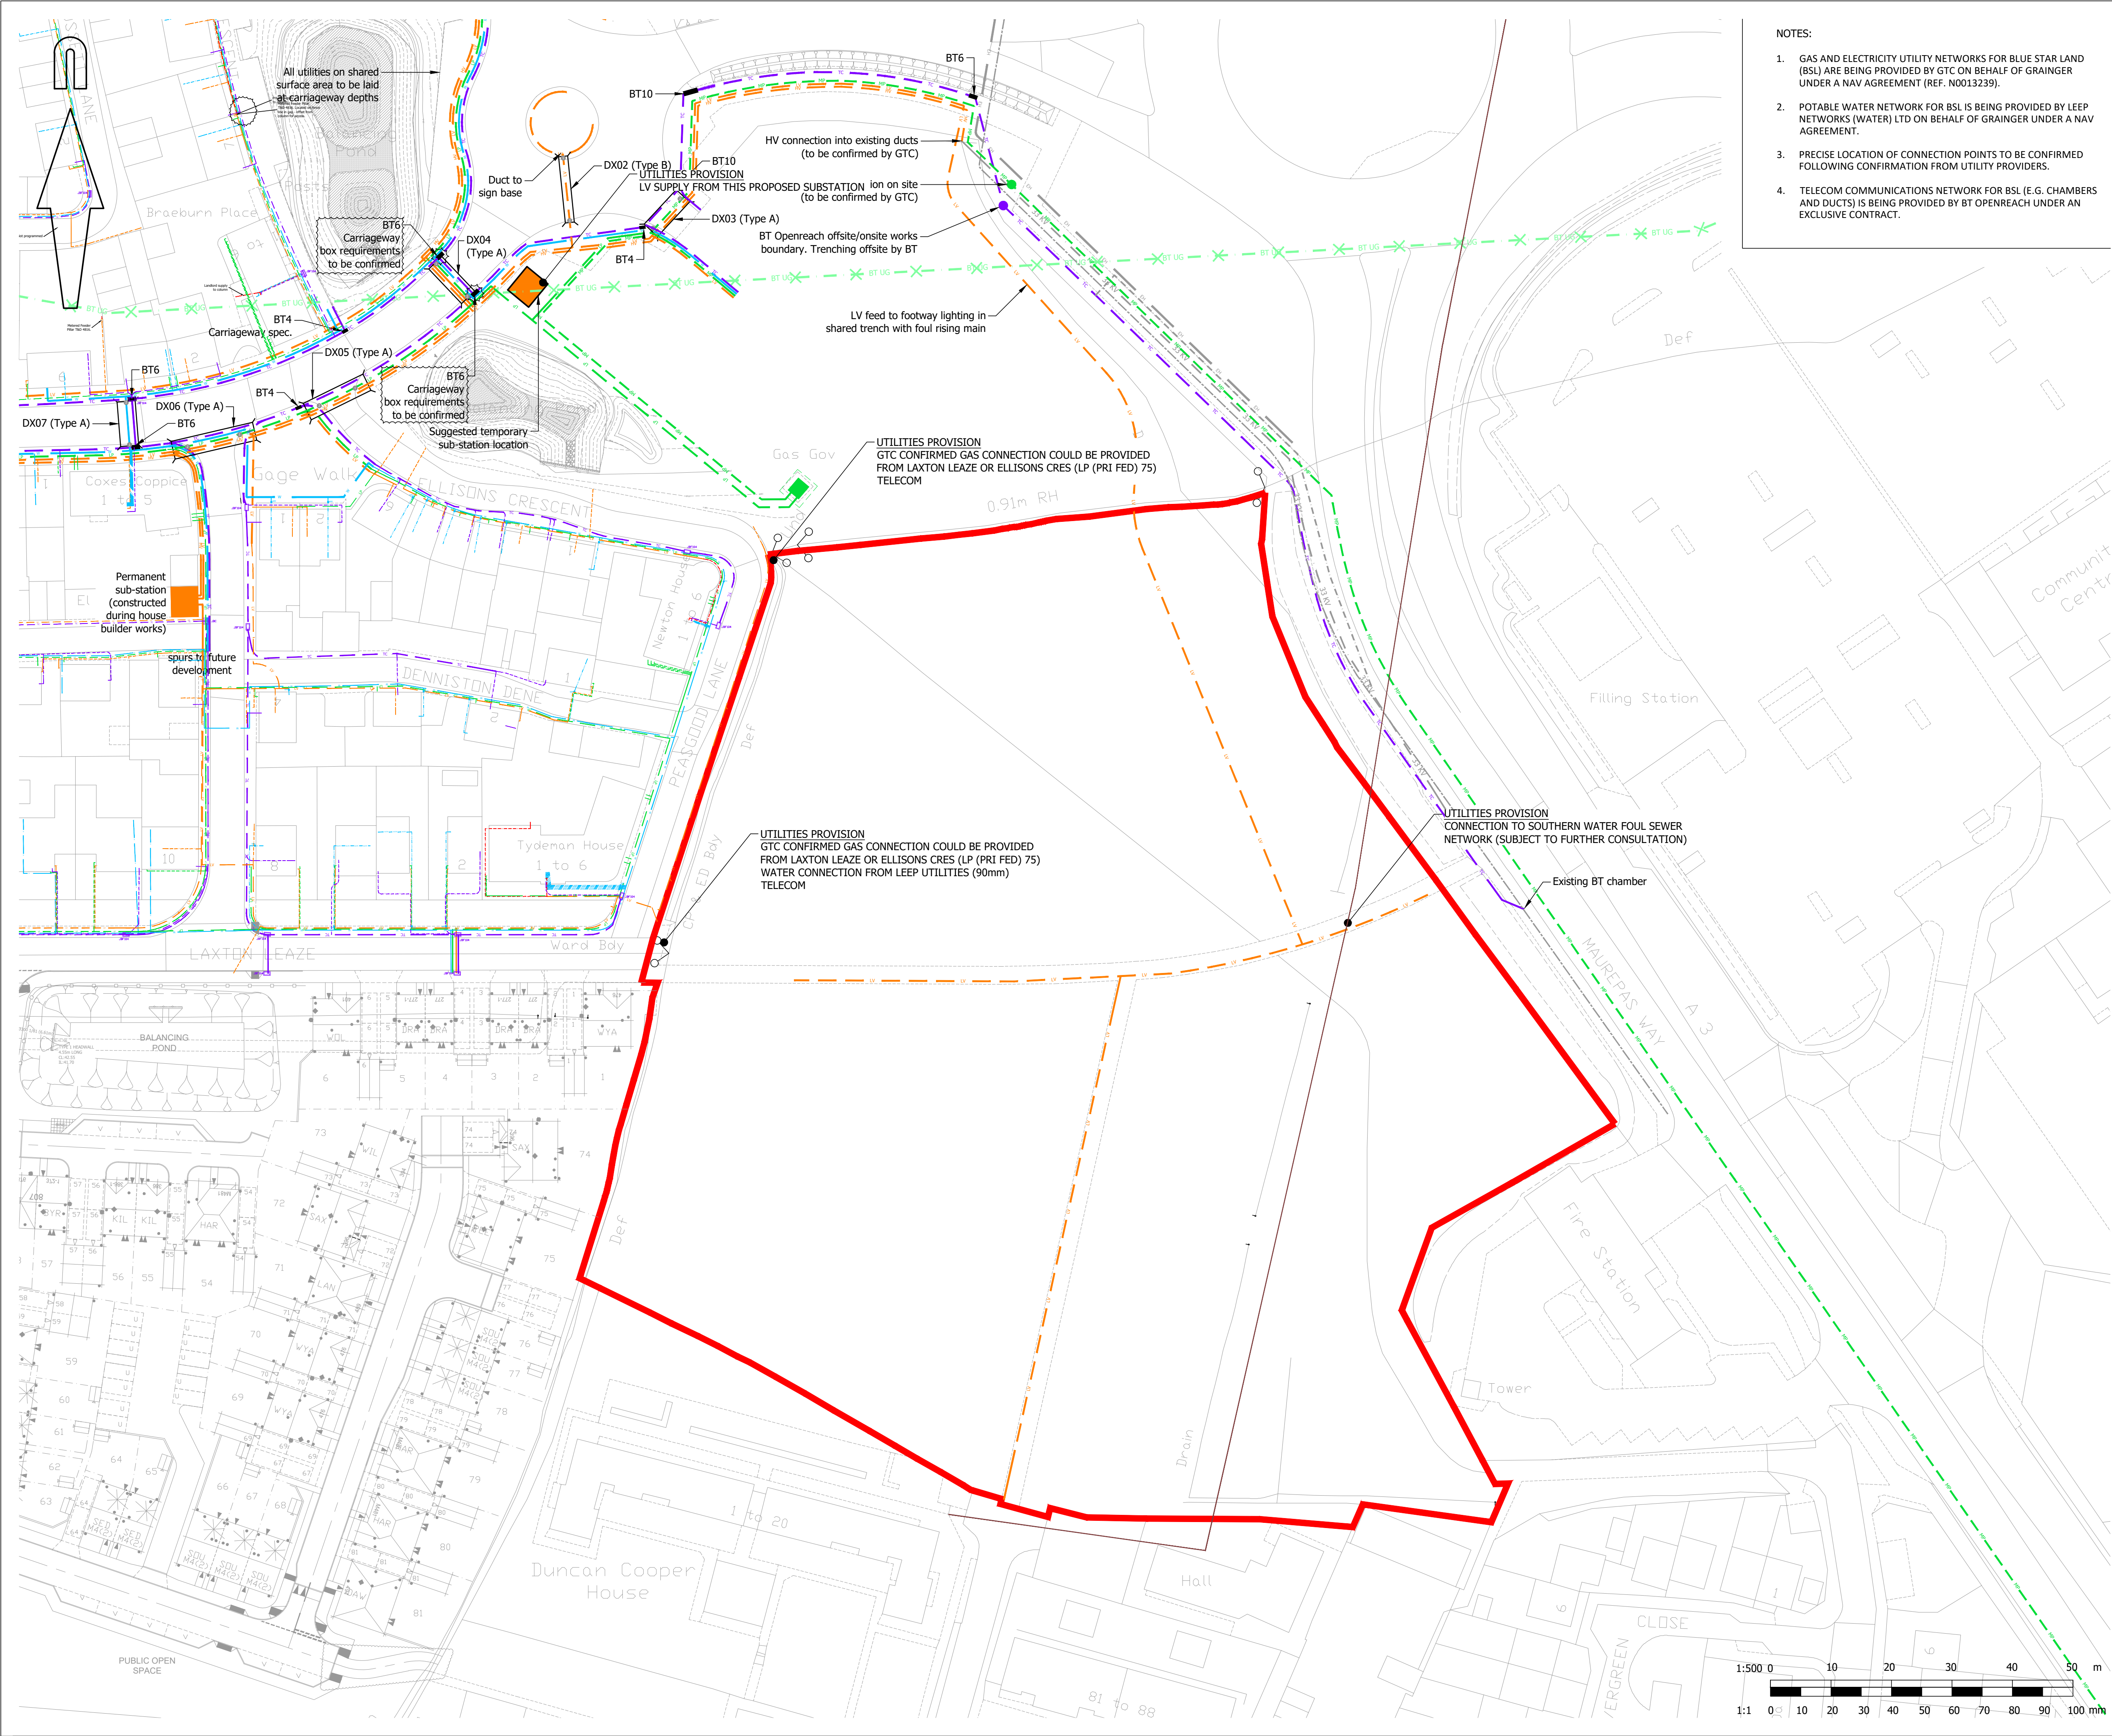

- NOTES:
- GAS AND ELECTRICITY UTILITY NETWORKS FOR BLUE STAR LAND (BSL) ARE BEING PROVIDED BY GTC ON BEHALF OF GRAINGER UNDER A NAV AGREEMENT (REF. N0013239).
 - POTABLE WATER NETWORK FOR BSL IS BEING PROVIDED BY LEEP NETWORKS (WATER) LTD ON BEHALF OF GRAINGER UNDER A NAV AGREEMENT.
 - PRECISE LOCATION OF CONNECTION POINTS TO BE CONFIRMED FOLLOWING CONFIRMATION FROM UTILITY PROVIDERS.
 - TELECOM COMMUNICATIONS NETWORK FOR BSL (E.G. CHAMBERS AND DUCTS) IS BEING PROVIDED BY BT OPENREACH UNDER AN EXCLUSIVE CONTRACT.


© Mayer Brown Limited Copyright. The drawings, information and data recorded in this document ("the information") is the property of Mayer Brown. This document and the information are solely for the use of the authorised recipient and this document may not be used, copied or reproduced in whole or part for any purposes other than which it was supplied by Mayer Brown. Mayer Brown makes no representation, undertakes no duty and accepts no responsibilities to any third party who may use or rely upon this document or the information.

A1 ORIGINAL

© Crown Copyright and database rights 2023 Ordnance Survey 0100031673

KEY:

- EXTENT OF DEVELOPMENT BOUNDARY
- EXISTING HV ELECTRICITY MAIN
- EXISTING LV ELECTRICITY MAIN
- EXISTING LP GAS MAIN
- EXISTING MP GAS MAIN
- EXISTING WATER MAIN
- EXISTING TELECOMMUNICATIONS

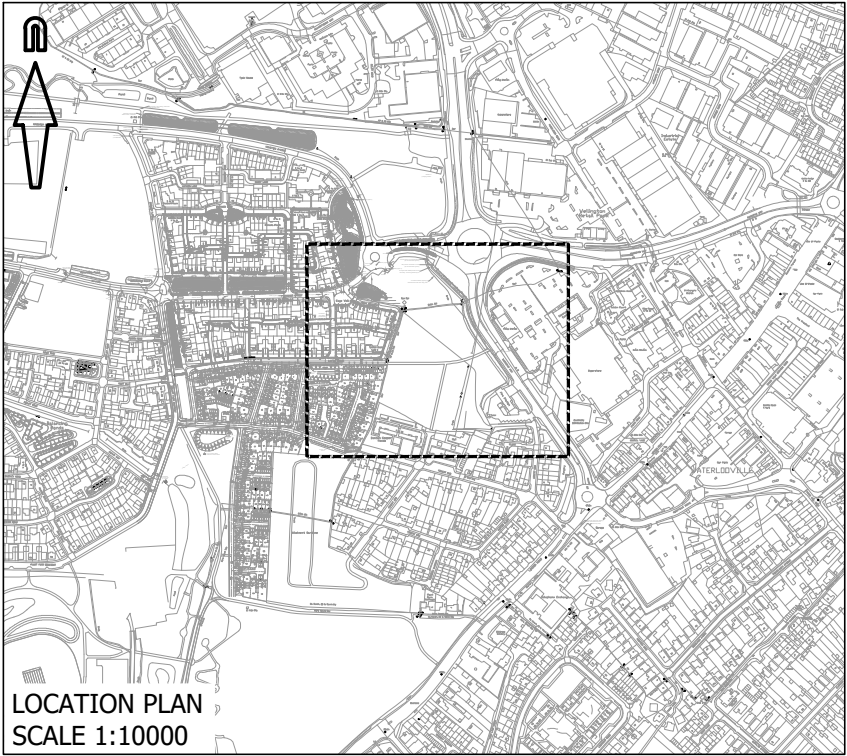

FOR APPROVAL
NOT FOR CONSTRUCTION

A		General clarification	RHA	26/05/2023
rev.		amendment	checked	date



Mayer Brown Limited
Oriental Road Woking Surrey GU22 8AR
Telephone 01483 750 508 Fax 01483 750 437
wokingoffice@mayerbrown.co.uk www.mayerbrown.co.uk

client **grainger plc**

project **BLUE STAR LAND, WATERLOOVILLE**

scale 1:500 drawn by KD checked by WD

date JANUARY 2023 cad file UT_01.DWG

title **UTILITIES PROVISION**

drawing number **GTWVILLE_BSL/UT/01** rev. **A**

