



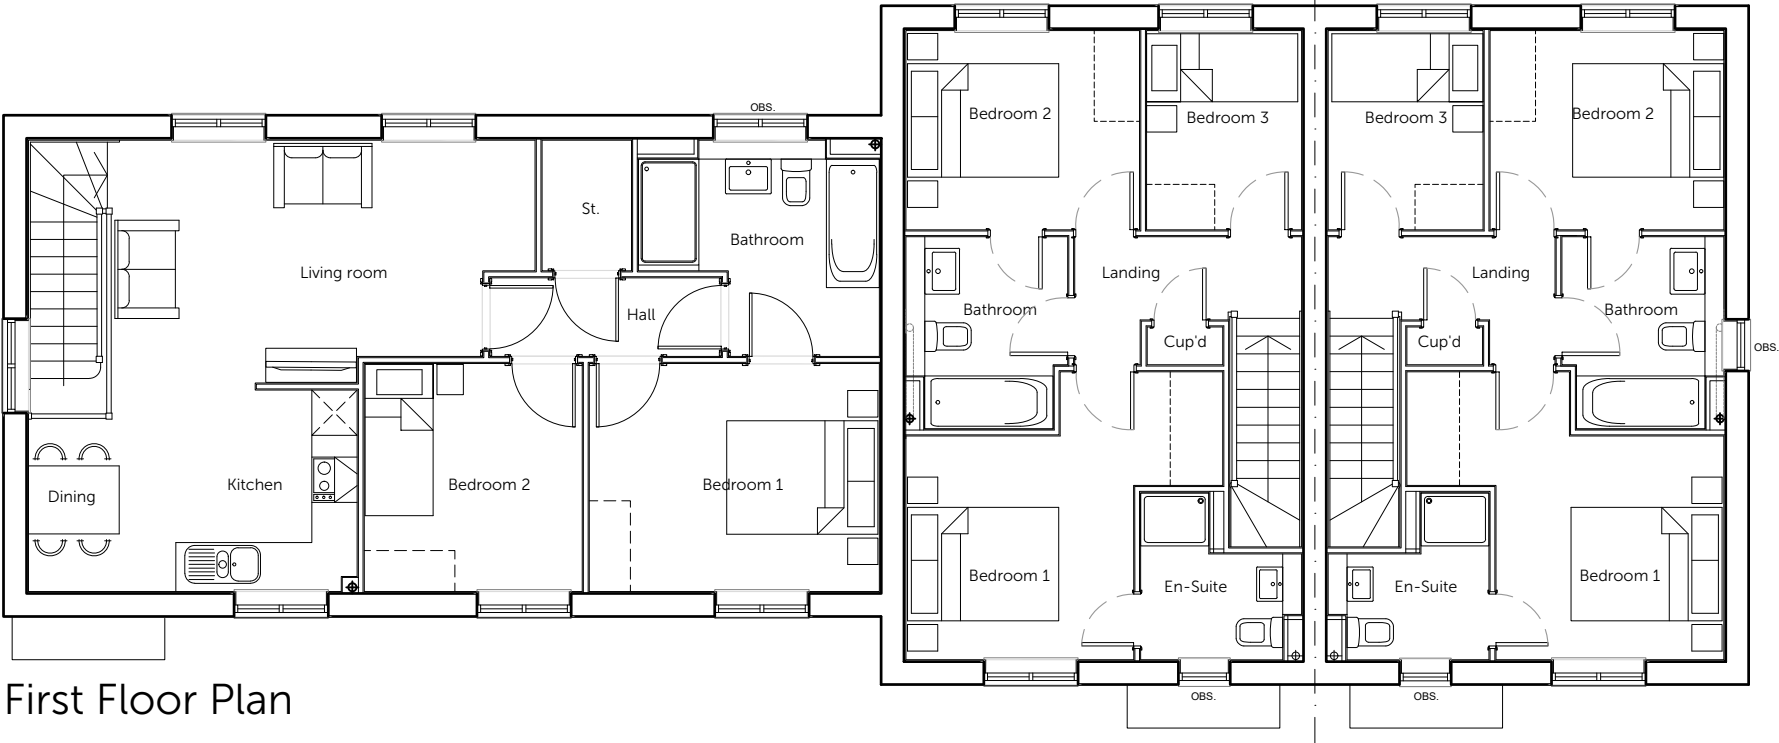

First Floor Plan

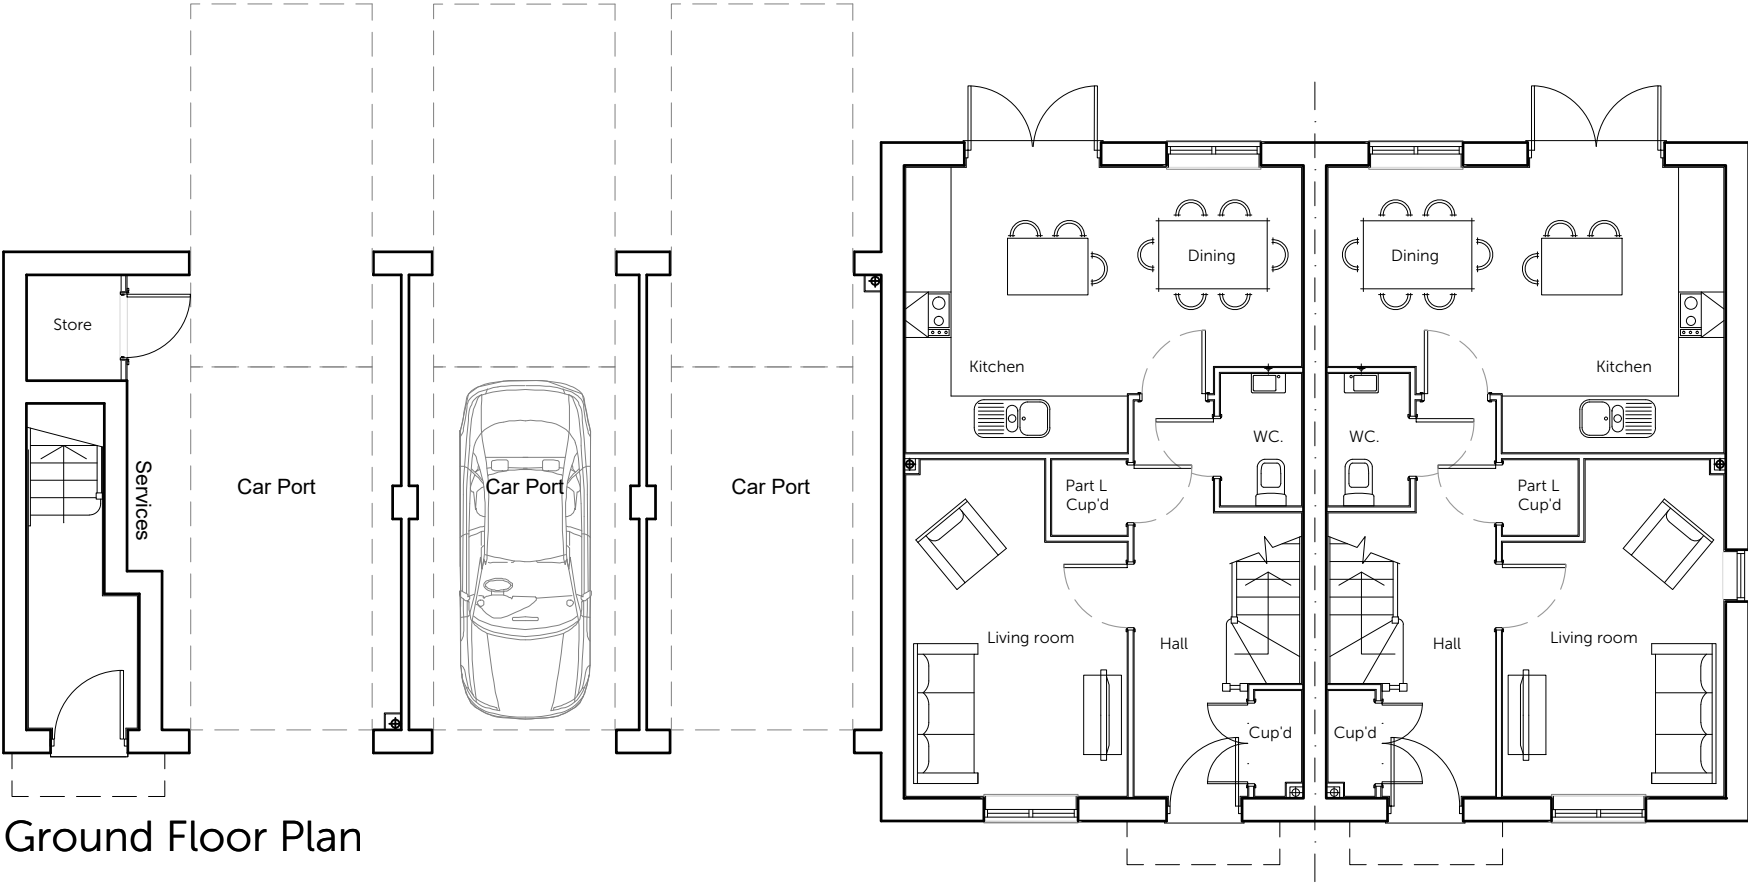

Ground Floor Plan

Housetype	2B FOG	Variation	Option
Bedrooms	2	Persons	3
Sq.ft finish	750	Sq.m finish	69.66
Sq.ft structural	760	Sq.m structural	70.66
Housetype	3B.1	Variation	Option
Bedrooms	3	Persons	4
Sq.ft finish	938	Sq.m finish	87.10
Sq.ft structural	952	Sq.m structural	88.46