


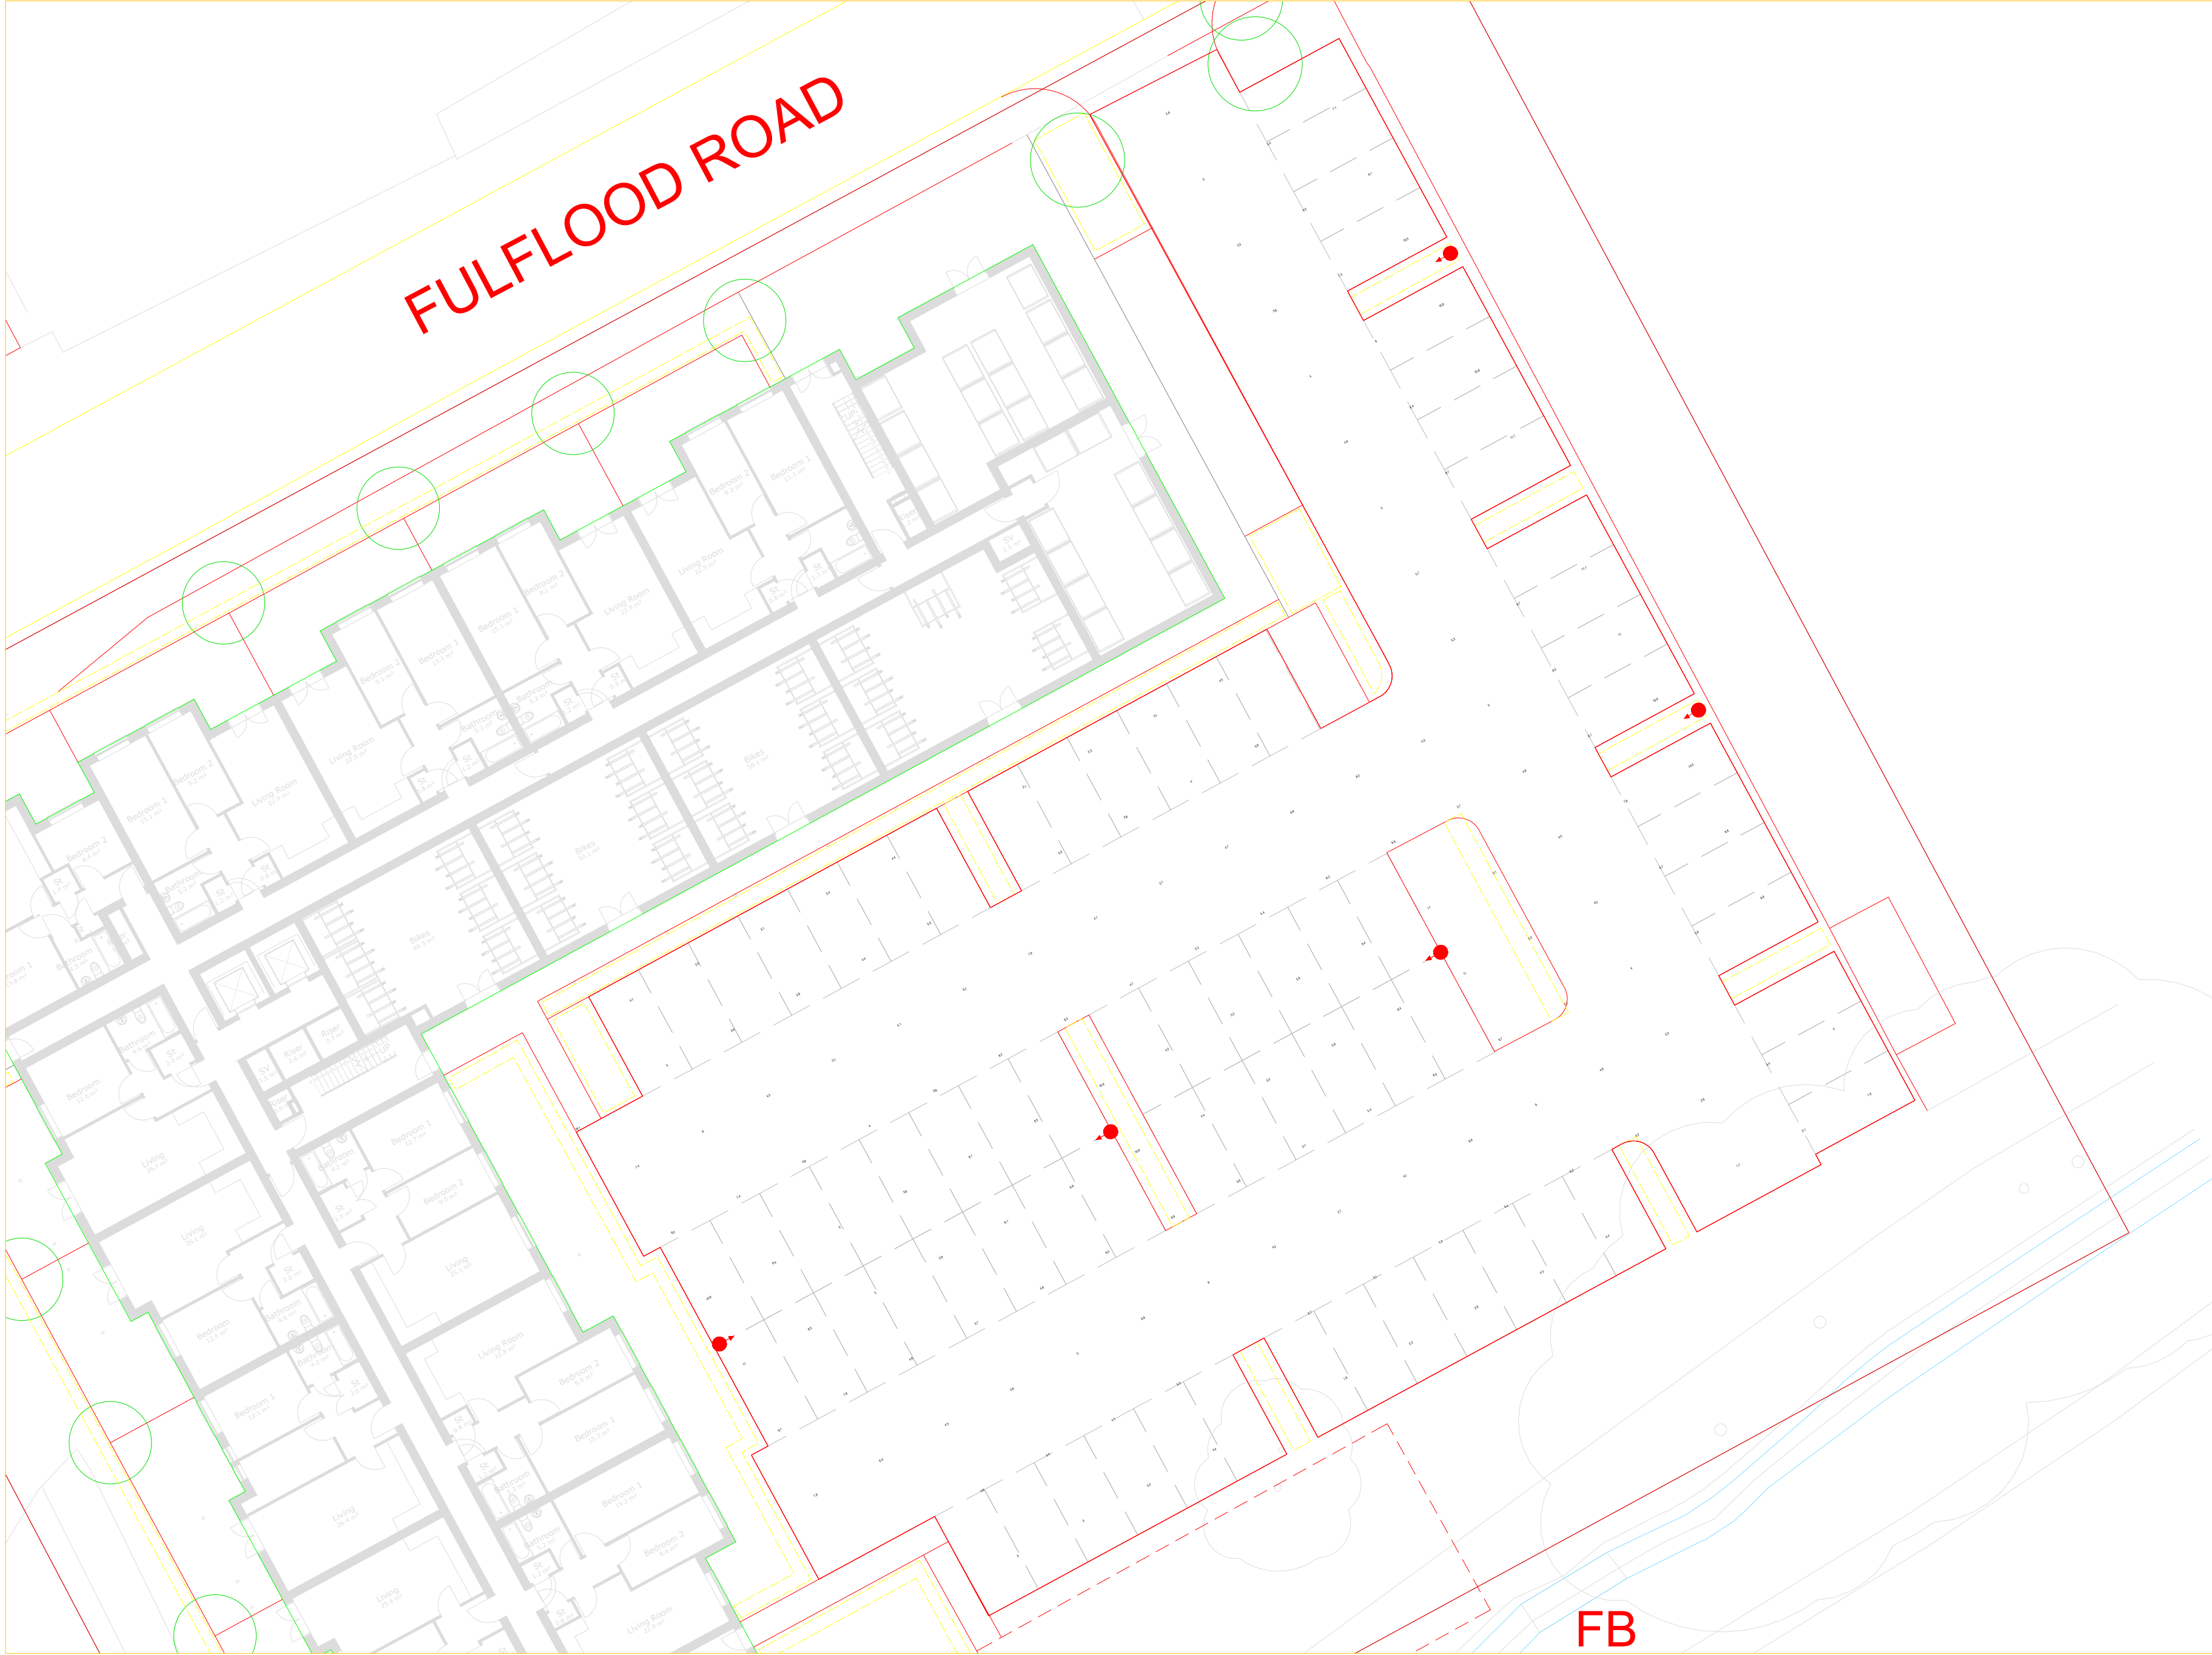

General Notes

Notes

**30W**

1	Parking Spaces Reduced	24/05/23
No.	Revision/Issue	Date

Firm Name and Address

Lumen Designers Ltd
Lumen House
1358 Stratford Road
Hall Green
Birmingham
B28 9EH



Project Name and Address

Vivid Solar Street Lighting Ltd
Dunsbury Way, Havant

Project	Sheet
LD/VIV/DWH-CP	Sheet 1 of 1
Date	Rev 1.0
24/05/2023	
Scale	
DNS	