


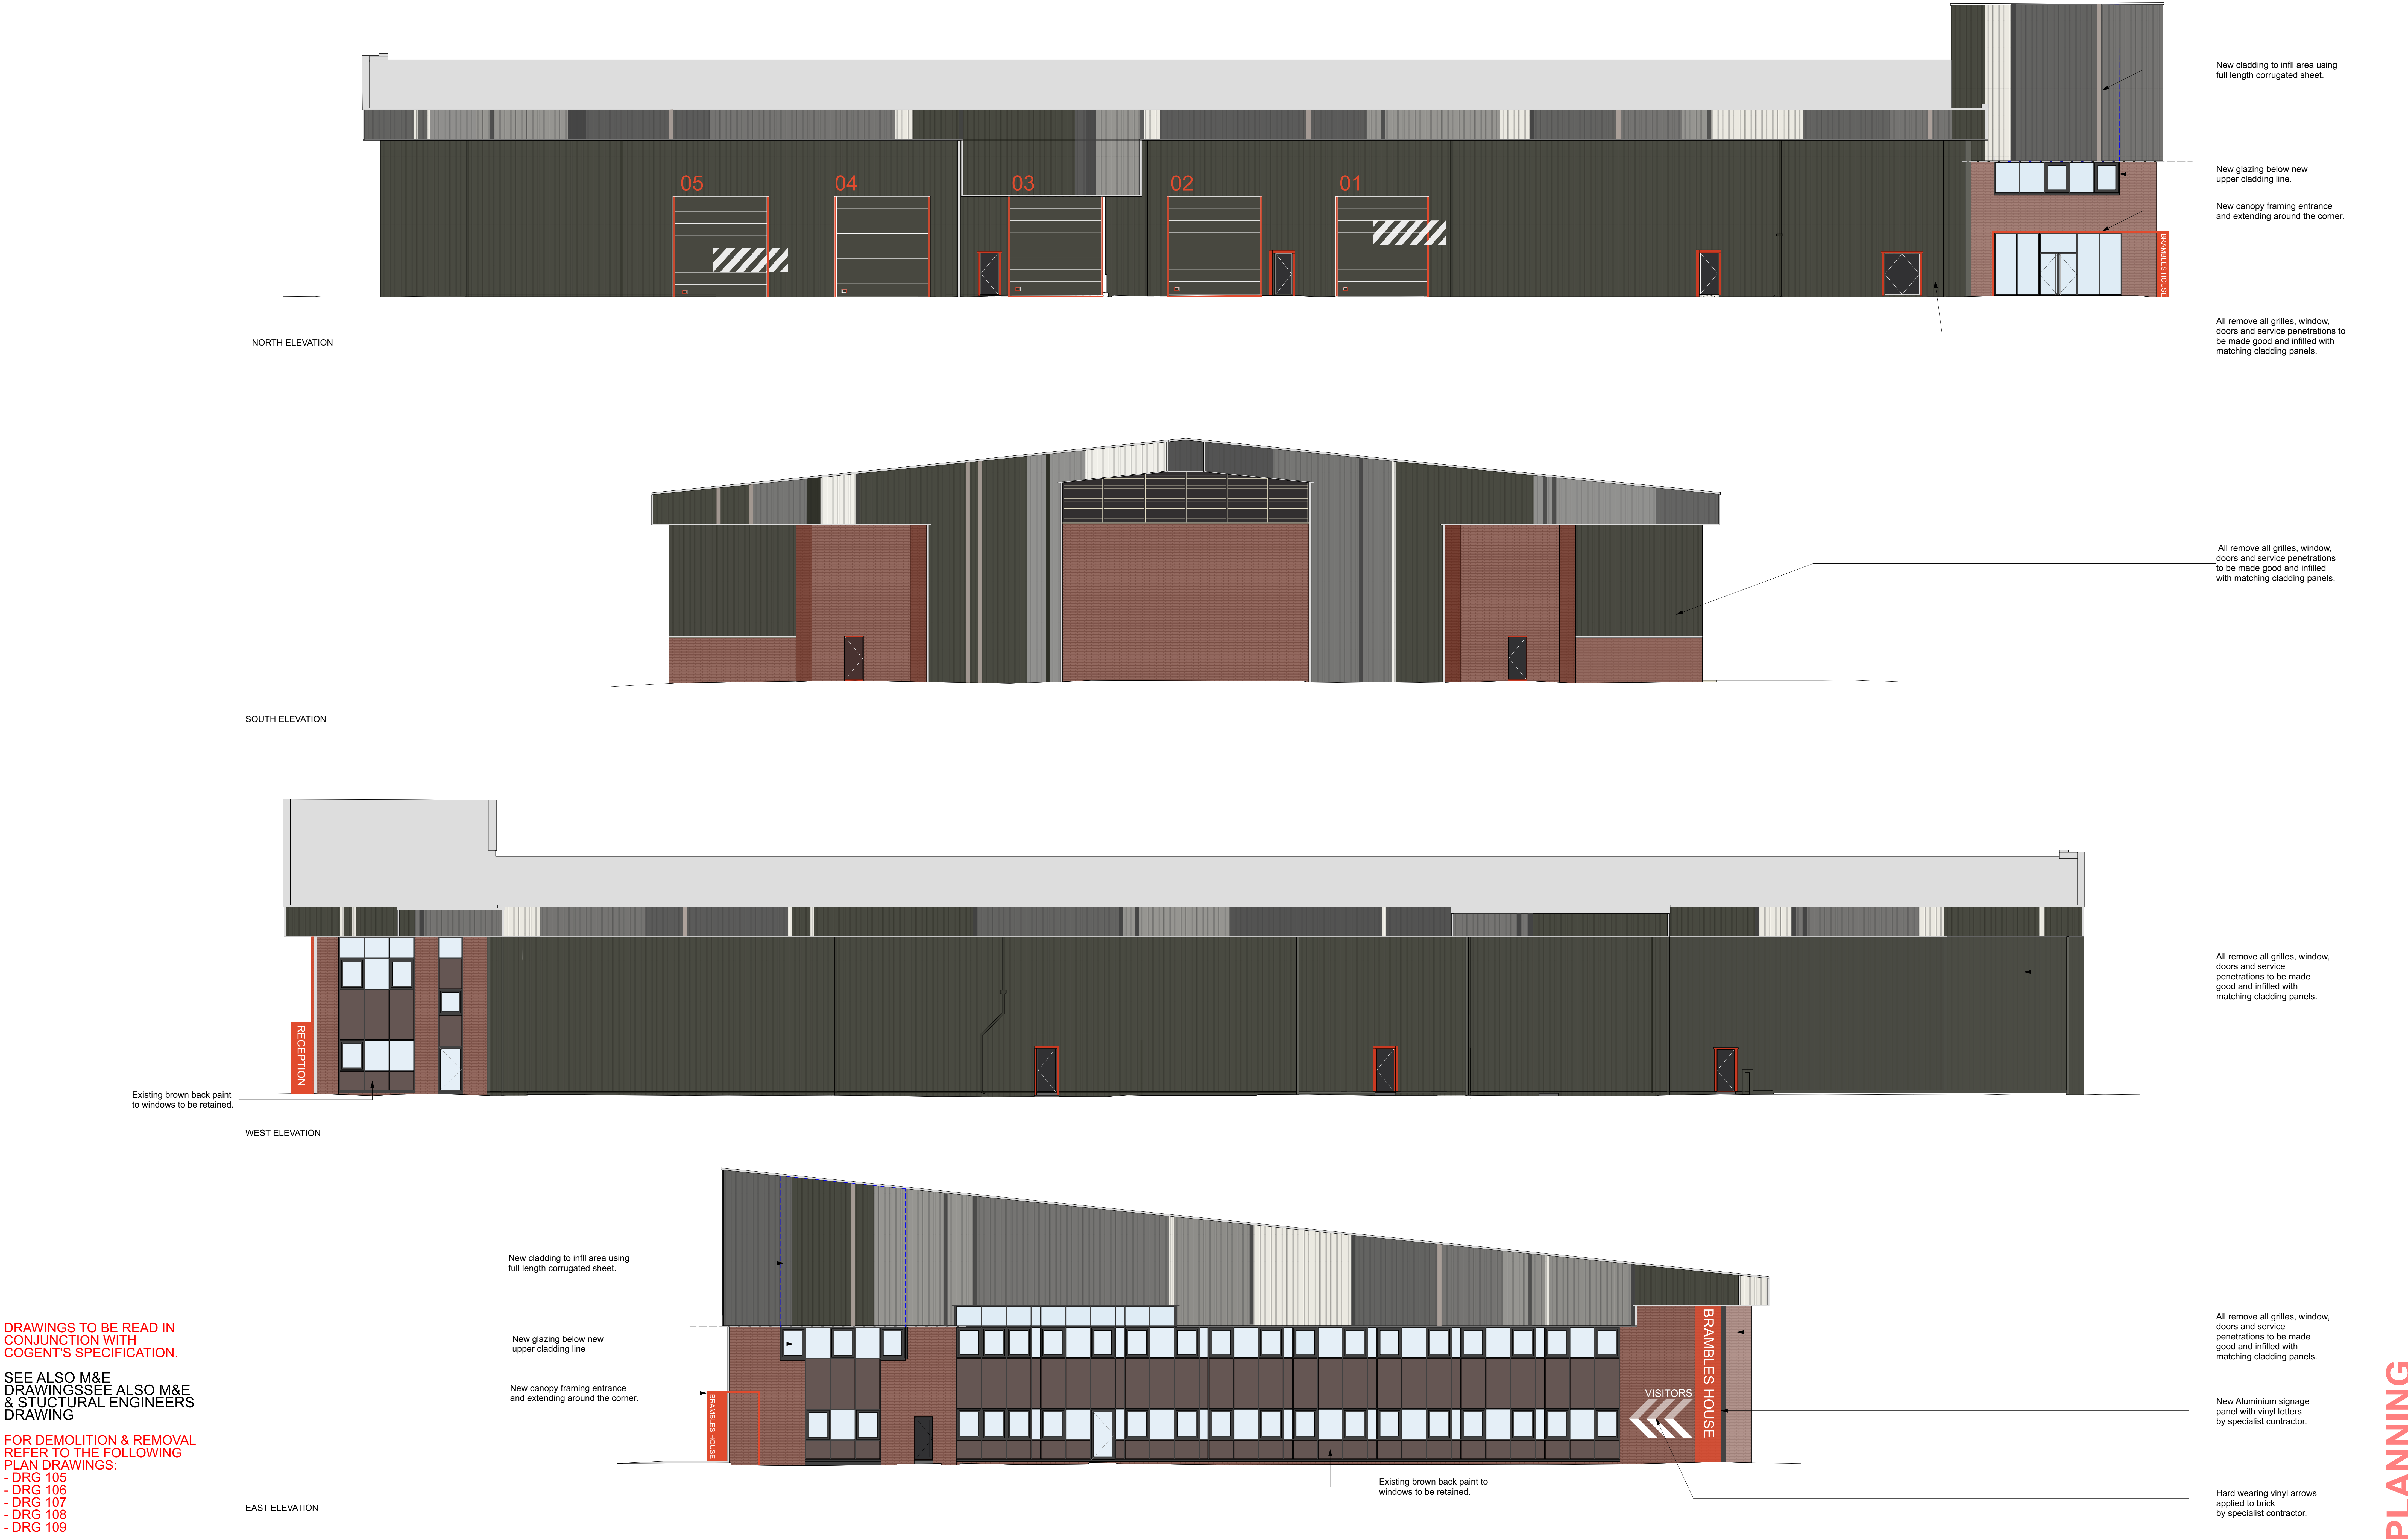

This drawing is Copyright © of Cogent Building Consultancy LLP.

Do not scale this drawing.
All dimensions to be checked on site.
Drawing to be read in conjunction with any specifications, schedules and Consultants drawings and details.

 68 - 65 Tabernacle Street London EC2A 4BD +44 (0) 20 3850 2390 www.cogentbc.co.uk	Project Name Brambles House, Waterlooville, Portsmouth		Scale 1:200 @ A2 1:100 @ A0	Drawn SC	Checked GL	Date 23.06.23
	Client Columbia Threadneedle, CT UK Property Authorised Investment Fund					Status REV E
	Drawing Title PROPOSED EXTERNAL ELEVATIONS					Drawing No. 202

PLANNING