


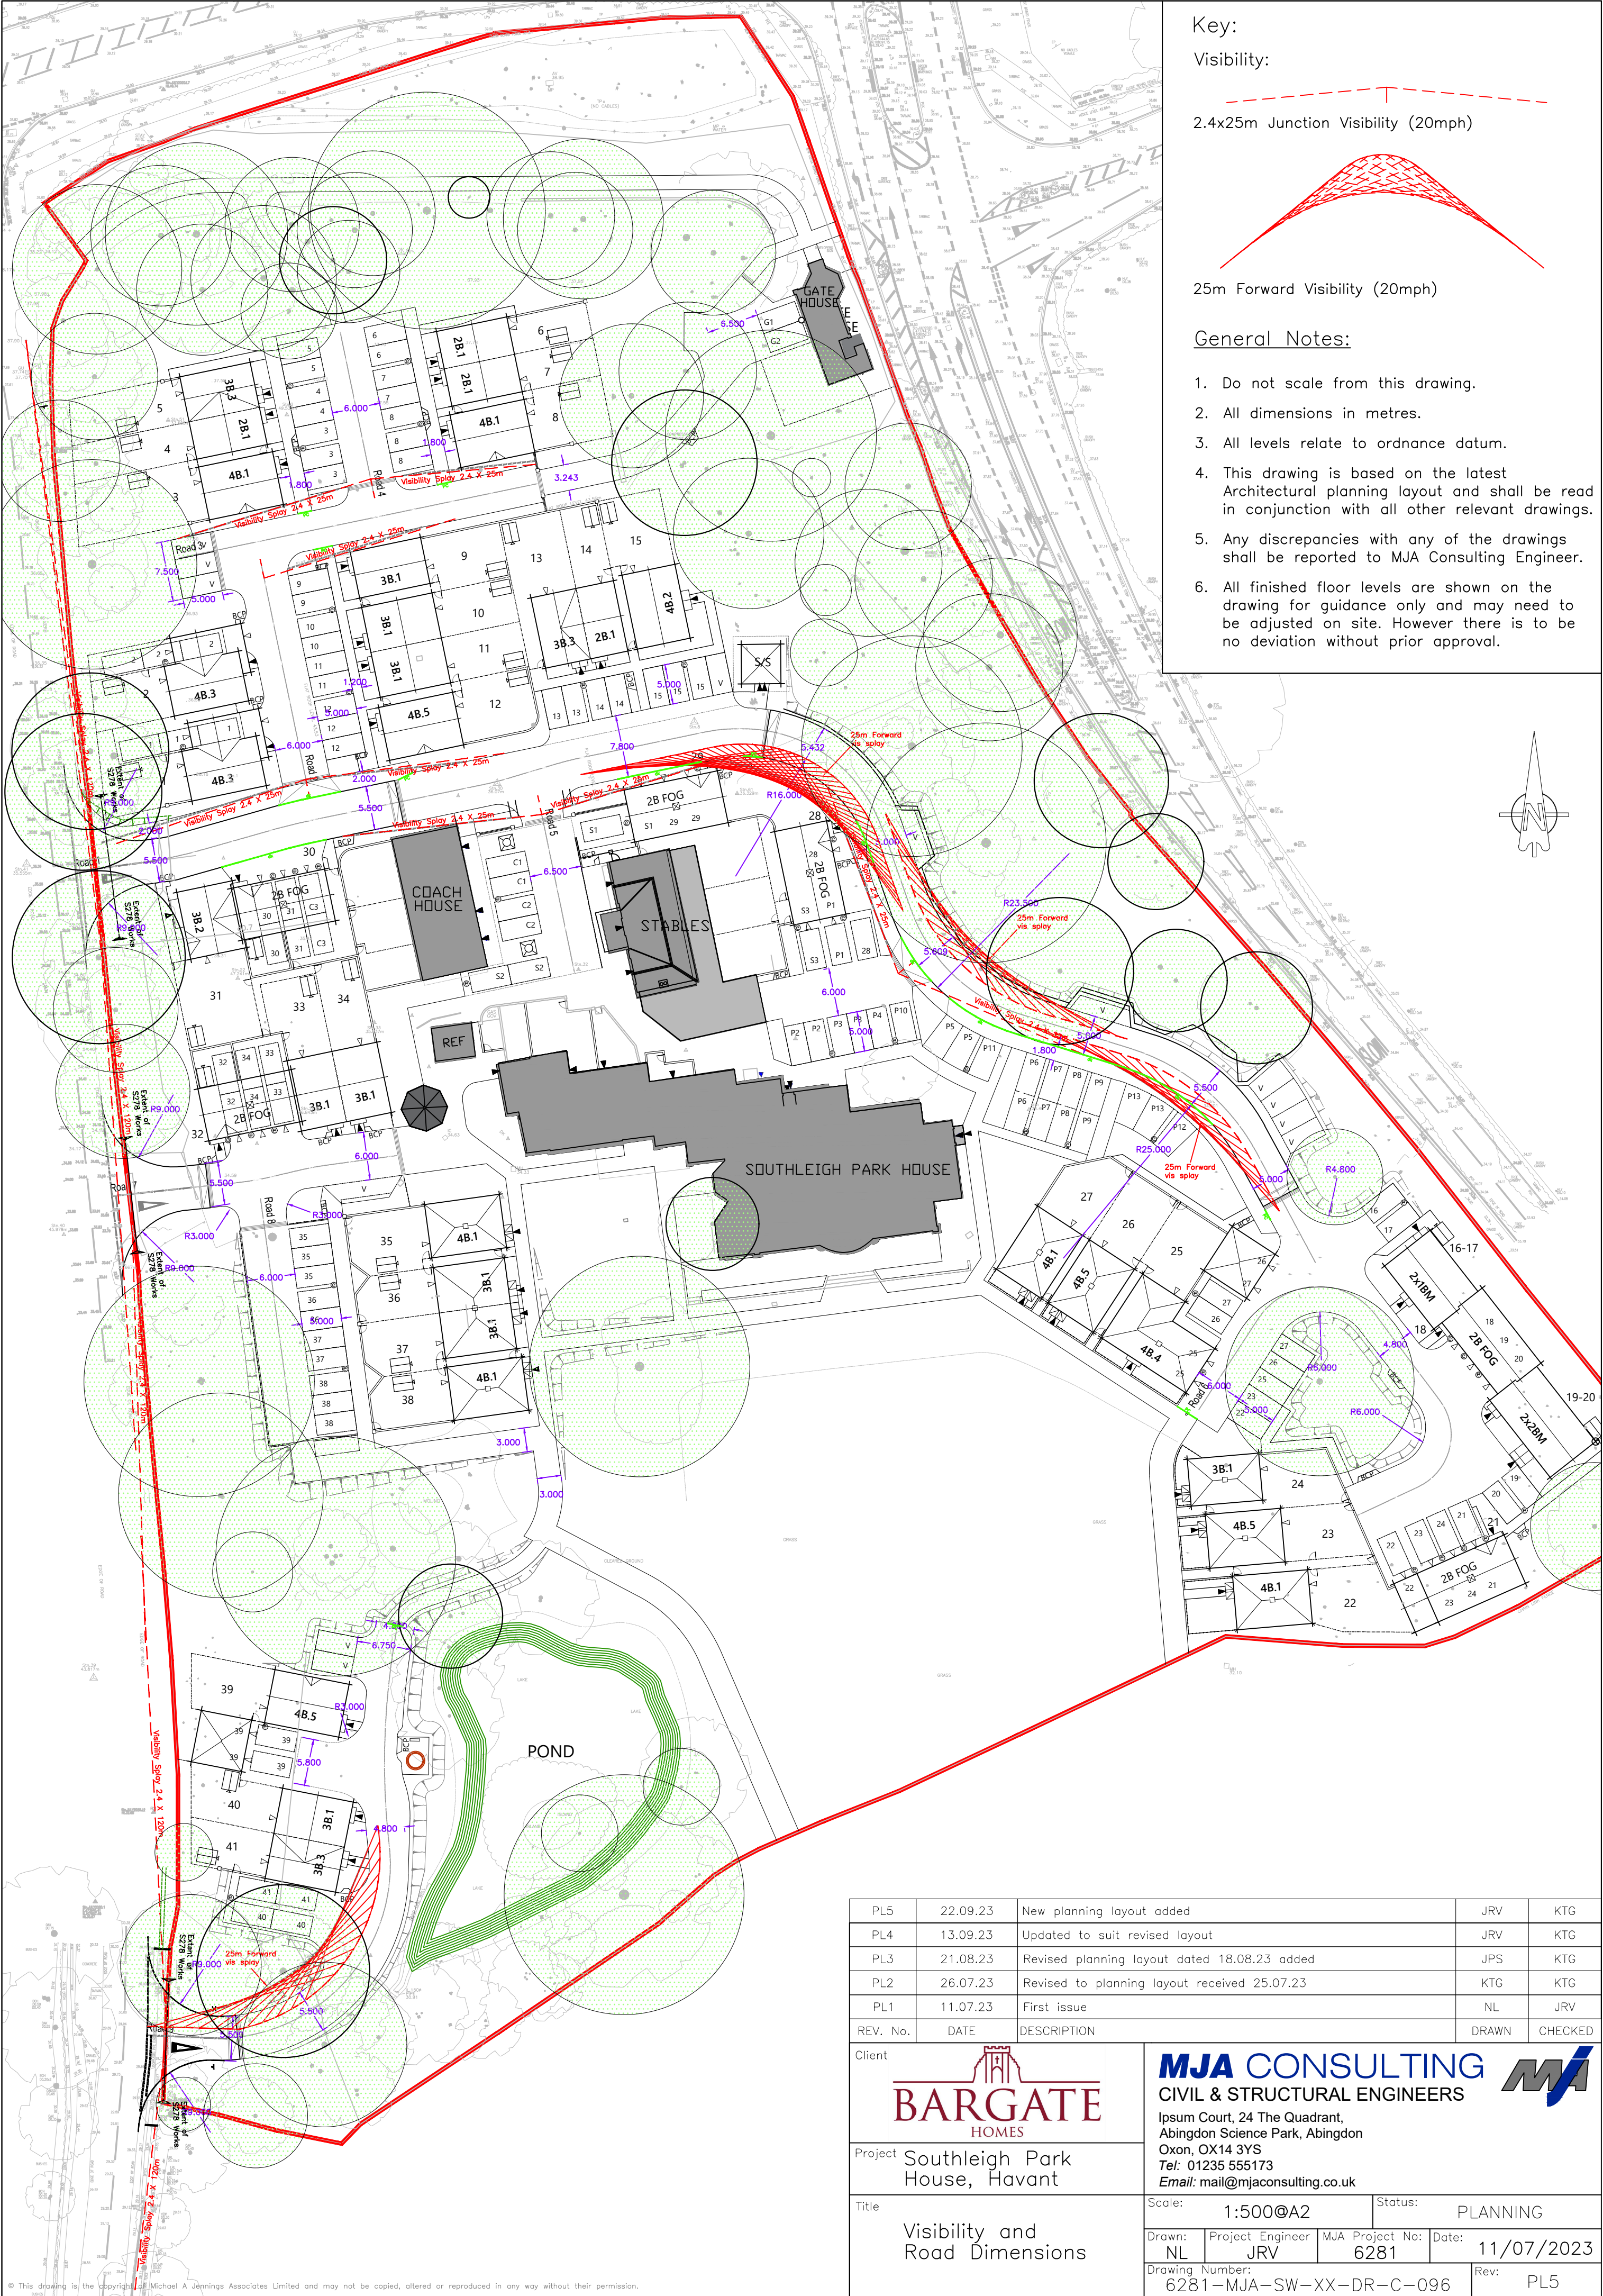


Key:

Visibility:

2.4x25m Junction Visibility (20mph)

25m Forward Visibility (20mph)

- General Notes:
- 1. Do not scale from this drawing.
 - 2. All dimensions in metres.
 - 3. All levels relate to ordnance datum.
 - 4. This drawing is based on the latest Architectural planning layout and shall be read in conjunction with all other relevant drawings.
 - 5. Any discrepancies with any of the drawings shall be reported to MJA Consulting Engineer.
 - 6. All finished floor levels are shown on the drawing for guidance only and may need to be adjusted on site. However there is to be no deviation without prior approval.

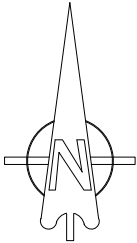

PL5	22.09.23	New planning layout added	JRV	KTG
PL4	13.09.23	Updated to suit revised layout	JRV	KTG
PL3	21.08.23	Revised planning layout dated 18.08.23 added	JPS	KTG
PL2	26.07.23	Revised to planning layout received 25.07.23	KTG	KTG
PL1	11.07.23	First issue	NL	JRV
REV. No.	DATE	DESCRIPTION	DRAWN	CHECKED
Client		 MJA CONSULTING CIVIL & STRUCTURAL ENGINEERS Ipsom Court, 24 The Quadrant, Abingdon Science Park, Abingdon Oxon, OX14 3YS Tel: 01235 555173 Email: mail@mjaconsulting.co.uk		
Project		Southleigh Park House, Havant		
Title		Visibility and Road Dimensions		
Scale:		1:500@A2	Status:	PLANNING
Drawn:	Project Engineer	MJA Project No:	Date:	11/07/2023
NL	JRV	6281		
Drawing Number:			Rev:	PL5
6281-MJA-SW-XX-DR-C-096				