


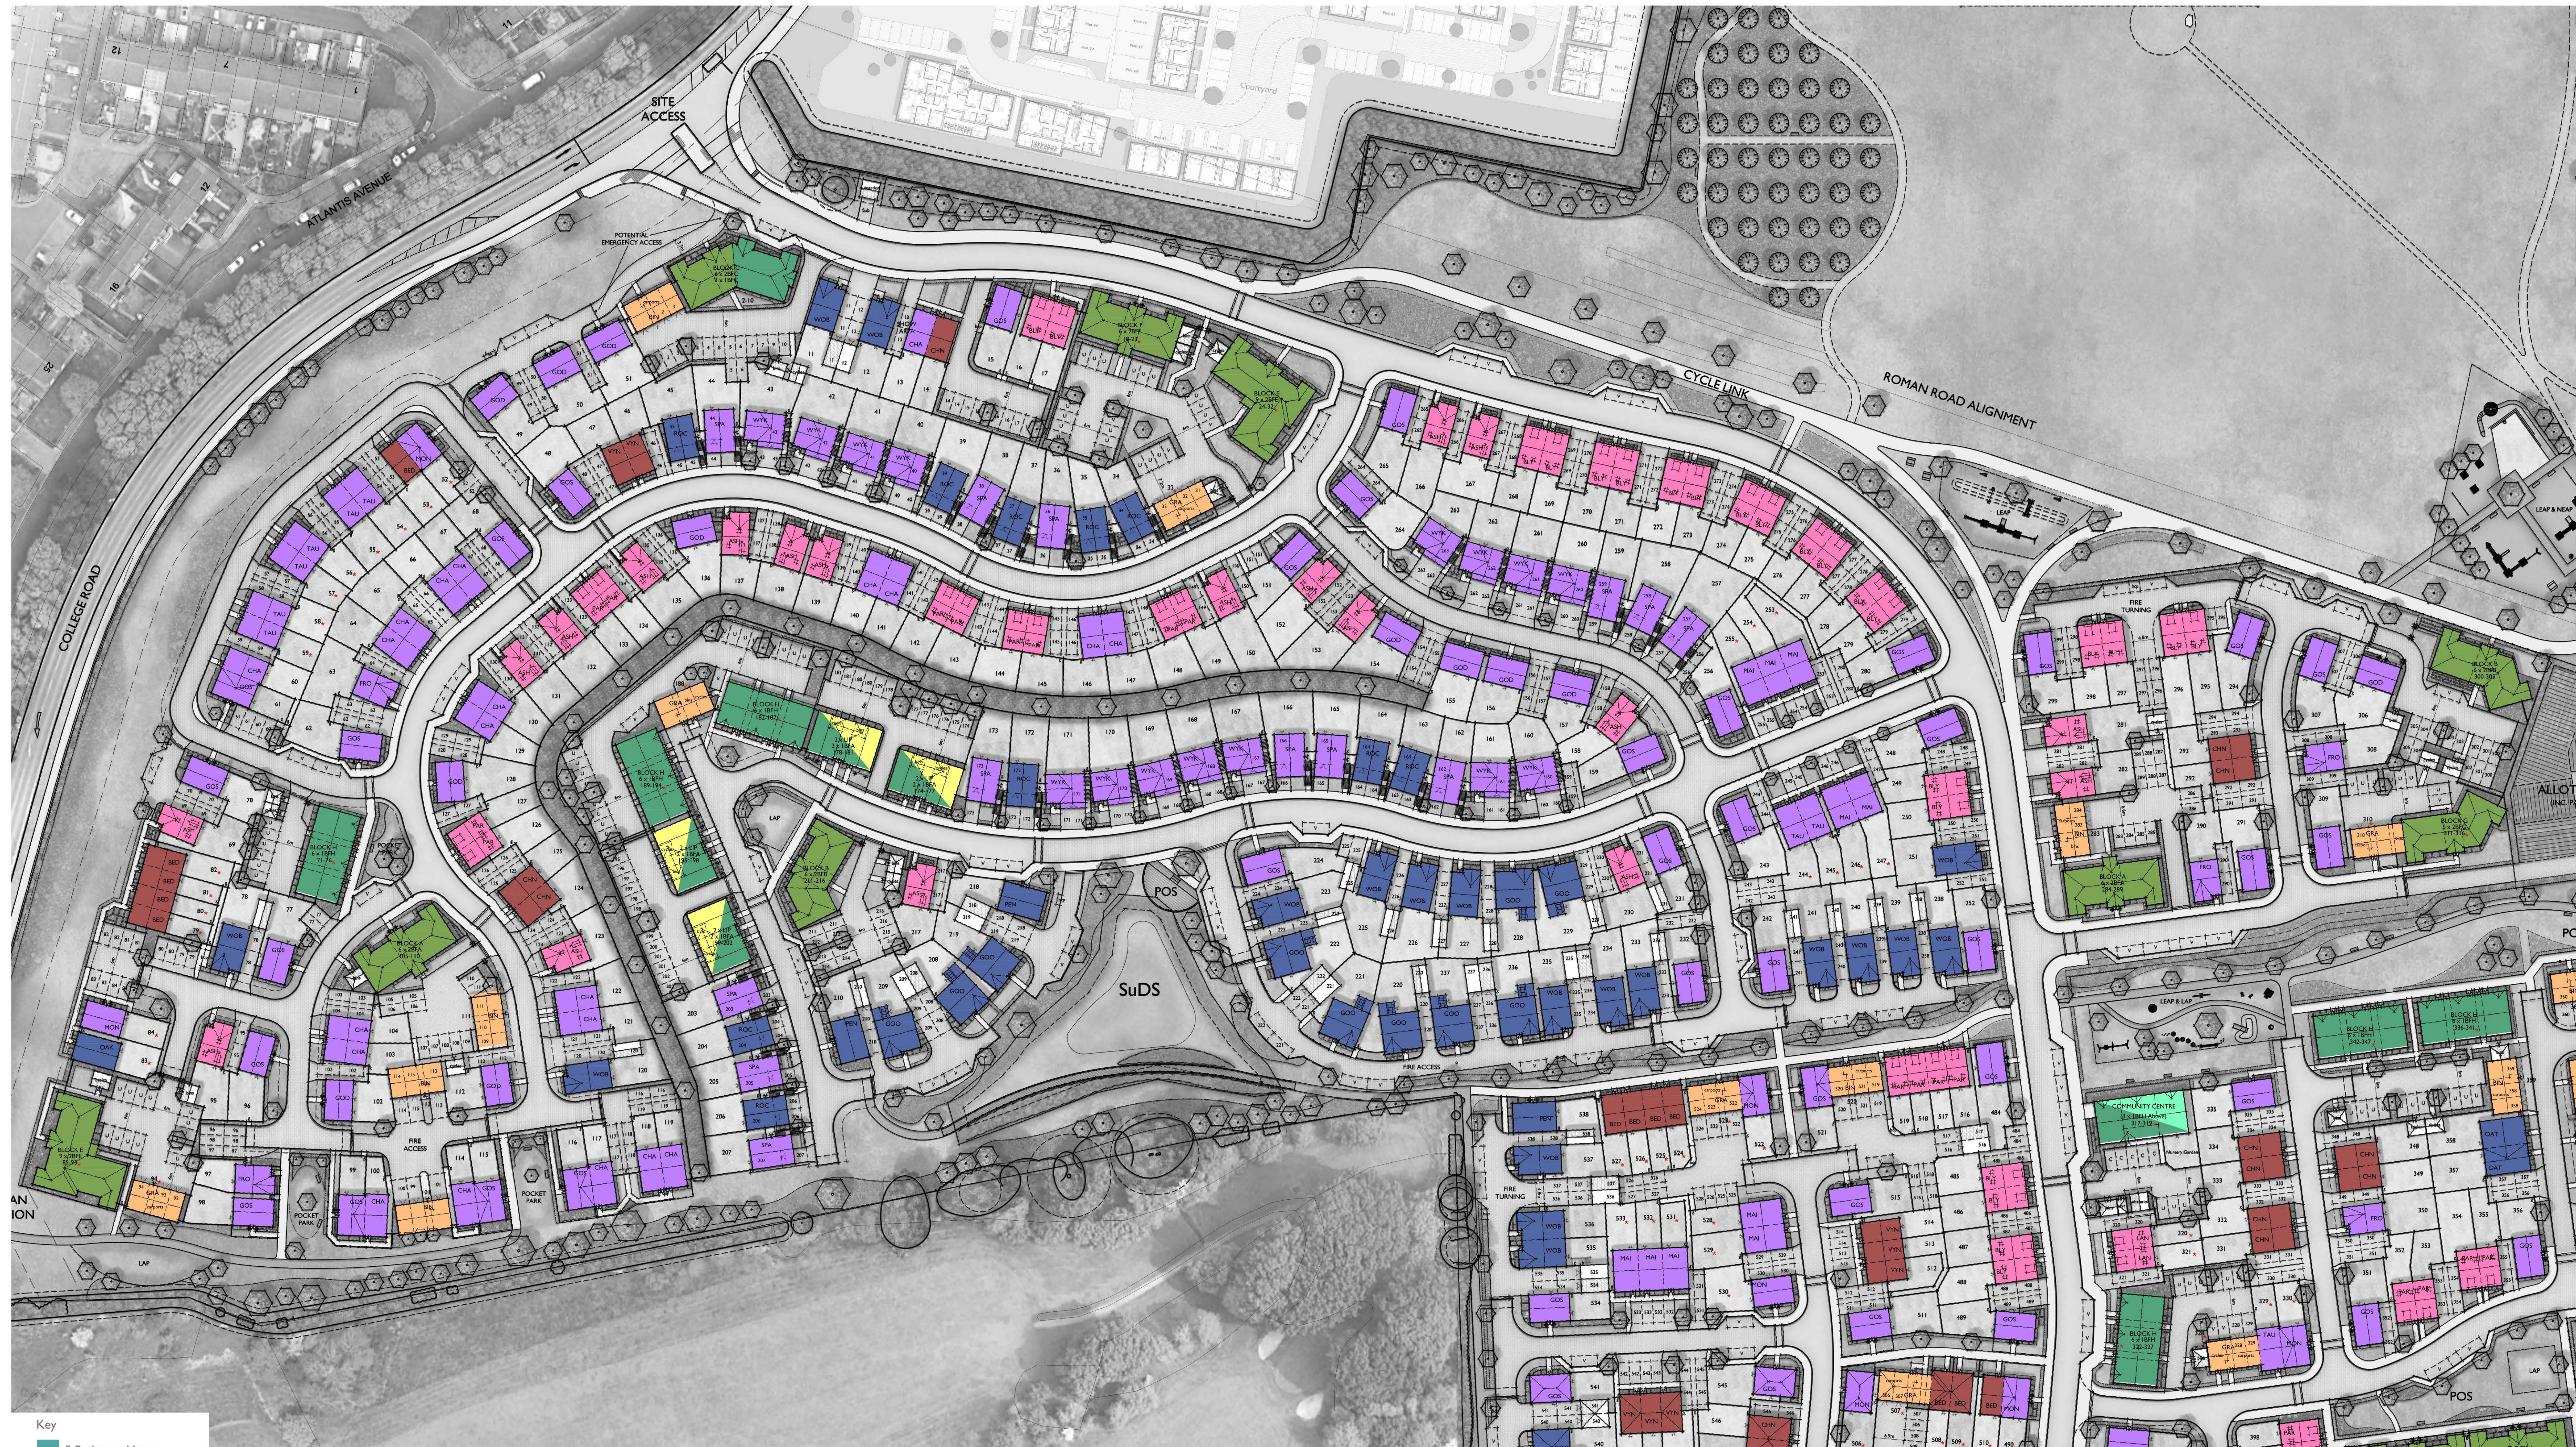

- Key
- 5 Bedroom House
 - 4 Bedroom House
 - 3 Bedroom House
 - 3 Bedroom Townhouse
 - 2 Bedroom House
 - 2 Bedroom Coach House
 - 2 Bedroom Duplex
 - 2 Bedroom Flat
 - 1 Bedroom Flat
 - Community Centre

Scale @ A0

0 5 10 15 20 25m

Scale 1:500

Rev

Date

Drawn

Checked

Project

CAMPDOWN, PURBROOK, PORTSMOUTH

Title

HOUSING MIX PLAN SHEET 1

Client

dandara

Date: JUNE 2023

Drawn by: TWV

Checked by: BB

Drawn by: BB

Checked by: TWV

Rev: 1

Cooper Bailey Limited - Commercial House, 24 Guildford Road, Brighton, Surrey GU1 1BN - Telephone 01749 450031 - www.cooperbailey.co.uk

Cooper Bailey Limited - Commercial House, 24 Guildford Road, Brighton, Surrey GU1 1BN - Telephone 01749 450031 - www.cooperbailey.co.uk