

DRAWINGS TO BE READ IN CONJUNCTION WITH COGENT'S SPECIFICATION

SEE ALSO M&E & STUCTURAL ENGINEERS DRAWINGS

KEY

New Door

70mm MF stud partition (600mm centres maximum)
12.5mm Gyproc WallBoard each side of stud with 50mm Isover Acoustic Partition Roll to meet FR30, built in accordance with British Gypsum details and specification. Smooth skimmed plaster finish ready for decorations

GENERAL NOTES

INDICATIVE CEILING GRID SHOWN


SEE ALSO M&E DRAWINGS

DOORS
TBC
DECORATION
TBC
FLOOR FINISHES
TBC


CONTRACTOR TO CHECK SUITABILITY OF FITTINGS PRIOR TO PROCUREMENT.

STRUCTURAL ENGINEER TO ASSESS SITE PRIOR TO ANY DEMOLITION WORK TAKING PLACE.


PLANNING

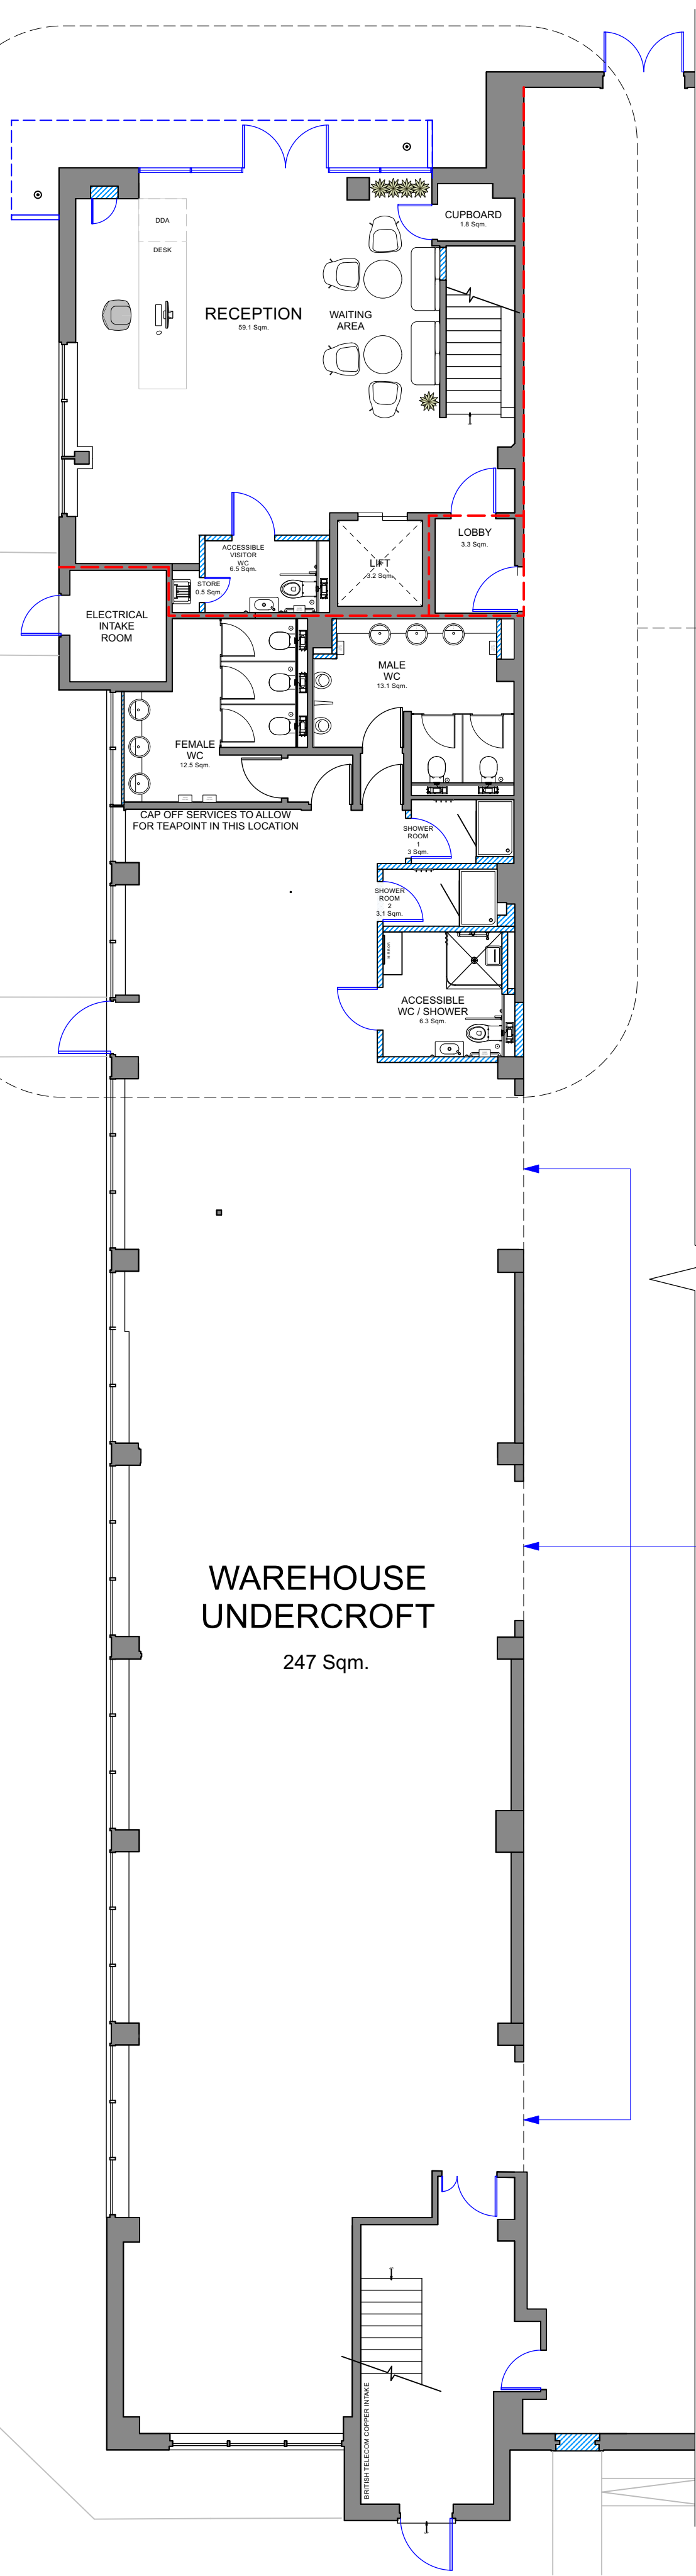

PROPOSED PLAN
1:100 @A1

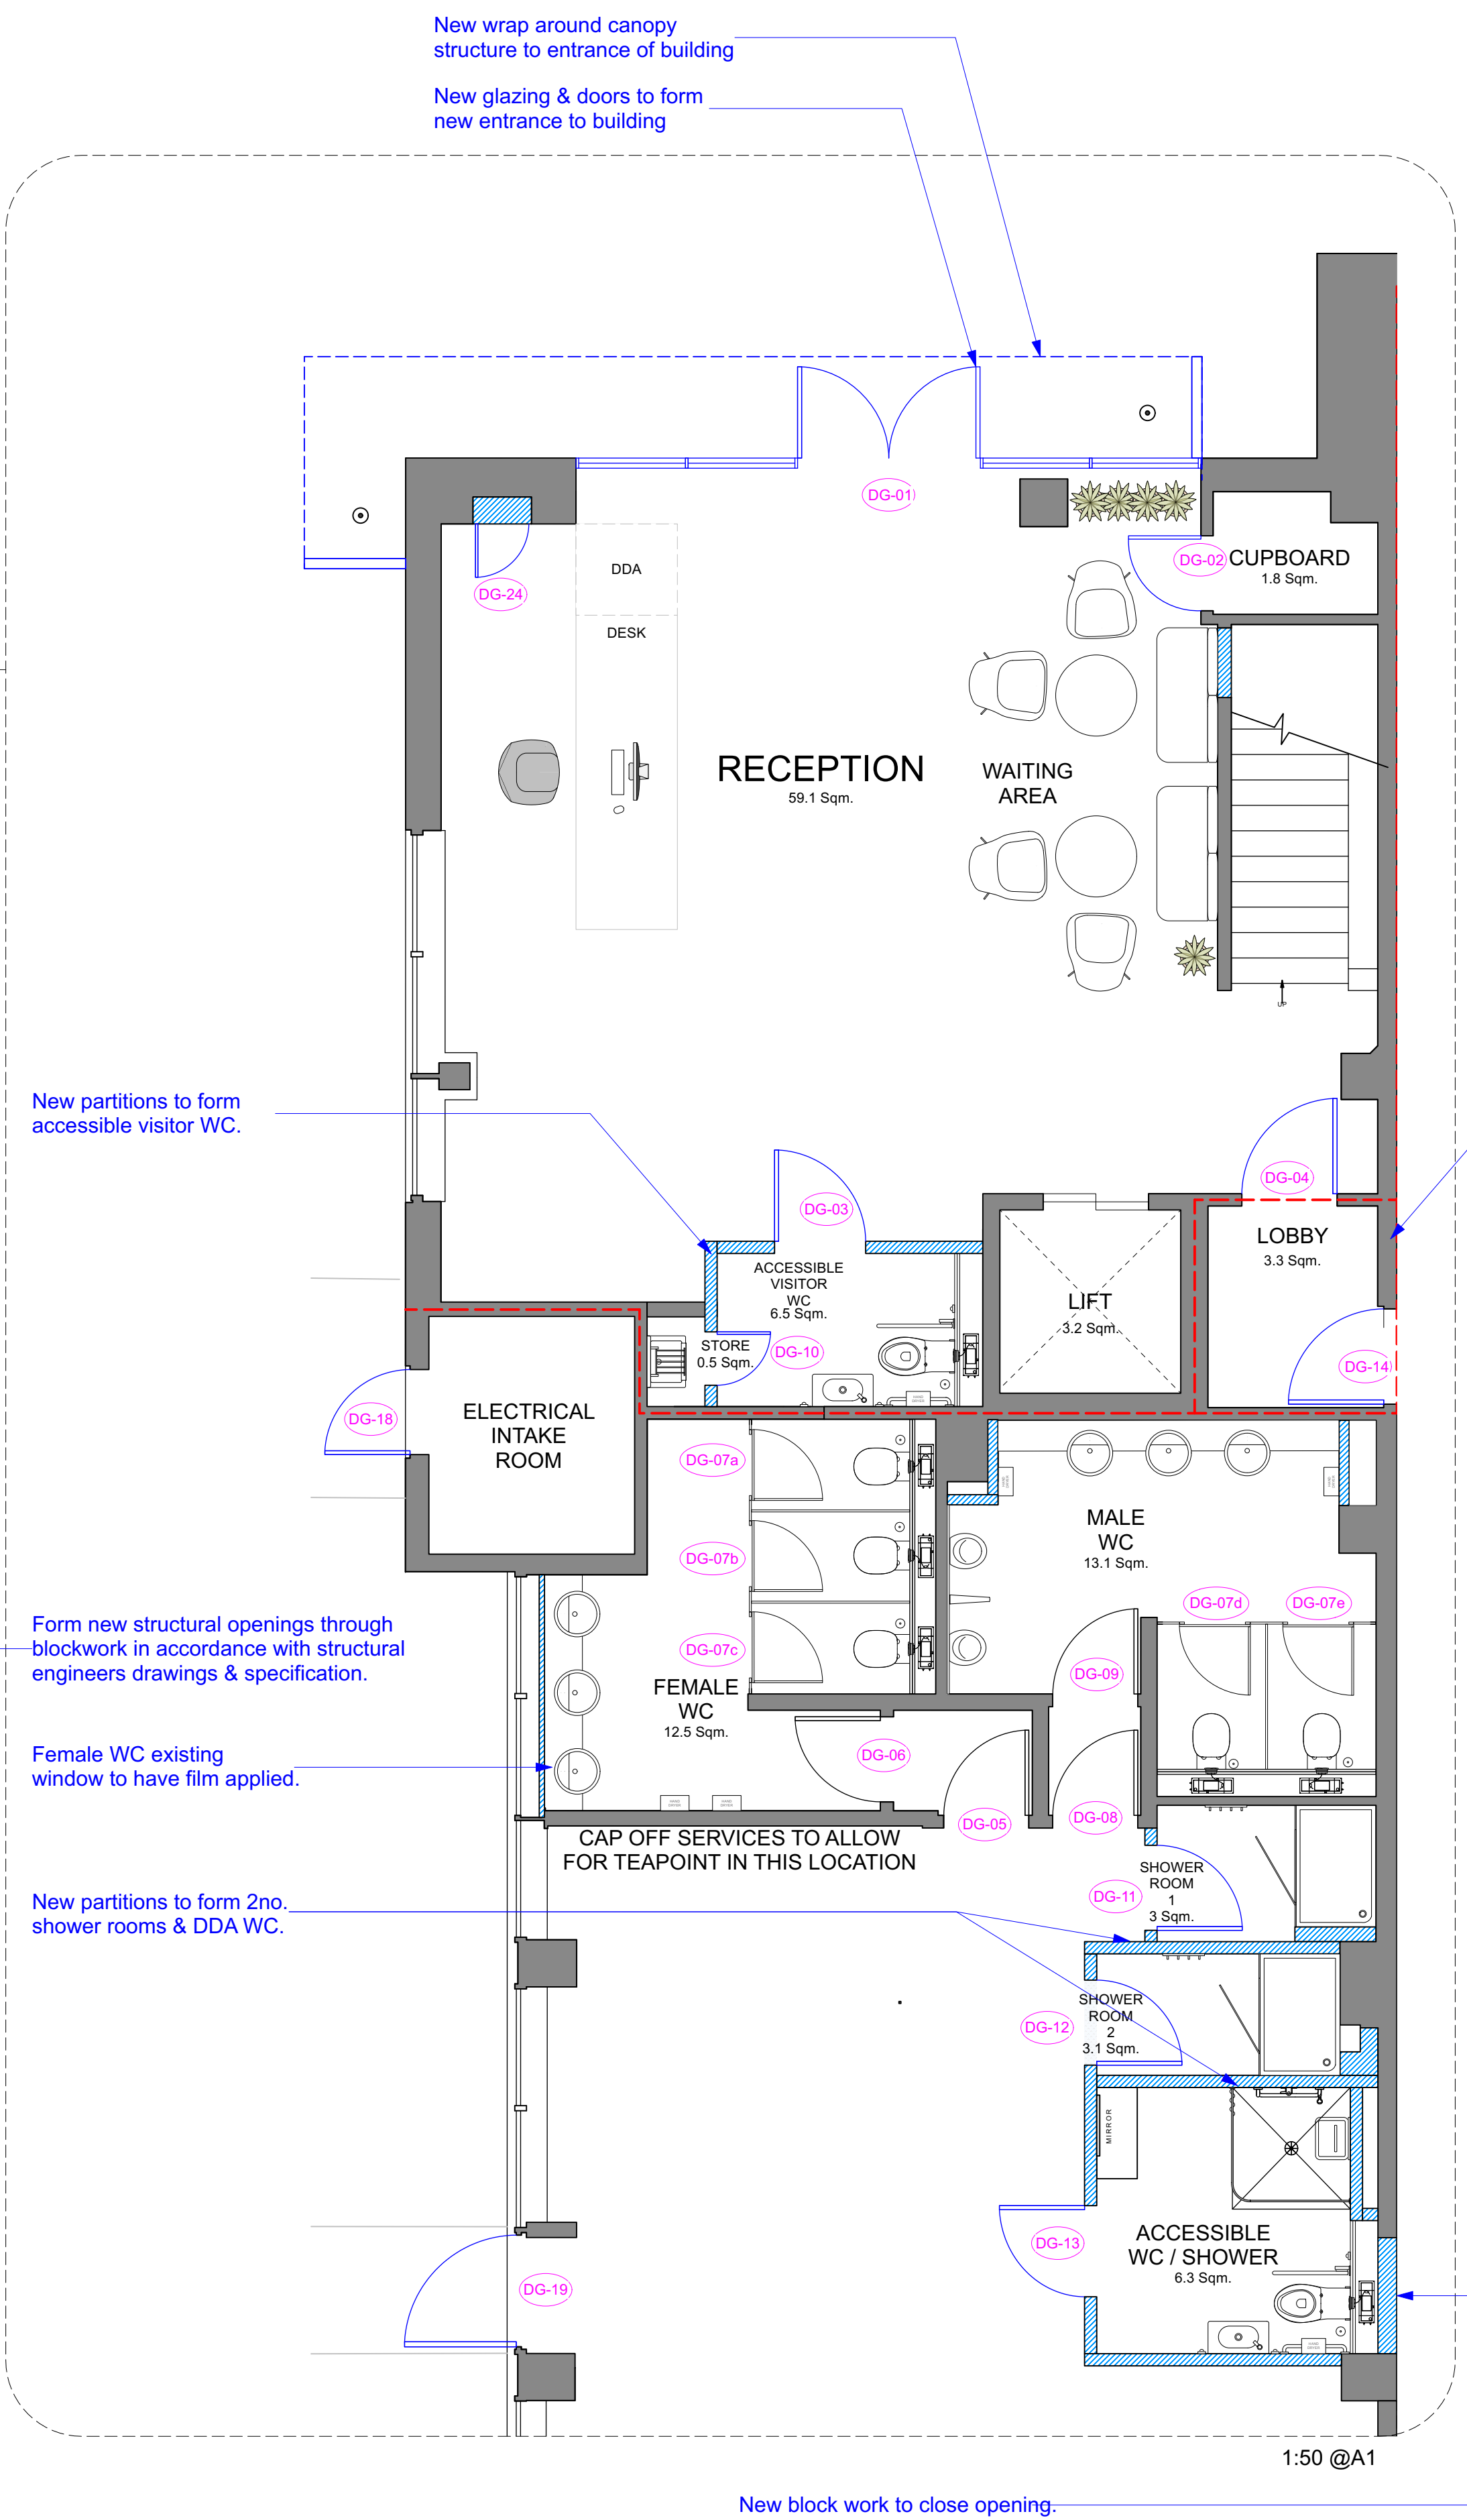

PROPOSED PLAN
1:50 @A1

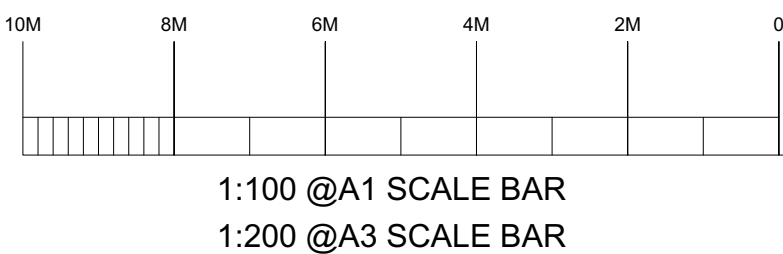

68 - 65 Tabernacle Street
London EC2A 4BD
+44 (0) 20 3890 2890
www.cogentbc.co.uk

Project Name Brambles House, Waterlooville, Portsmouth	Scale 1:200 @ A3 1:100 @ A1	Drawn SC	Checked GL	Date 23.06.23
Client Columbia Threadneedle, CT UK Property Authorised Investment Fund				Status REV H
Drawing Title GROUND FLOOR PROPOSED PLAN				Drawing No. 115

This drawing is Copyright © of Cogent Building Consultancy LLP.

Do not scale this drawing.
All dimensions to be checked on site.
Drawing to be read in conjunction with any specifications, schedules and Consultants drawings and details.