


Location	Window No.	Width	Height	Frame	Type	Glazed	Fire Rating
UNIT 01	W01	900	1350	white upvc	Type 1		
	W02	900	1350	white upvc	Type 1		
	W03	900	1050	white upvc	Type 5		
	W04	900	1350	white upvc	Type 1		
	W05	450	1050	white upvc	Type 2		
	W06	900	1350	white upvc	Type 6		
	W07	1550	950	white upvc	Type 7		
	W08	750	1100	white upvc	Type 4		
UNIT 2	W01	900	1350	white upvc	Type 1		
	W02	900	1350	white upvc	Type 1		
	W03	900	1350	white upvc	Type 1		
	W04	675	1050	white upvc	Type 8		
	W05	675	1050	white upvc	Type 8		
UNIT 3							
	W01	900	1350	white upvc	Type 1		
	W02	900	1350	white upvc	Type 1		
	W03	900	1350	white upvc	Type 1		
	W04	900	1350	white upvc	Type 1		
	W05	450	1050	white upvc	Type 2		
	W06	450	1050	white upvc	Type 2		
	W07	900	1200	white upvc	Type 3		
	W08	900	1200	white upvc	Type 3		
	W09	900	1350	white upvc	Type 1		
	W10	900	1350	white upvc	Type 1		
	W11	900	1350	white upvc	Type 1		
	W12	450	1050	white upvc	Type 2		
	W13	900	1350	white upvc	Type 1		
	W14	750	1100	white upvc	Type 4		
UNIT 4	W14A				RL		
	W01	850	1525	white upvc	Type 9	Oriel	
	W02	900	1350	white upvc	Type 1		
	W03	675	1050	white upvc	Type 8		
	W04	675	1050	white upvc	Type 8		
	W05	750	1100	white upvc	Type 4		
	W06	780	1200		RL		
	W07	1200	1350		RL		
	W08	750	1200		RL		
	W09	750	1200		RL		
	W10	750	1200		RL		

Topline upvc Windows to all elevations- colour White




Velux conservation rooflights

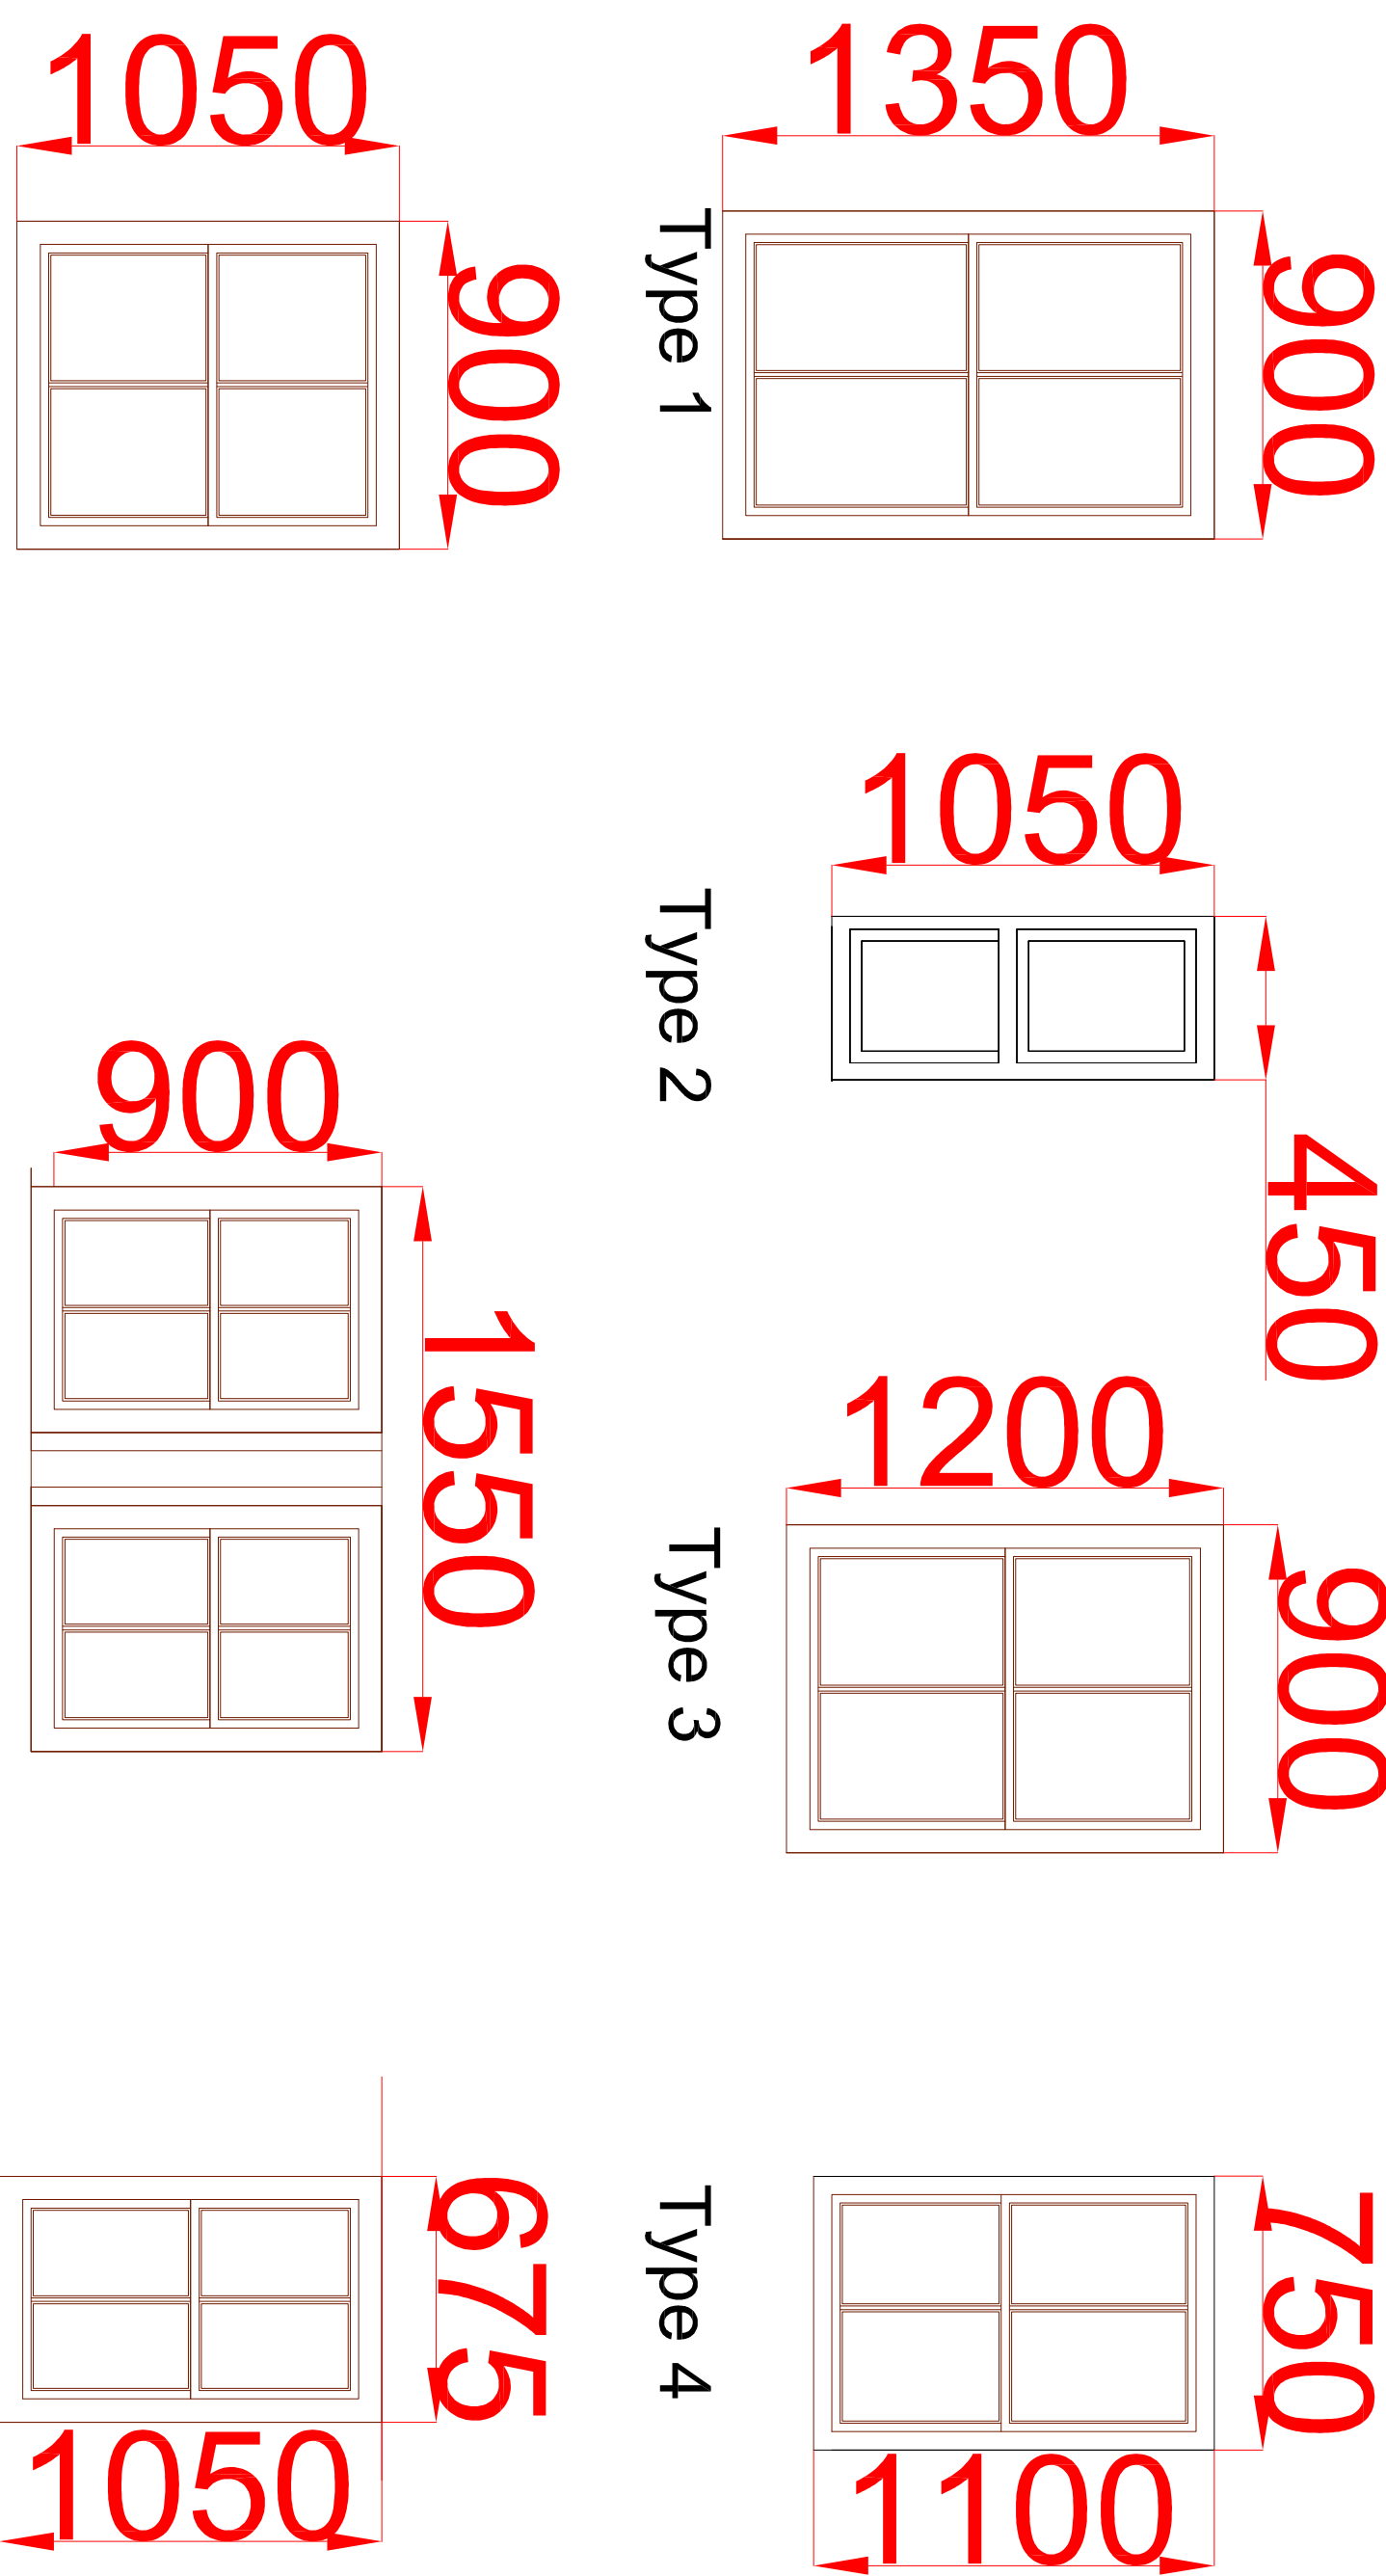

Type 5

Type 7

Type 8

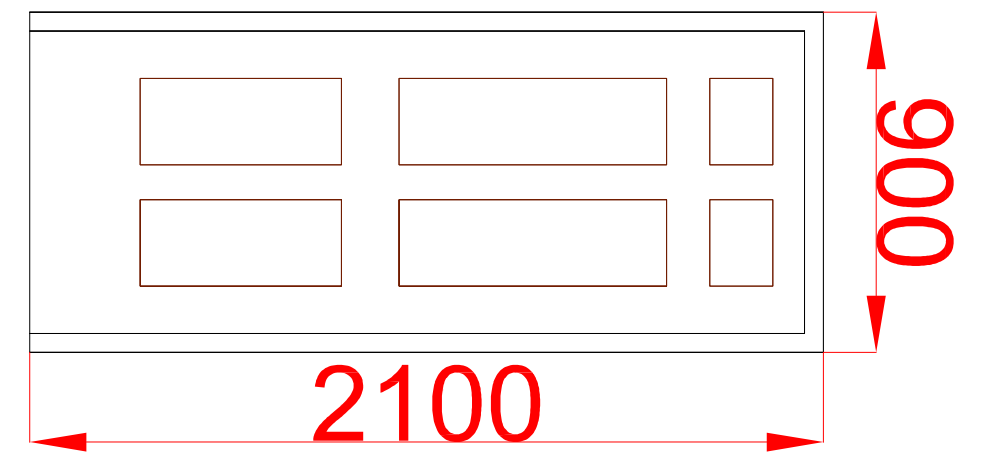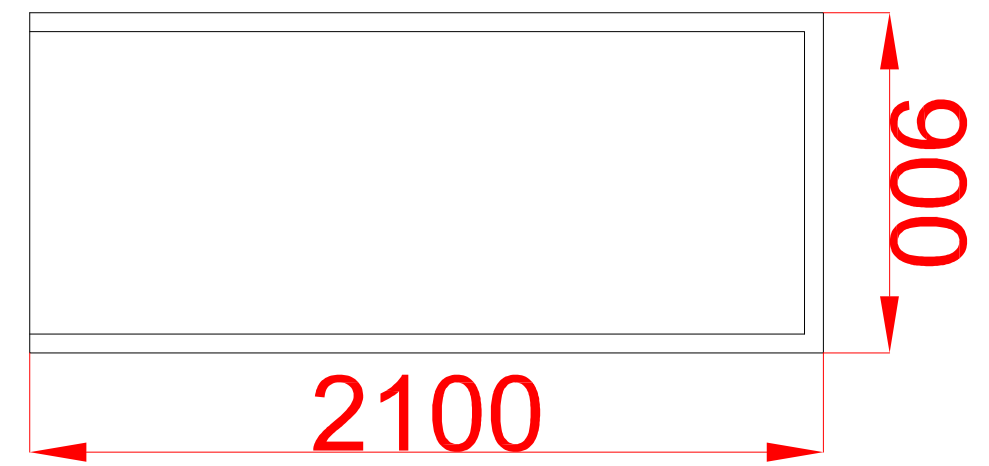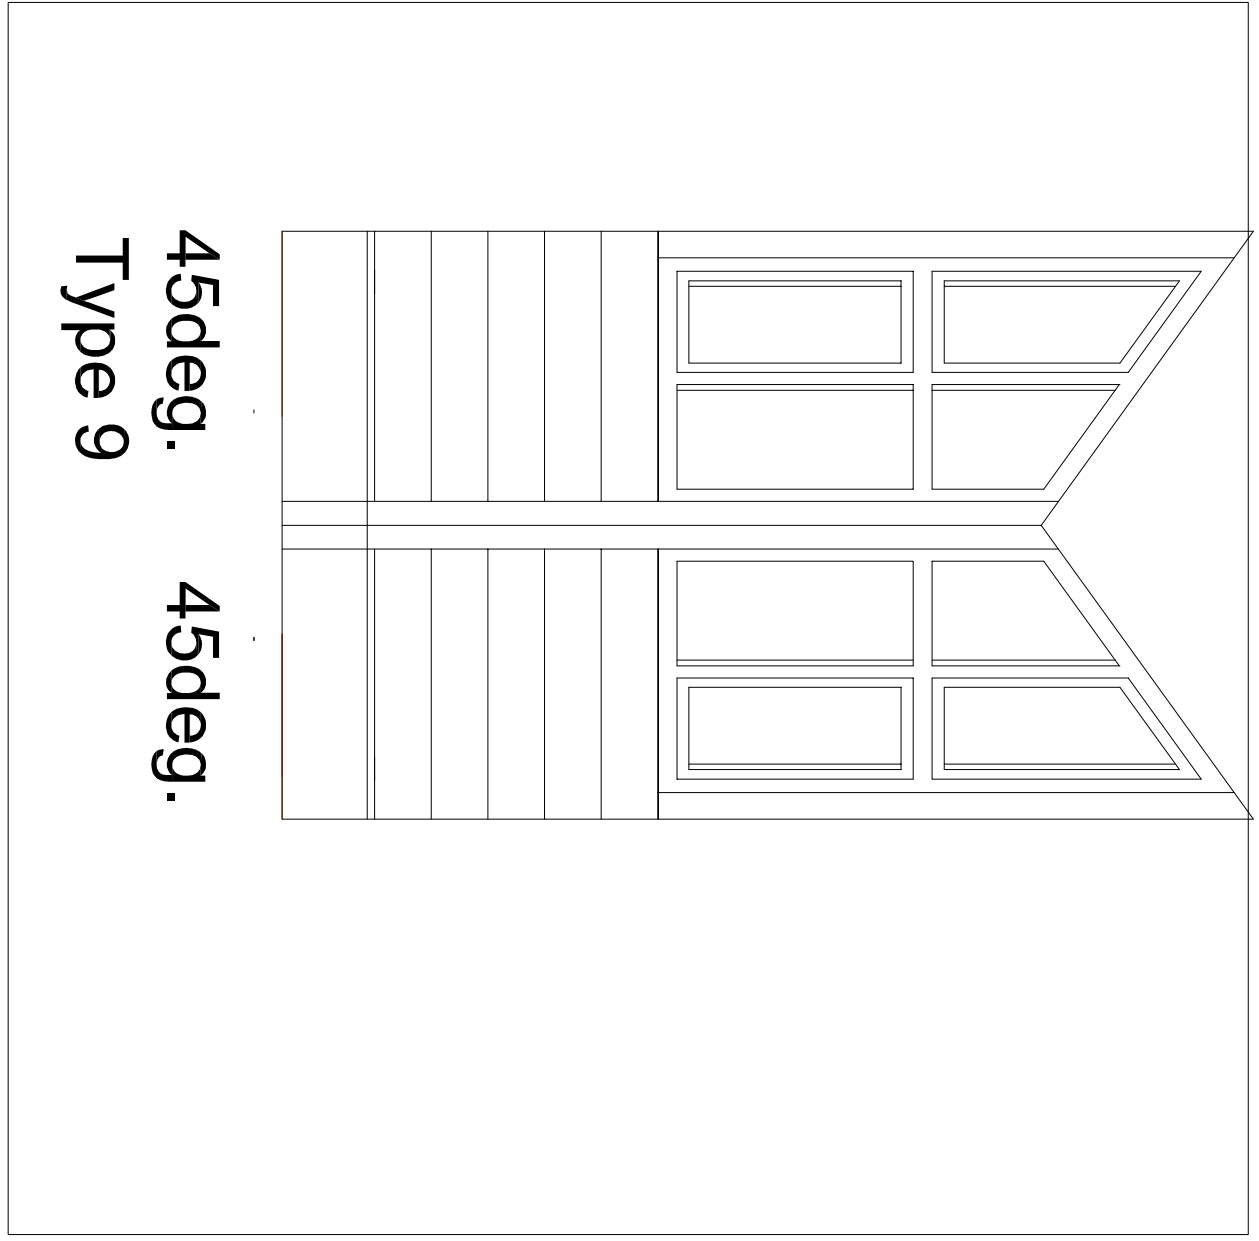

External Doors

Type 1

Type 2

SCALE	TITLE	PETER GALLOWAY ARCHITECT	
N/A	2 no. Houses + 2 no. Apartments		
DATE	10A, The Pallant - Havant		
June 2023	WINDOW SCHEDULE		
AUTHOR	DRAWING No	HAVANT, HAMPSHIRE PO9 1RA	
PG	19/01/Win01	TEL 02392 483153 MOB. 07808 483362	
CONTRACTOR MUST CHECK ALL DIMENSIONS ON SITE ONLY BEFORE ORDERING MATERIALS. DISCREPANCIES MUST BE REPORTED TO THE ARCHITECT BEFORE PROCEEDING.		E-MAIL: peter@pgparchitects.co.uk	
COPYRIGHT		A B C D E F G H J K L M N P Q R S T U V W X Y Z	

