


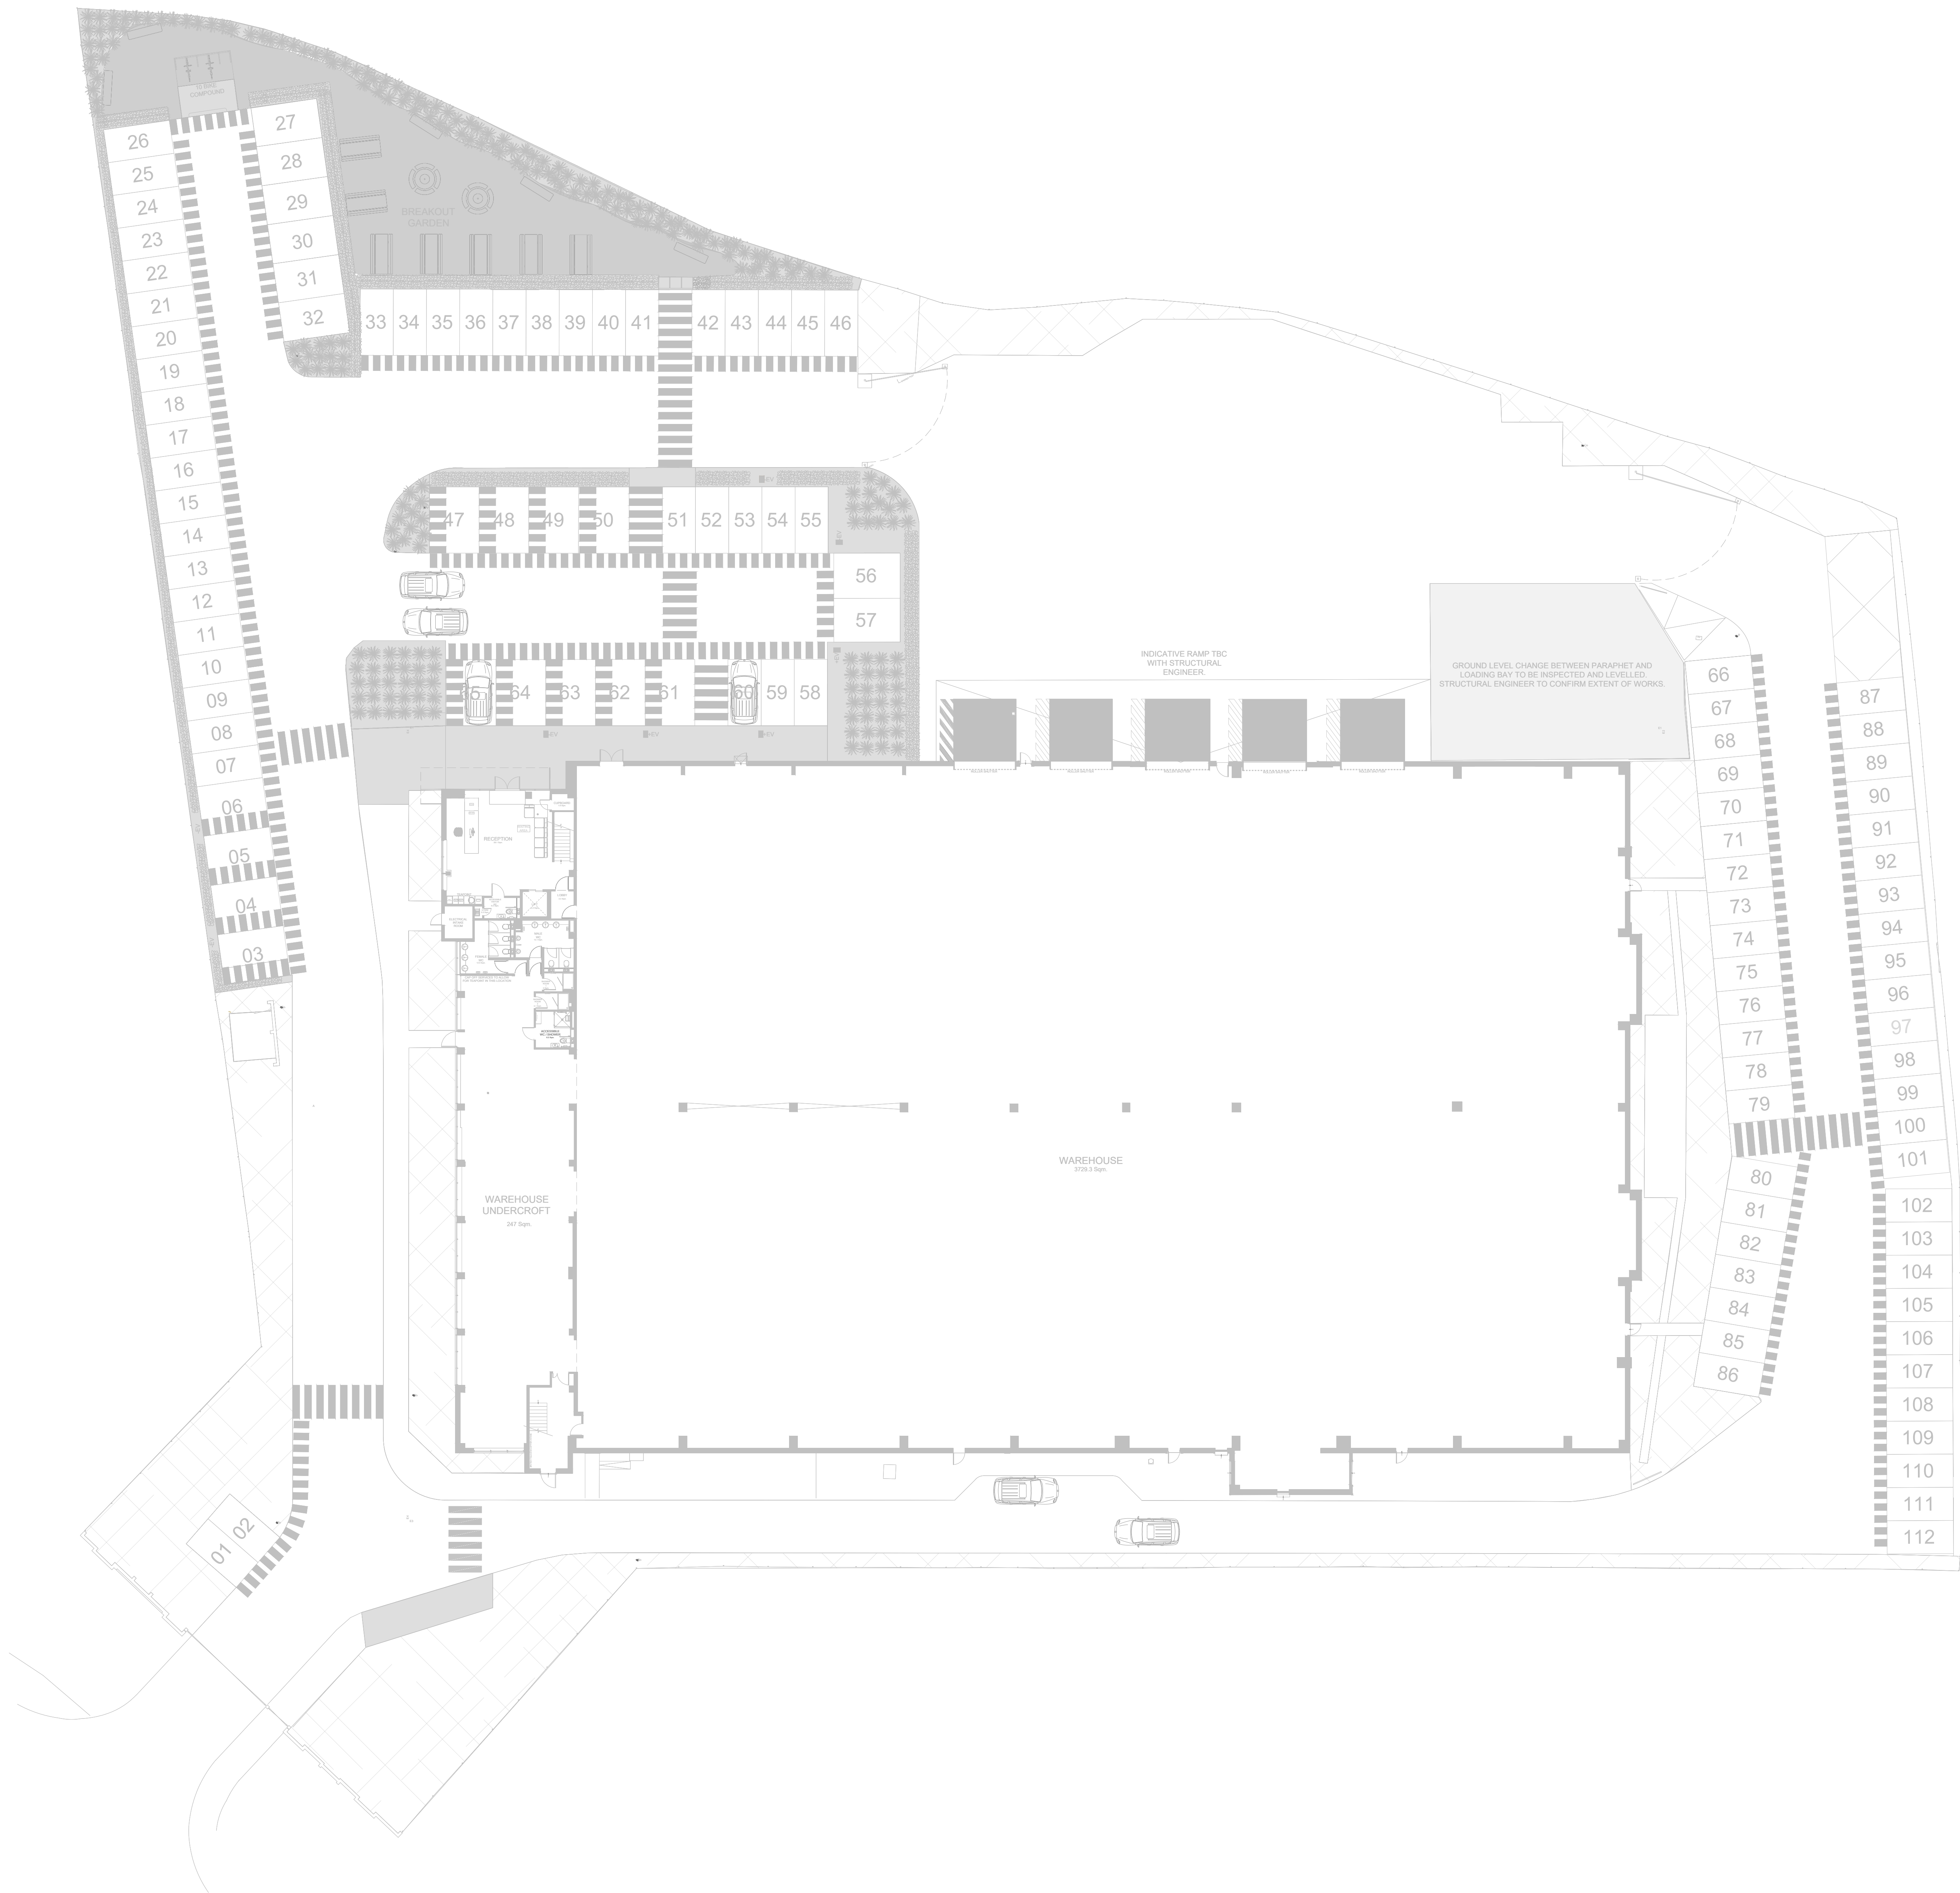

TENDER		
11	TENDER ISSUE	MAY 2023
Rev	Description	Date
Direct Synergy Email: admin@directsynergy.co.uk DIRECT SYNERGY owns the copyright of this document which is supplied in confidence and must not be used for any purpose other than that which it is applied and must not be reproduced without permission in writing from the owners. © Direct Synergy		
Client	COLUMBIA THREADNEEDLE	
Project	BRAMBLES HOUSE WATERBERRY DRIVE WATERLOOVILLE PO7 7UW	
Title	EXTERNAL SERVICES LAYOUT	
Drawn	Date MAY 2023	
Checked	Date MAY 2023	
Scale	1:200@A0	
Drawing Number	DS-P23-007-E-101	Rev T1