


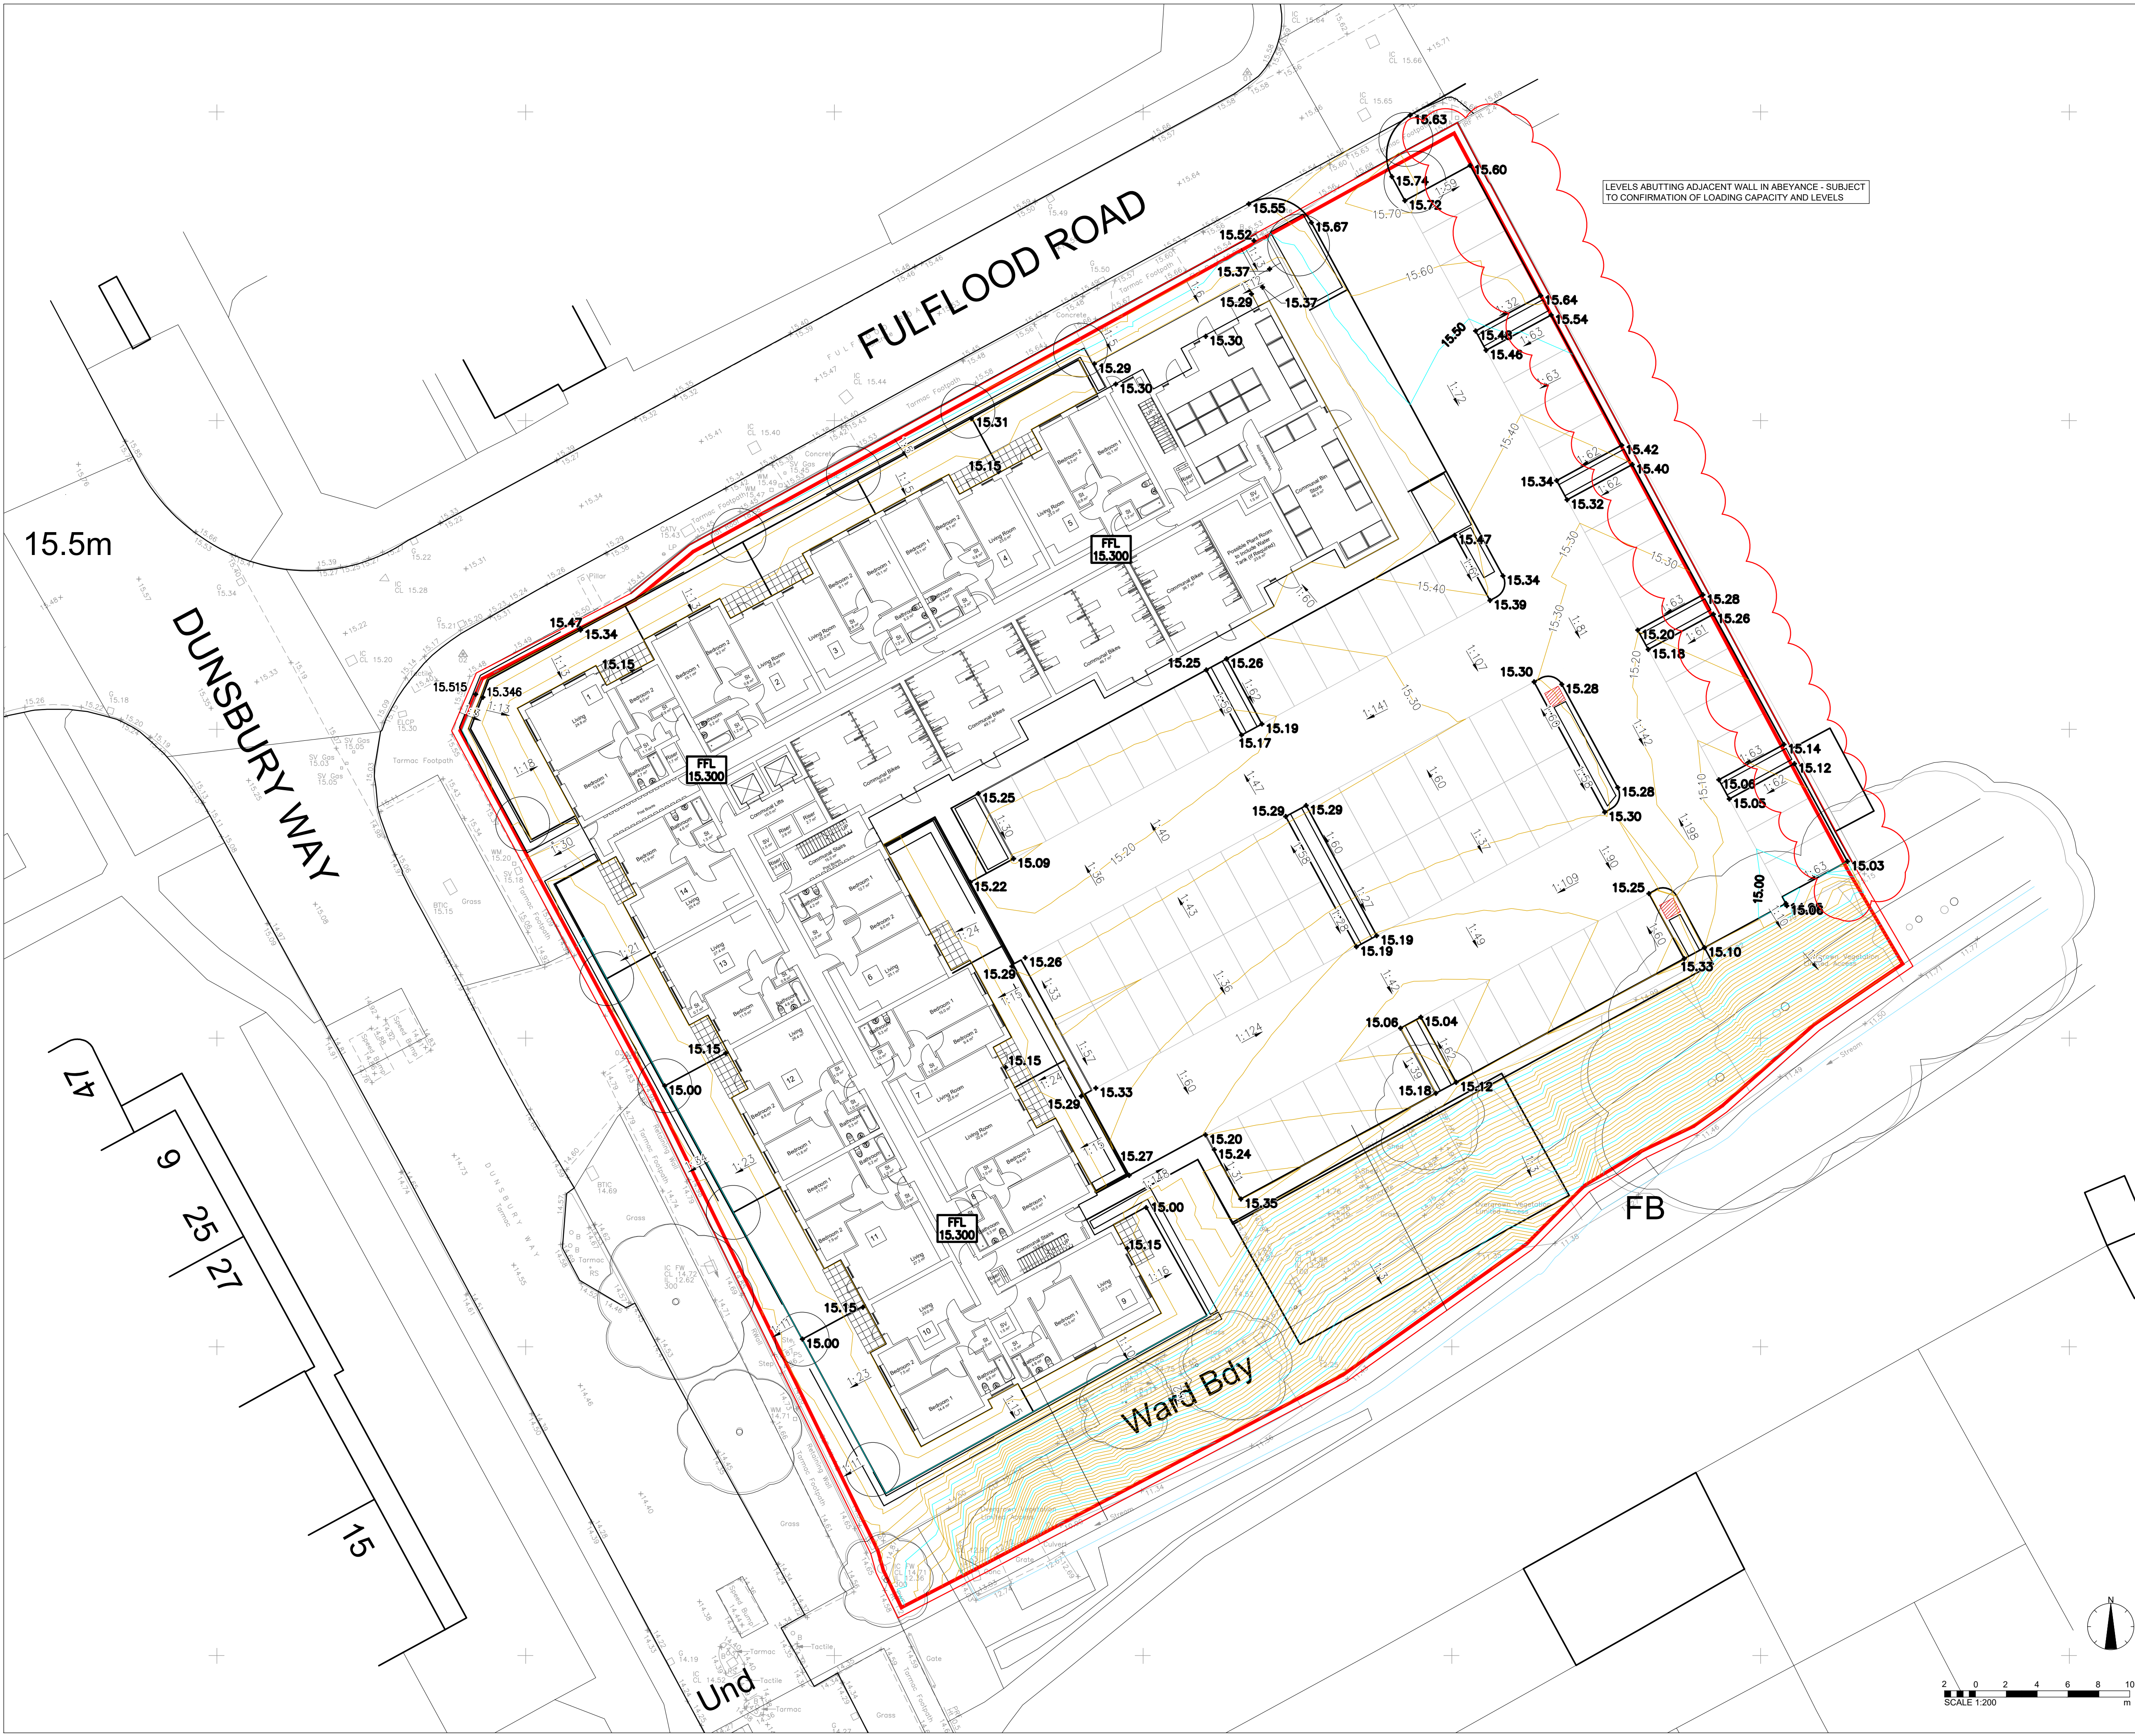

DISCLAIMER NOTES:

- THIS DOCUMENT IS COPYRIGHT OF THE ORIGINATOR AND MUST BE TREATED AS CONFIDENTIAL
- THIS DOCUMENT MUST NOT BE ALTERED, REPRODUCED OR DISTRIBUTED WITHOUT PRIOR WRITTEN CONSENT OF THE ORIGINATOR
- THIS DOCUMENT MUST NOT BE ALTERED - THE ORIGINATOR ACCEPTS NO RESPONSIBILITY FOR ANY DISCREPANCIES ARISING AS A RESULT OF THE ORIGINATOR'S INFORMATION BEING ALTERED BY OTHERS
- ANY DISCREPANCY MUST BE REPORTED TO THE ORIGINATOR
- DO NOT SCALE THIS DOCUMENT - USE FIGURED DIMENSIONS ONLY
- ALL DIMENSIONS MUST BE CHECKED ON SITE PRIOR TO COMMENCEMENT OF ANY RELATED WORKS
- THIS DOCUMENT MUST BE READ IN CONJUNCTION WITH ALL SUPPORTING DOCUMENTS PRODUCED BY THE ORIGINATOR AND OTHER PROJECT DISCIPLINES
- THE ORIGINATOR ACCEPTS NO RESPONSIBILITY FOR THE ACCURACY OF BACKGROUND INFORMATION PRODUCED BY THIRD PARTIES - THIS MUST BE TREATED AS INDICATIVE ONLY
- USERS OF THIS DOCUMENT ARE RESPONSIBLE FOR CHECKING WHICH REVISION IS CURRENT
- THE DOCUMENT STATUS 'INFORMATION' OR 'PRELIMINARY', INDICATES THAT THIS DRAWING IS FOR REFERENCE PURPOSES ONLY - THE ORIGINATOR WILL ACCEPT NO RESPONSIBILITY FOR THE COMPLETENESS OF INFORMATION UNDER THIS STATUS
- THE DOCUMENT STATUS 'RECORD' OR 'AS BUILT' HAS BEEN PREPARED, IN PART, BASED UPON INFORMATION FURNISHED BY OTHERS. WHILE THIS INFORMATION IS BELIEVED TO BE RELIABLE, THE ORIGINATOR ASSUMES NO RESPONSIBILITY FOR THE ACCURACY OF THIS 'RECORD' OR 'AS BUILT' DOCUMENT OR FOR ANY ERRORS OR OMISSIONS THAT MAY HAVE BEEN INCORPORATED INTO IT AS A RESULT OF INCORRECT INFORMATION
- IF THIS DOCUMENT IS USED FOR ANY PURPOSE OTHER THAN THAT FOR WHICH IT WAS PREPARED, THE ORIGINATOR, THOSE RELYING ON THE 'RECORD' OR 'AS BUILT' DOCUMENTS ARE ADVISED TO OBTAIN INDEPENDENT VERIFICATION OF THE INFORMATION AND RISKS WHICH ARE IDENTIFIED BY THE ORIGINATOR.

IT IS THE RESPONSIBILITY OF THE CONTRACTOR TO VERIFY THIS INFORMATION IS CURRENT PRIOR TO CONSTRUCTION

HAZARD REGISTER

EXTERNAL REFERENCES:

THIS INFORMATION & RIDGE & PARTNERS LLP CIVILS 3D MODEL & ASSOCIATED 3D OUTPUTS ARE BASED UPON THE FOLLOWING INFORMATION FROM THE DESIGN TEAM

ARCHITECT REFERENCE:

- HGP DWG No. (DATED 22/04/2022)

SURVEY REFERENCE:

- DIGITAL TERRAIN SURVEYS LLP DWG No. DTS280417-SW1

IT IS THE RESPONSIBILITY OF THE CONTRACTOR TO VERIFY THIS INFORMATION IS CURRENT PRIOR TO CONSTRUCTION

LEGEND

15.55	EXISTING LEVEL
15.00	PROPOSED LEVEL
1:6.2	PROPOSED SLOPE
MAJOR CONTOUR	
MINOR CONTOUR	

P05	FOOTWAY AND LEVELS AMENDED	12/01/2024	LW
P04	PARKING LEVELS AMENDED	05/09/2023	CL
P03	ADDITIONAL LEVELS ADDED FOR PLANNING	31/08/2023	CL
P02	UPDATED CLIENT DETAILS	14/07/2022	BT
P01	LATEST ARCHITECT LAYOUT	07/06/2022	RML
	PRELIMINARY ISSUE	05/05/2022	JM
REV	DESCRIPTION	DATE	DRAWN

ORIGINATOR:

PARTNERSHIP HOUSE
MOORSIDE ROAD
WINCHESTER
SO23 7RX

TEL: 01962 834400
WWW.RIDGE.CO.UK

CLIENT:

IN ASSOCIATION WITH:

PROJECT:
DAIRY CREST DEPOT

TITLE:
PROPOSED LEVEL STRATEGY

TECH:	JM	CSE:	Tom Clark I have reviewed this document 01/02/24	ICSE:	Chris Lavelle I am approving this document 01/02/2024	SCALE: 1:200	@ A1
STATUS:	PRELIMINARY						
DRAWING No:							
PROJECT:	5018335	ORG:	RDG	ZONE:	XX	LEVEL:	ST
						TYPE:	DR
						ROLE:	C
						NUMBER:	1100
						REV:	P05