
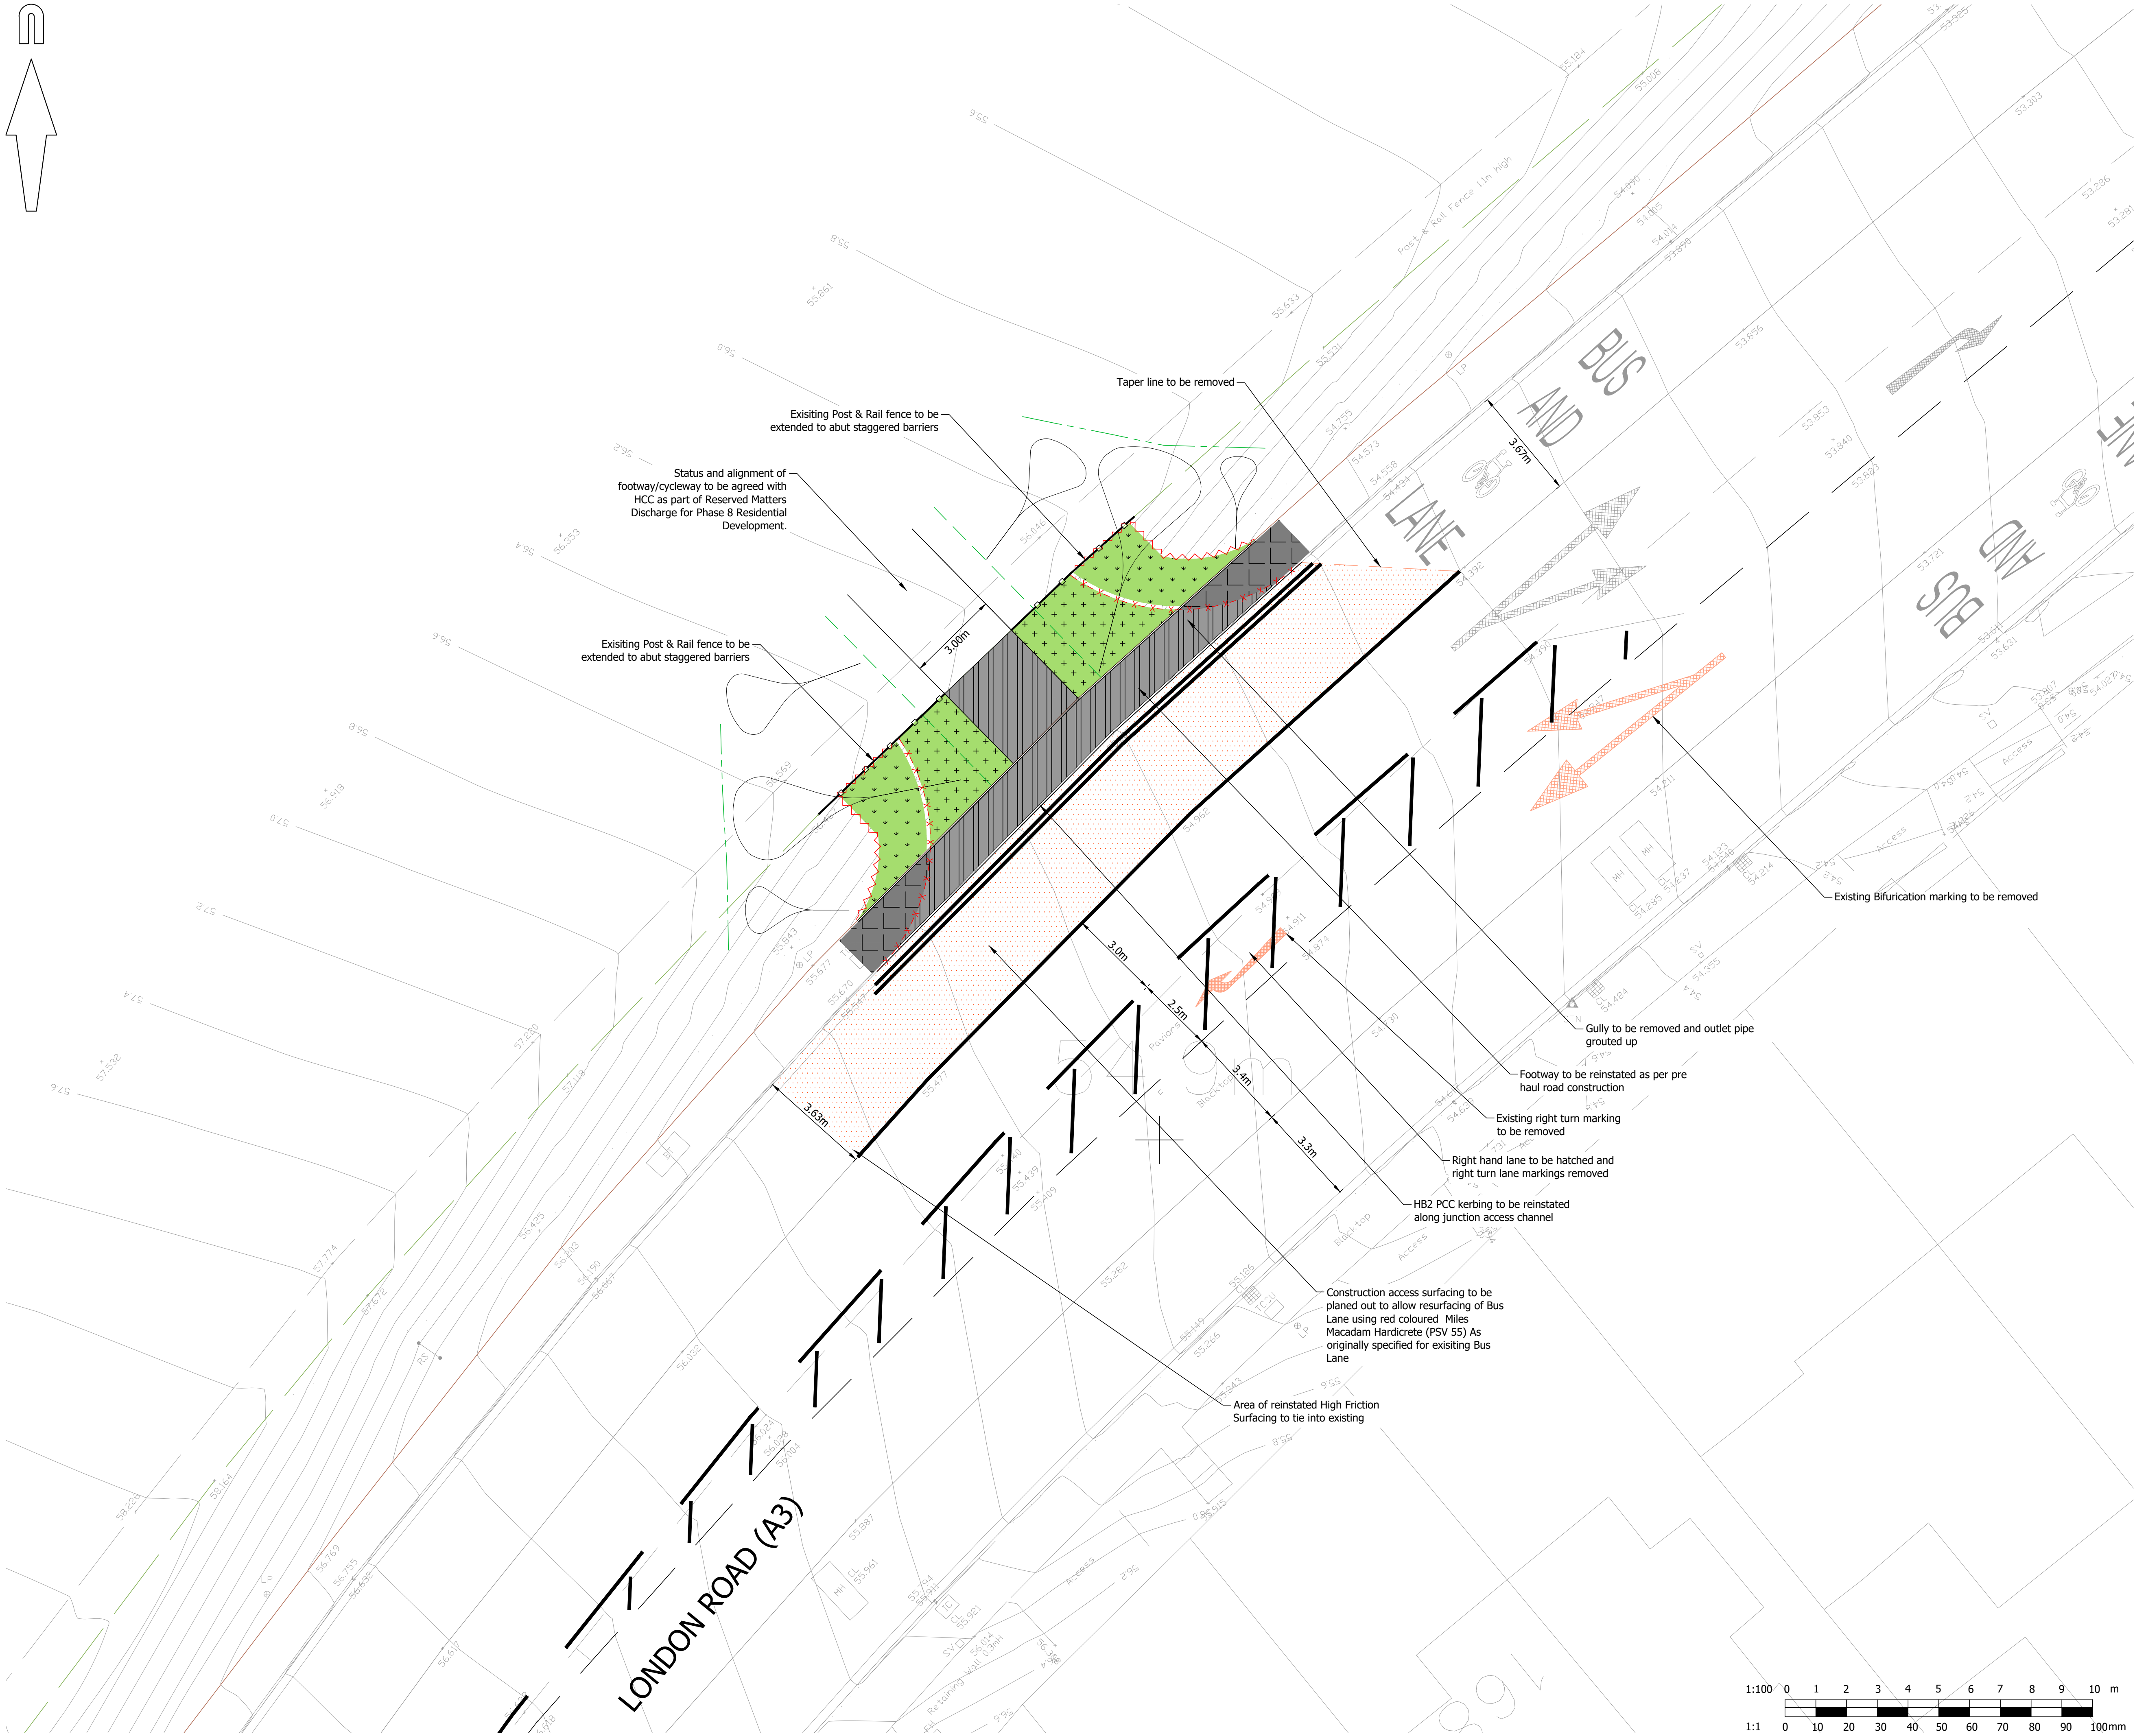


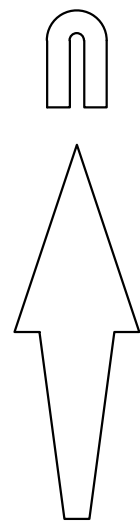

© Mayer Brown Limited Copyright. The drawings, information and data recorded in this document ("the information") is the property of Mayer Brown. This document and the information are solely for the use of the authorised recipient and this document may not be used, copied or reproduced in whole or part for any purposes other than which it was supplied by Mayer Brown. Mayer Brown makes no representation, undertakes no duty and accepts no responsibilities to any third party who may use or rely upon this document or the information.

A1 ORIGINAL

© Crown Copyright and database rights 2022 Ordnance Survey 0100031673

NOTES

- FOOTWAY TO BE TYPE 1A AS PER HCC11/C/045 BUT SUB-BASE AND UNDERLYING LAYERS TO BE REPLACED WITH APPROPRIATE REGULATING MATERIAL ON TOP OF EXISTING CARRIAGEWAY CONSTRUCTION.
- SIGNS RELATING TO CYCLISTS TO BE INSTALLED AS PART OF FUTURE SECTION 38 WORKS.

KEY

- FOOTWAY REINSTATEMENT (SEE NOTE 1.)
- FOOTWAY RESURFACING
- VERGE REINSTATEMENT - A
EXISTING FOOTWAY TO BE BROKEN OUT AND REPLACED WITH TOPSOIL 100MM THICK SEEDED USING LOW GROWTH RYE GRASS MIX
- VERGE REINSTATEMENT - B
EXISTING CARRIAGEWAY TO BE PERFORMED AND OVERLAID WITH TOPSOIL 100MM THICK SEEDED USING LOW GROWTH RYE GRASS MIX
- BUS LANE REINSTATEMENT RED COLOURED MILES MACADAM HARDICRETE (PSV 55)
- NEW TIMBER POST & 3 RAIL FENCE IN ACCORDANCE WITH HCC STANDARD DETAIL HCC11/C/150
- EXISITNG HB2 KERBS TO BE BROKEN OUT
- EXISITNG PCC EDGING TO BE BROKEN OUT



Berewood
HAMPSHIRE

FOR APPROVAL
NOT FOR CONSTRUCTION

B	MINOR AMENDMENTS.	PMA	30/09/2022
A	UPDATED TO HCC AUDIT COMMENTS OF 14/09/2021	RHA	09/03/2022
rev.	amendment	checked	date



Mayer Brown Limited Lion House
Oriental Road Woking Surrey GU22 8AR
Telephone 01483 750 508 Fax 01483 750 437
wokingoffice@mayerbrown.co.uk www.mayerbrown.co.uk

client **grainger plc**
Investing in homes since 1912

project **BEREWOOD, WATERLOOVILLE
PHASE 8. CONSTRUCTION ACCESS**

scale 1:200 drawn by AM checked by RHA

date JUNE 2019 cad file GA_02.dwg

title **RE-INSTATEMENT DRAWING**

drawing number **GTWVILLE_P8/GA/02** rev. **B**