


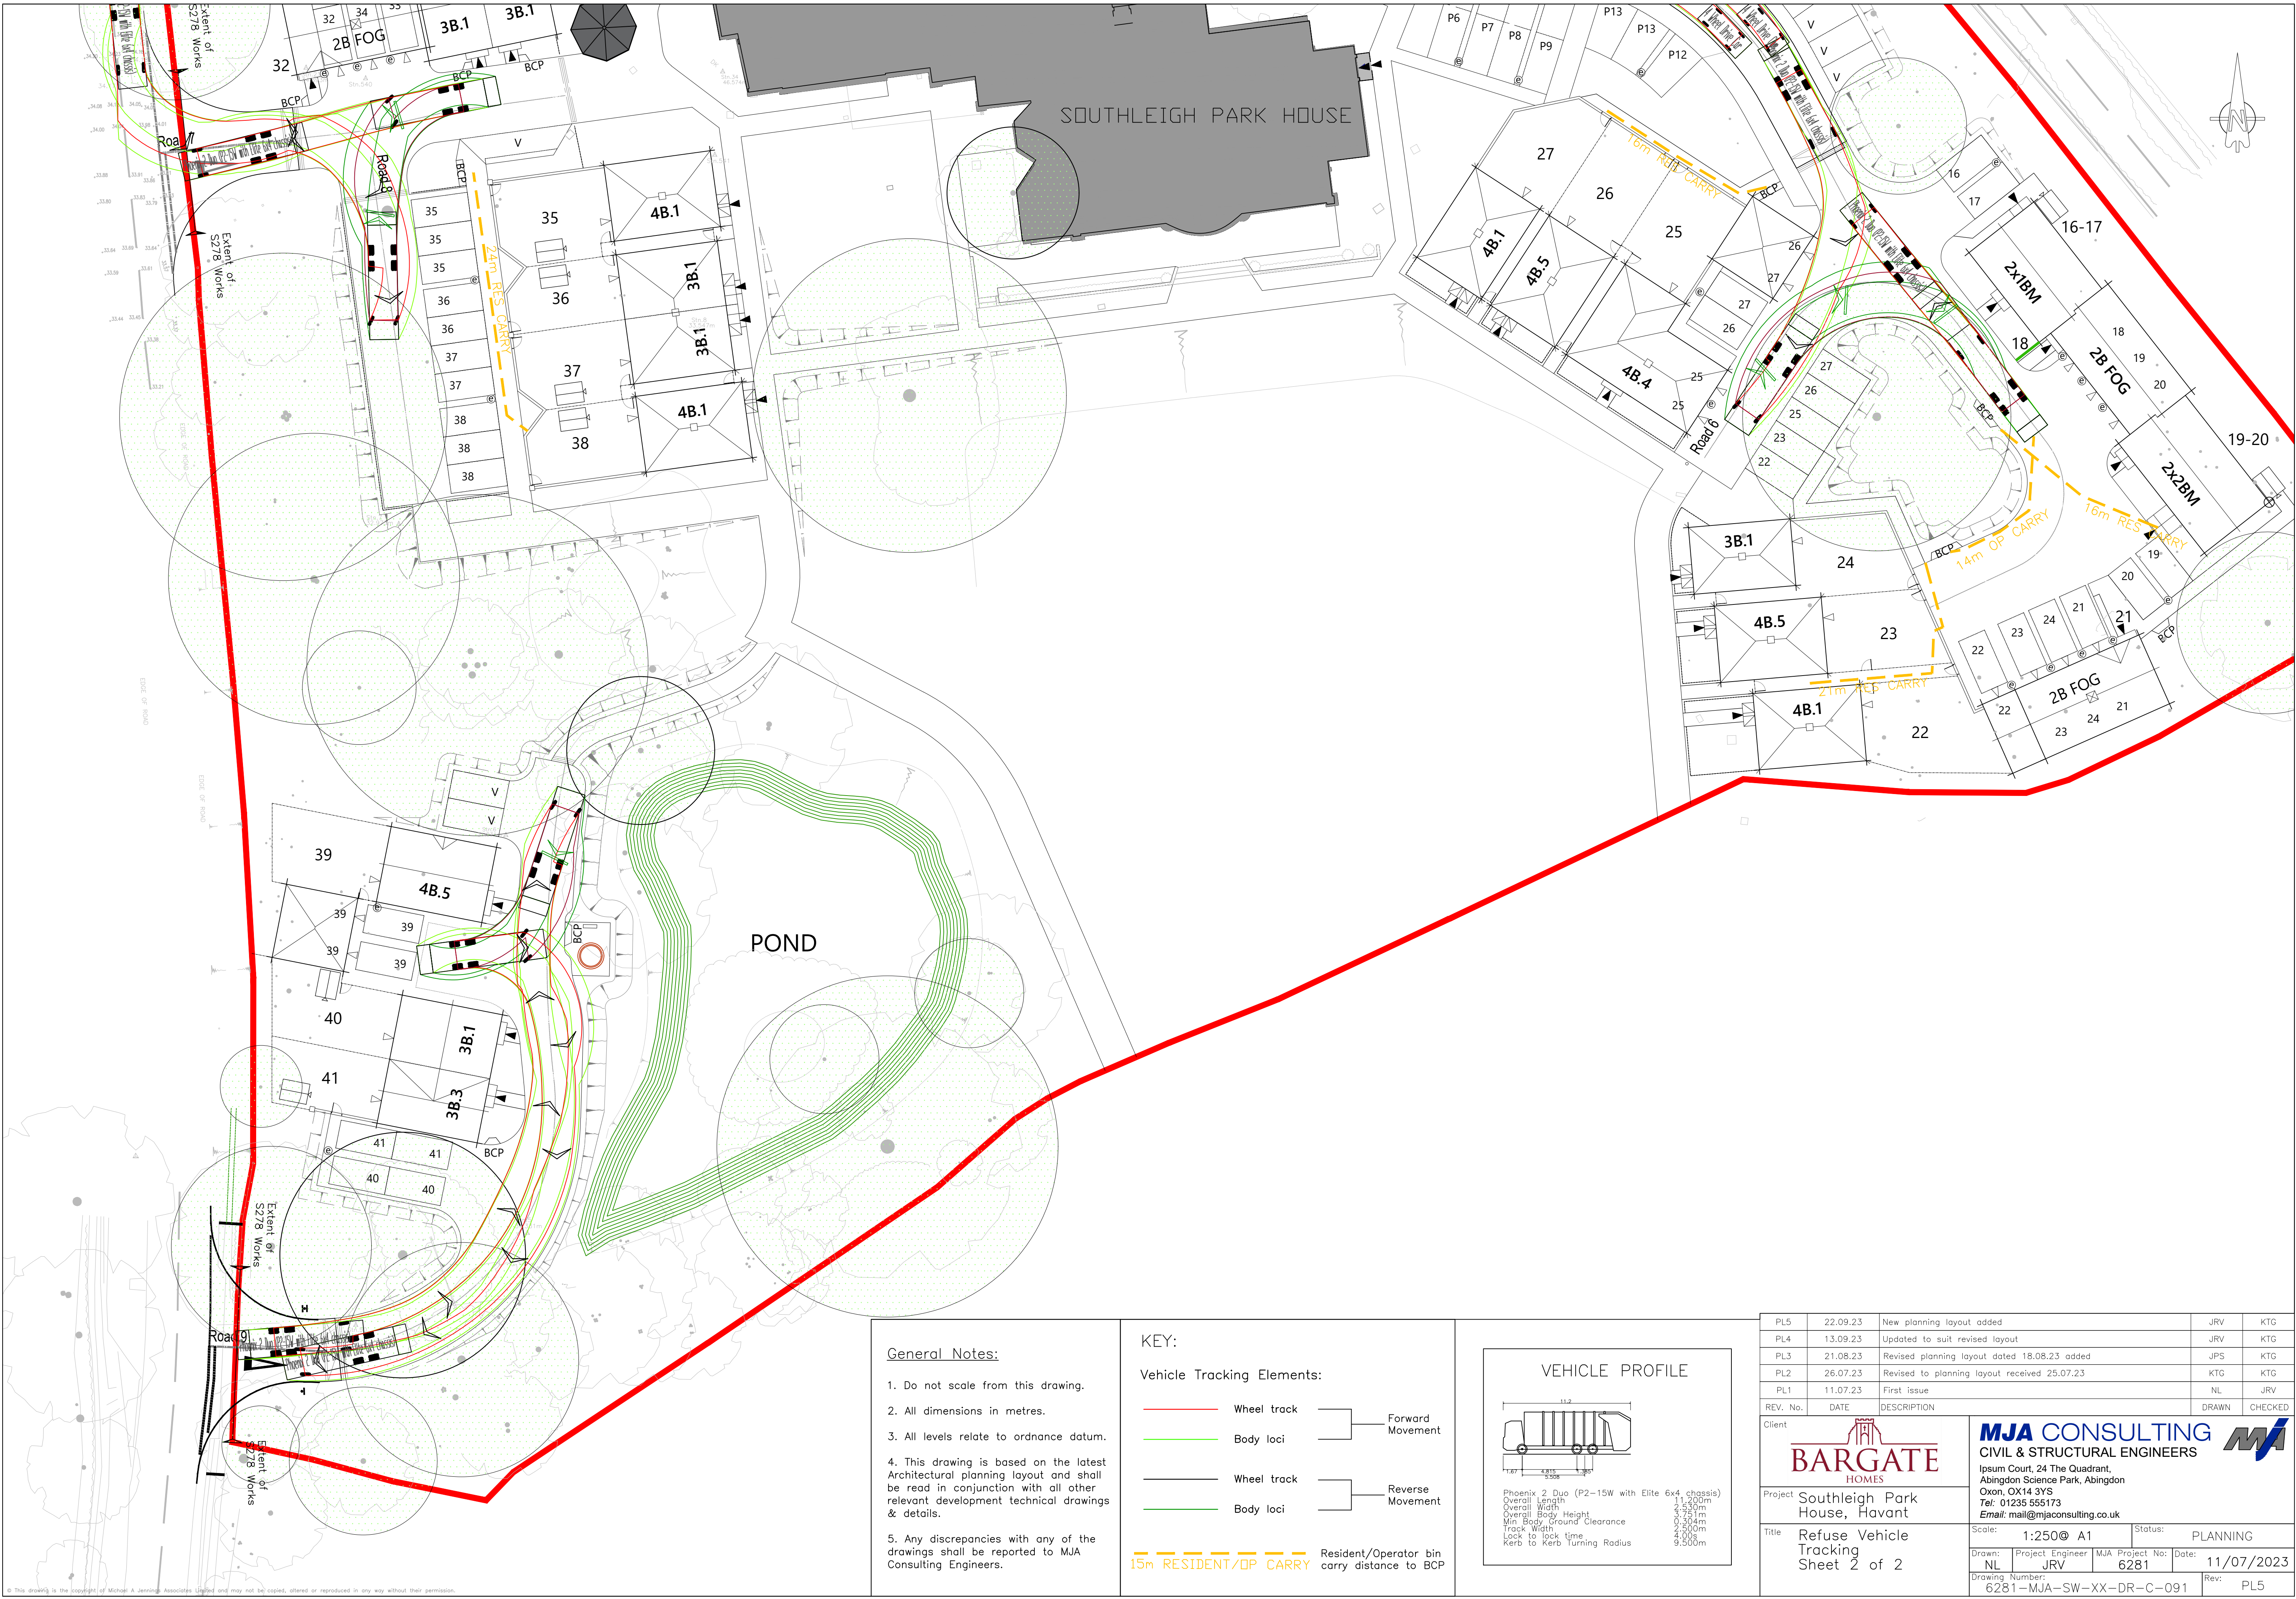

General Notes:

- Do not scale from this drawing.
- All dimensions in metres.
- All levels relate to ordnance datum.
- This drawing is based on the latest Architectural planning layout and shall be read in conjunction with all other relevant development technical drawings & details.
- Any discrepancies with any of the drawings shall be reported to MJA Consulting Engineers.

KEY:

Vehicle Tracking Elements:

Wheel track

Body loci

Wheel track

Body loci

Forward Movement

Reverse Movement

15m RESIDENT/OP CARRY

Resident/Operator bin carry distance to BCP

VEHICLE PROFILE

Phoenix 2 Duo (P2-15W with Elite 6x4 chassis)
Overall Length 11.200m
Overall Width 2.530m
Overall Body Height 2.531m
Min Body Ground Clearance 0.304m
Track Width 2.530m
Lock to lock time 4.00s
Kerb to Kerb Turning Radius 9.500m

PL5	22.09.23	New planning layout added	JRV	KTG
PL4	13.09.23	Updated to suit revised layout	JRV	KTG
PL3	21.08.23	Revised planning layout dated 18.08.23 added	JPS	KTG
PL2	26.07.23	Revised to planning layout received 25.07.23	KTG	KTG
PL1	11.07.23	First issue	NL	JRV
REV. No.	DATE	DESCRIPTION	DRAWN	CHECKED
Client				
Project		Southleigh Park House, Havant		
Title		Refuse Vehicle Tracking Sheet 2 of 2		
Scale:		1:250@ A1	Status:	
Drawn:		NL	Project Engineer	
Drawn:		JRV	MJA Project No:	
Drawn:		6281	Date:	
Drawn:		11/07/2023	Rev:	
Drawn:		6281-MJA-SW-XX-DR-C-091	Rev:	
Drawn:		PL5		