
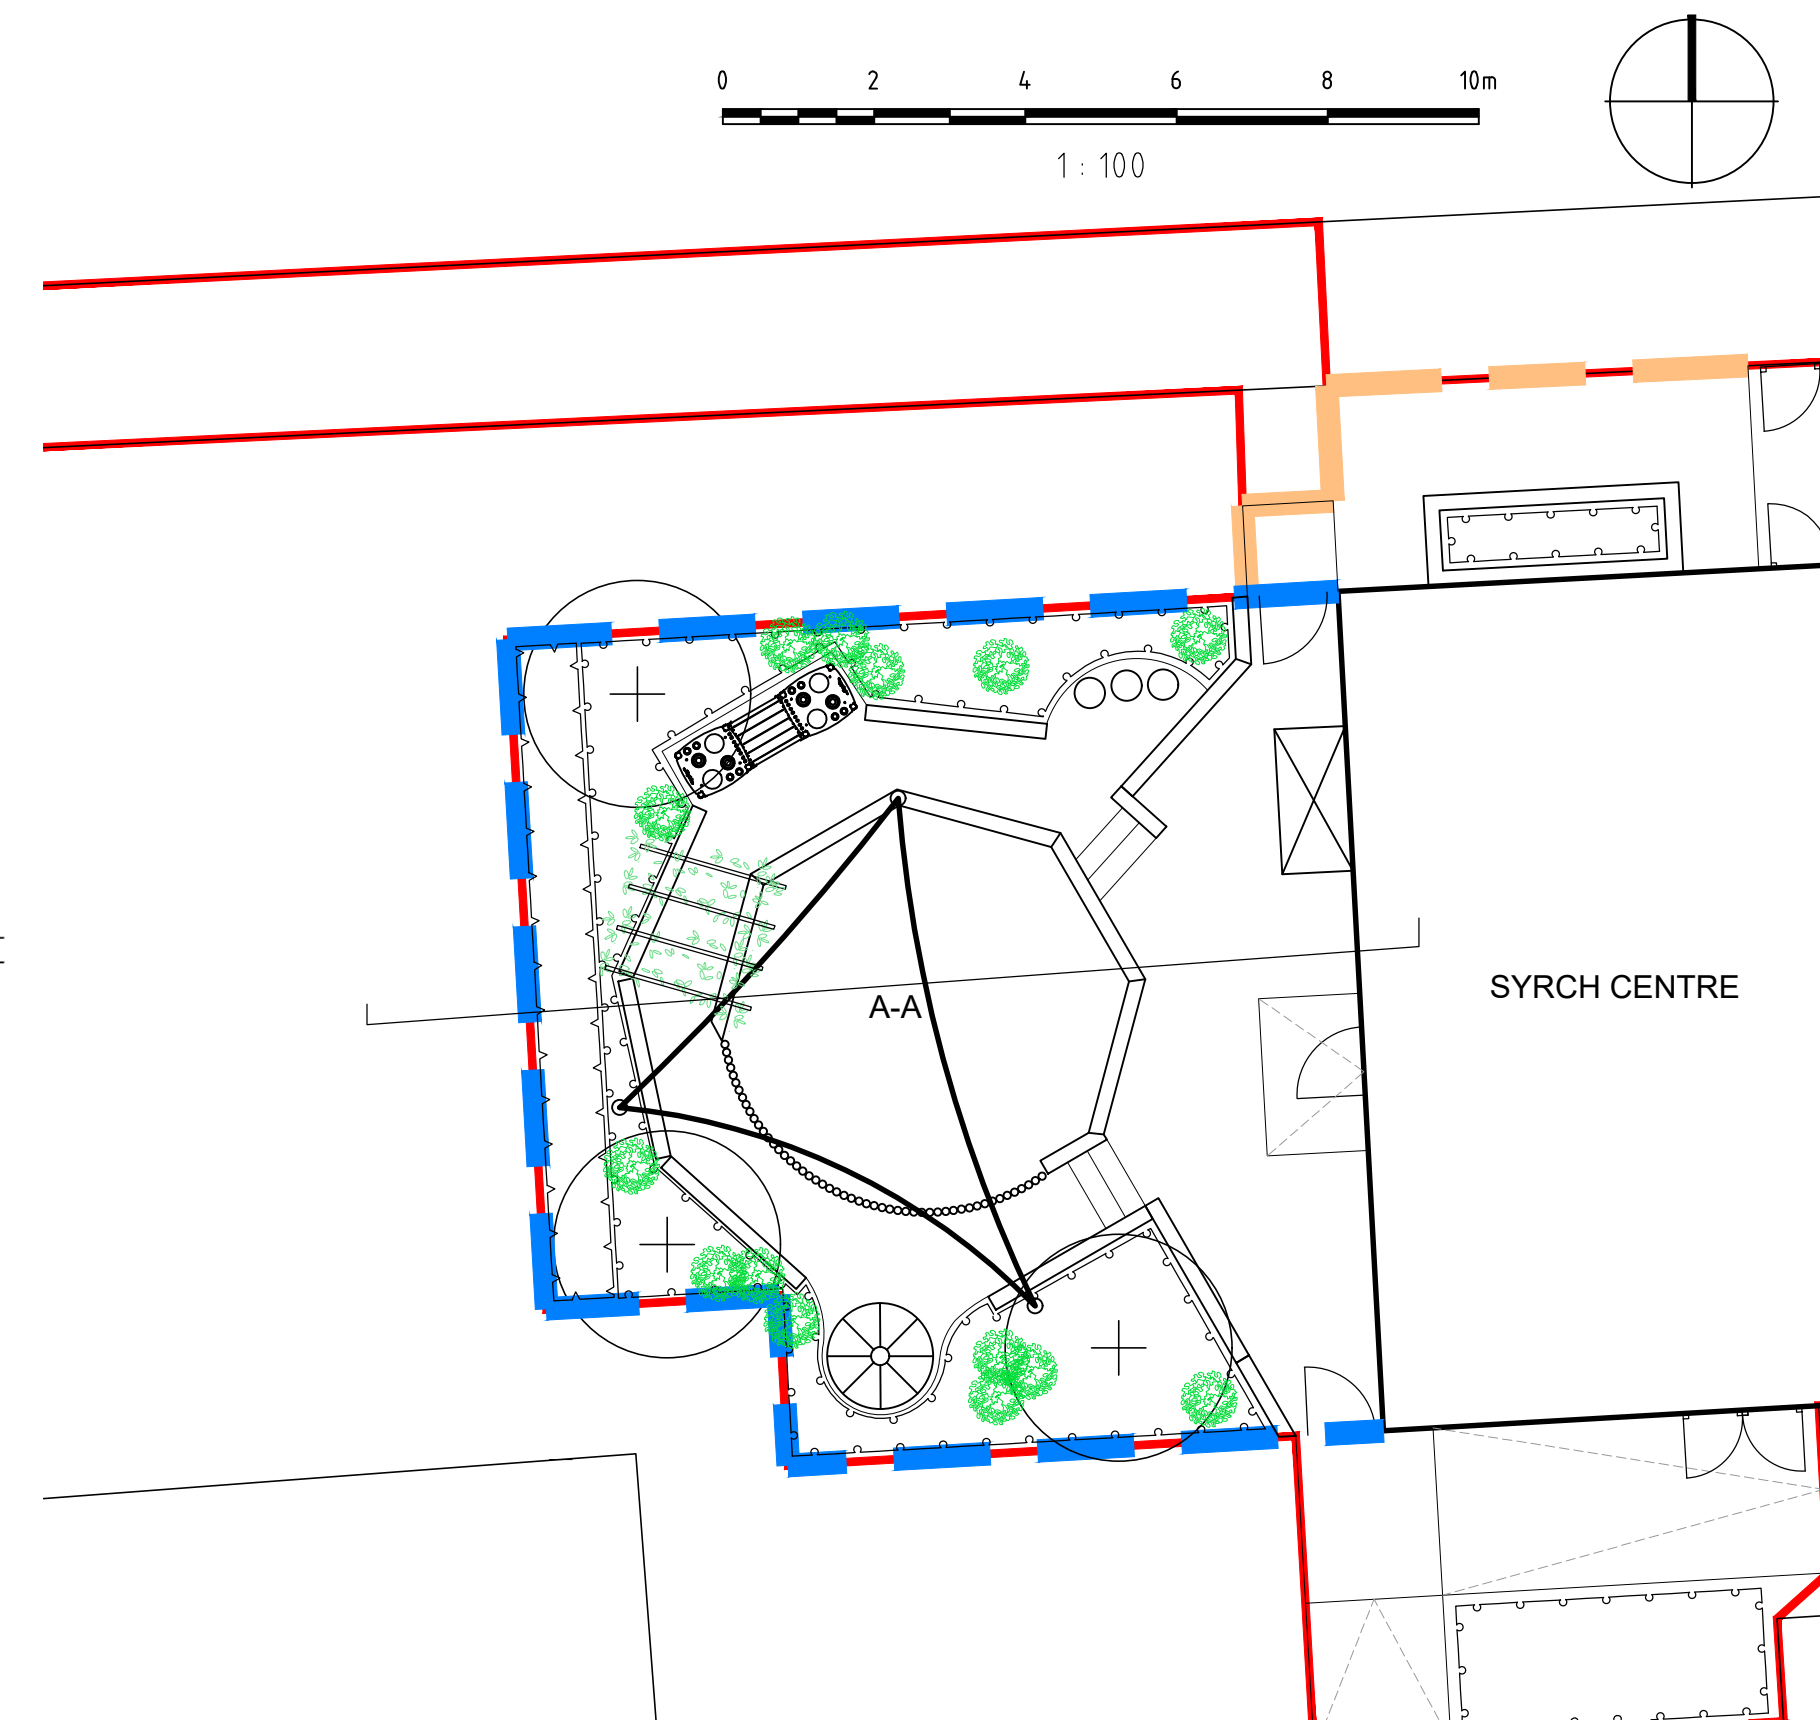
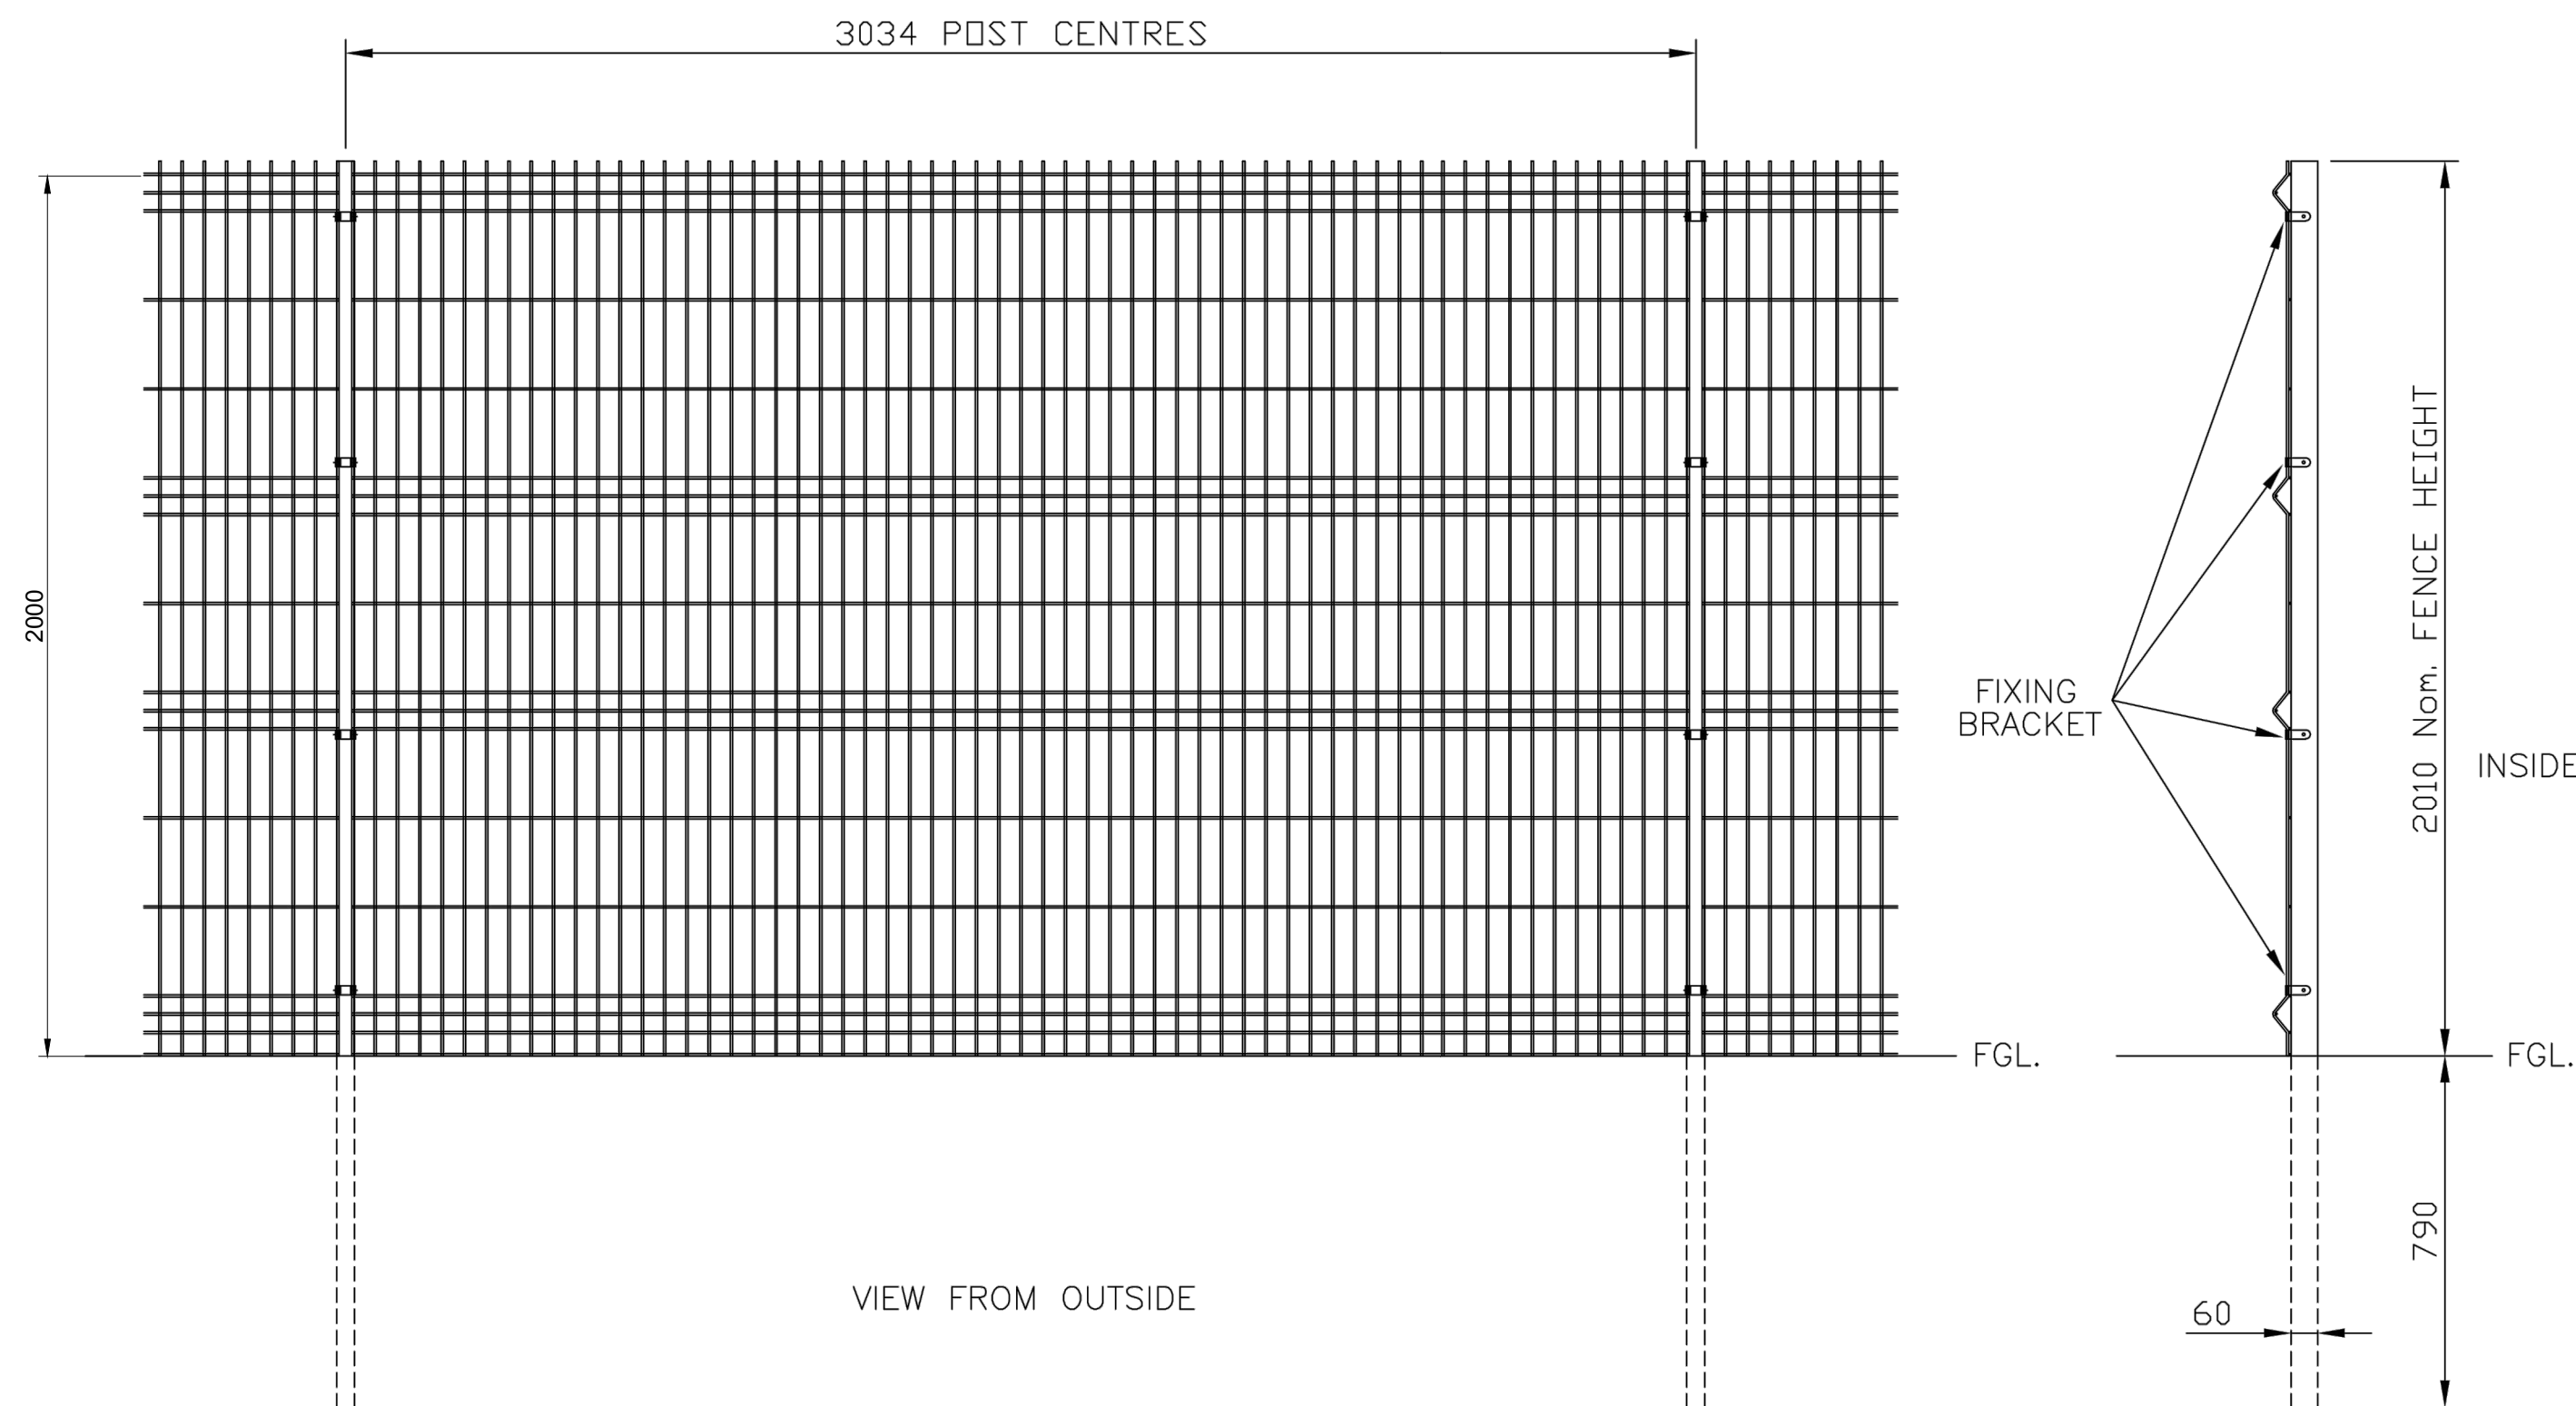
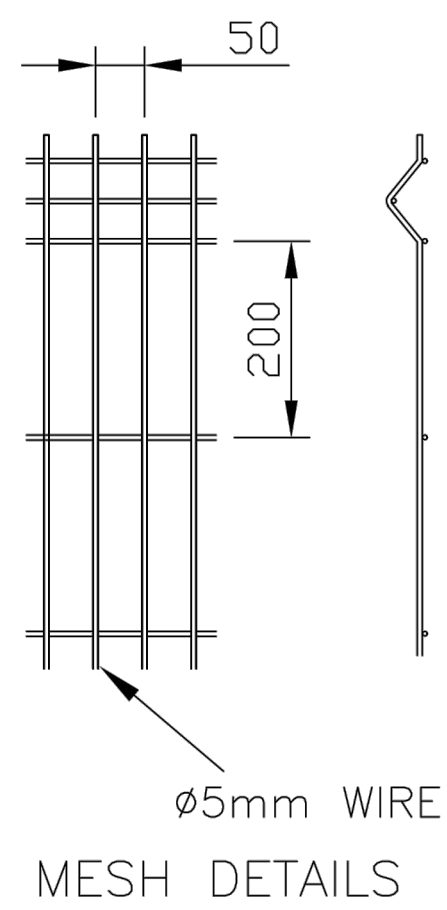


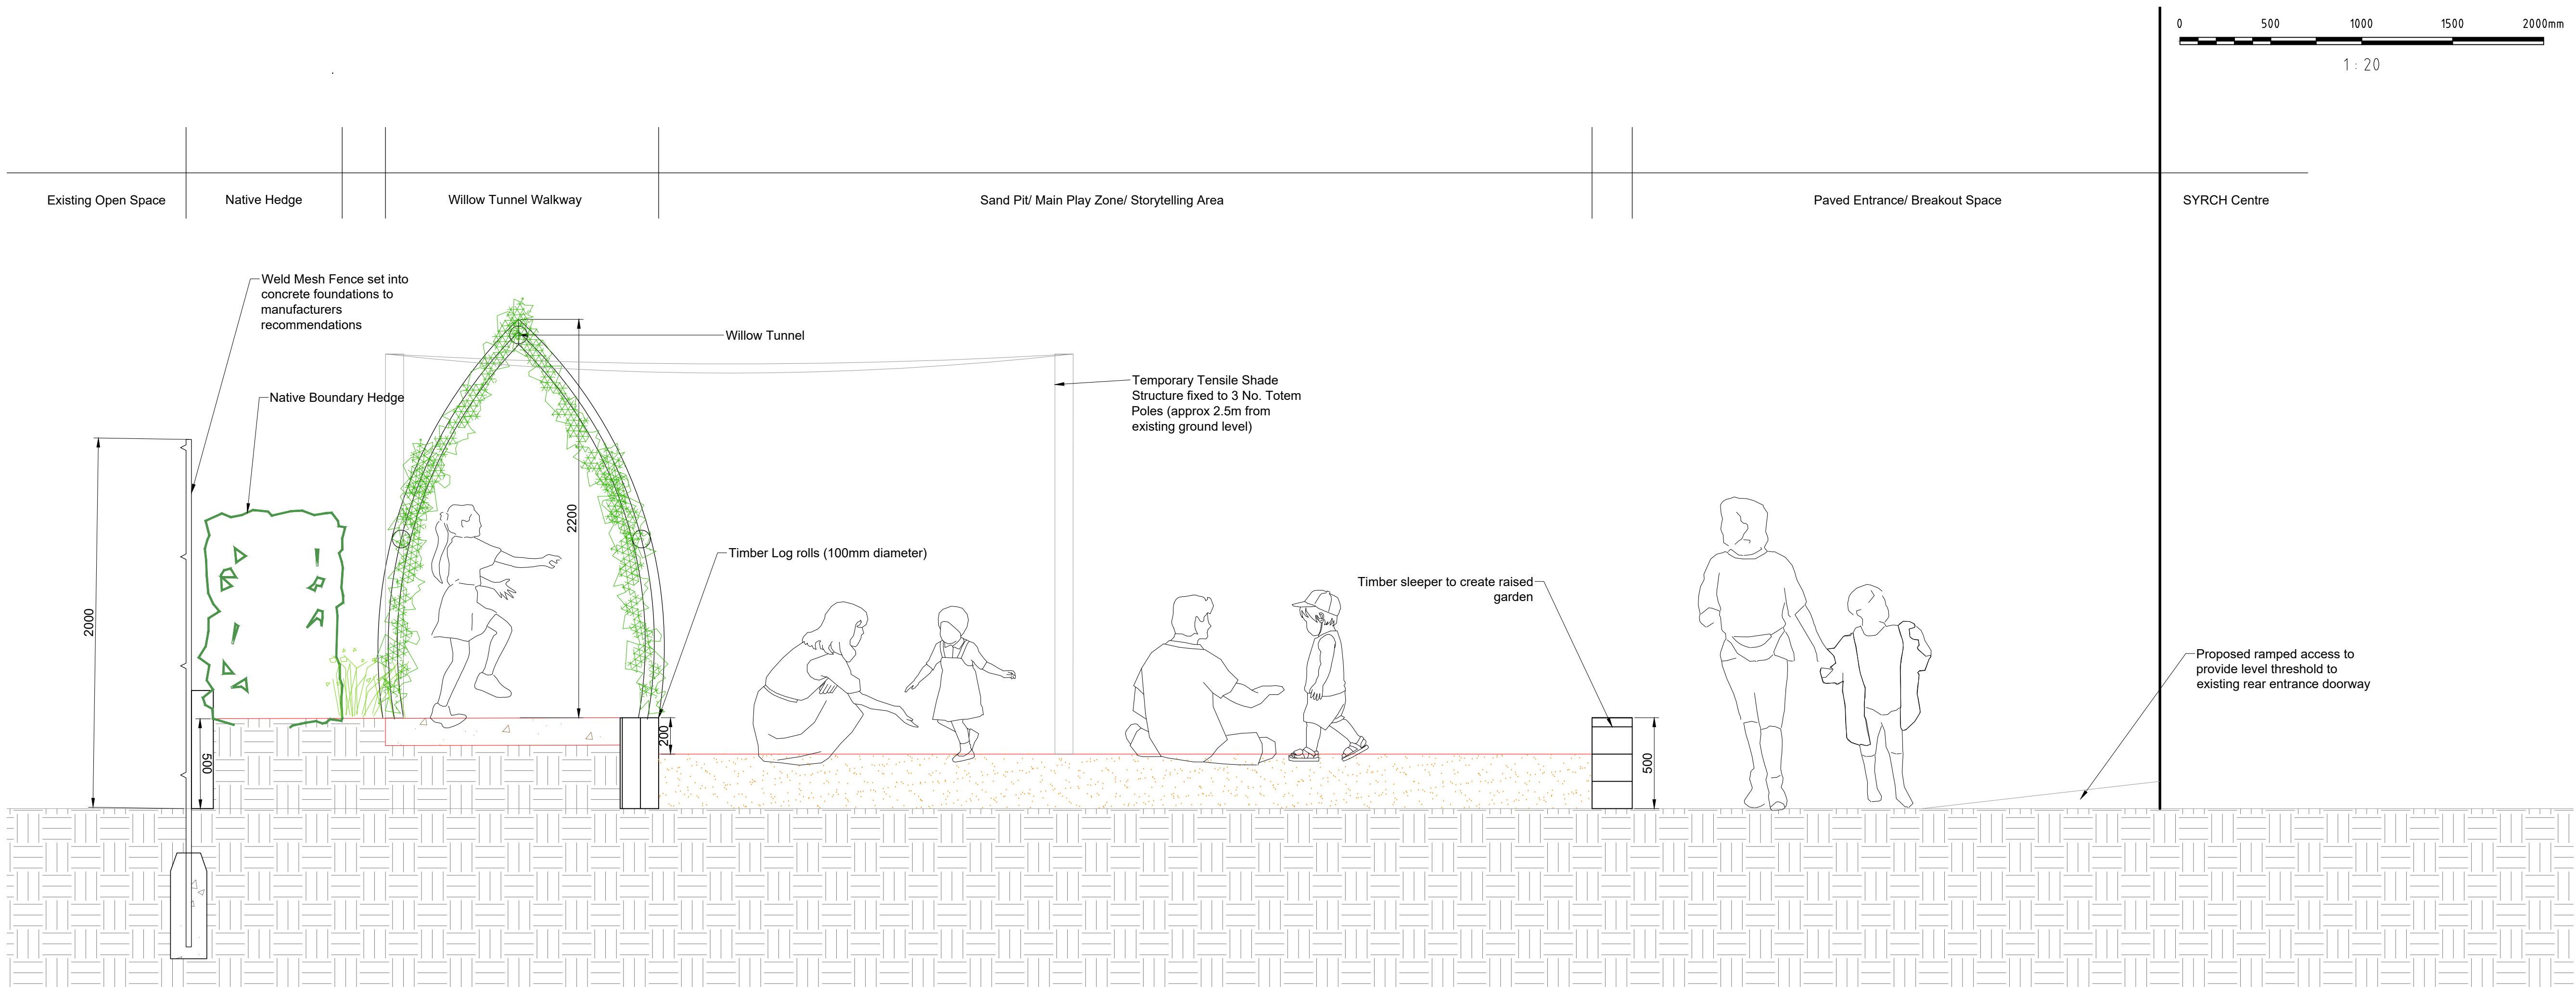

02 Jackson Fencing Euroguard Regular Weld Mesh Fence Detail
D01 NOT TO SCALE

03 Location Plan
D01 1:100 @ A1

NOTES:

1. This drawing is to be read in conjunction with all relevant contract drawings and specifications with any conflicting information to be brought to the attention of Deacon Design before works commence on site.
2. Do not scale from this drawing, (except for planning application purposes only) always work to noted dimensions.
3. All given dimensions in mm.

Jacksons Fencing: Euroguard Regular Weld Mesh Panel Fencing (Green)

Supplier Details:
Jacksons Fencing
New Rock Chilcompton
Bath
Somerset
BA3 4GJ
Tel: +44 (0)1761 232 666

<https://www.jacksons-security.co.uk/>
<https://www.jacksons-security.co.uk/welded-mesh-panels/euroguard-regular-fencing>

sales-bath@jacksonsfencing.co.uk

Refer to the data sheet: Euroguard Regular Weld Mesh Panel specification sheet for further details



Tensile Fabric Structures: Azure Tensile Canopy

Supplier Details:
Unit 22a, Beacon Business Park
Caldicot
Monmouthshire
NP26 5PY
Tel: +44 (0)800 9800 787

<https://www.tensilefabricstructures.co.uk/>
<https://www.tensilefabricstructures.co.uk/portfolio-item/straight-post-azure-school-canopy/>

info@tensilefabricstructures.co.uk

FINAL

04.01.23	GT	North Bar added to Location Plan	A	PD
DATE	DRAWN	DESCRIPTION OF REVISION	REVISION LETTER	CHECKED BY

DRAWING STATUS
FOR PLANNING

D
DEACON DESIGN
Landscape Architecture | Masterplanning | Urban Design
12a The Square, Wickham, Hampshire PO17 5JQ
www.deacondesign.co.uk | info@deacondesign.co.uk
Copyright Deacon Design Ltd

PROJECT TITLE:
Little Explorers Nursery, Emsworth

PROJECT NUMBER:
DD590

PLOT DATE:
07.12.22

DRAWING SCALE:
1:20

APPROVED BY:
PD

PAPER SIZE:
A1

DRAWN BY:
GT

DRAWING TITLE:
Nursery Garden Section/ Elevation

DRAWING NUMBER:
DD590D01

REVISION LETTER:
A

DRAWING FILE LOCATION:
Z:\Drobox (Deacon Design Ltd)\03 PROJECTS 500\DD590_Little Explorers Nursery School Emsworth\04-Drawings\Autocad_Keyscape\0-D-Details\Design\DD590D01_Nursery Garden Section.dwg