
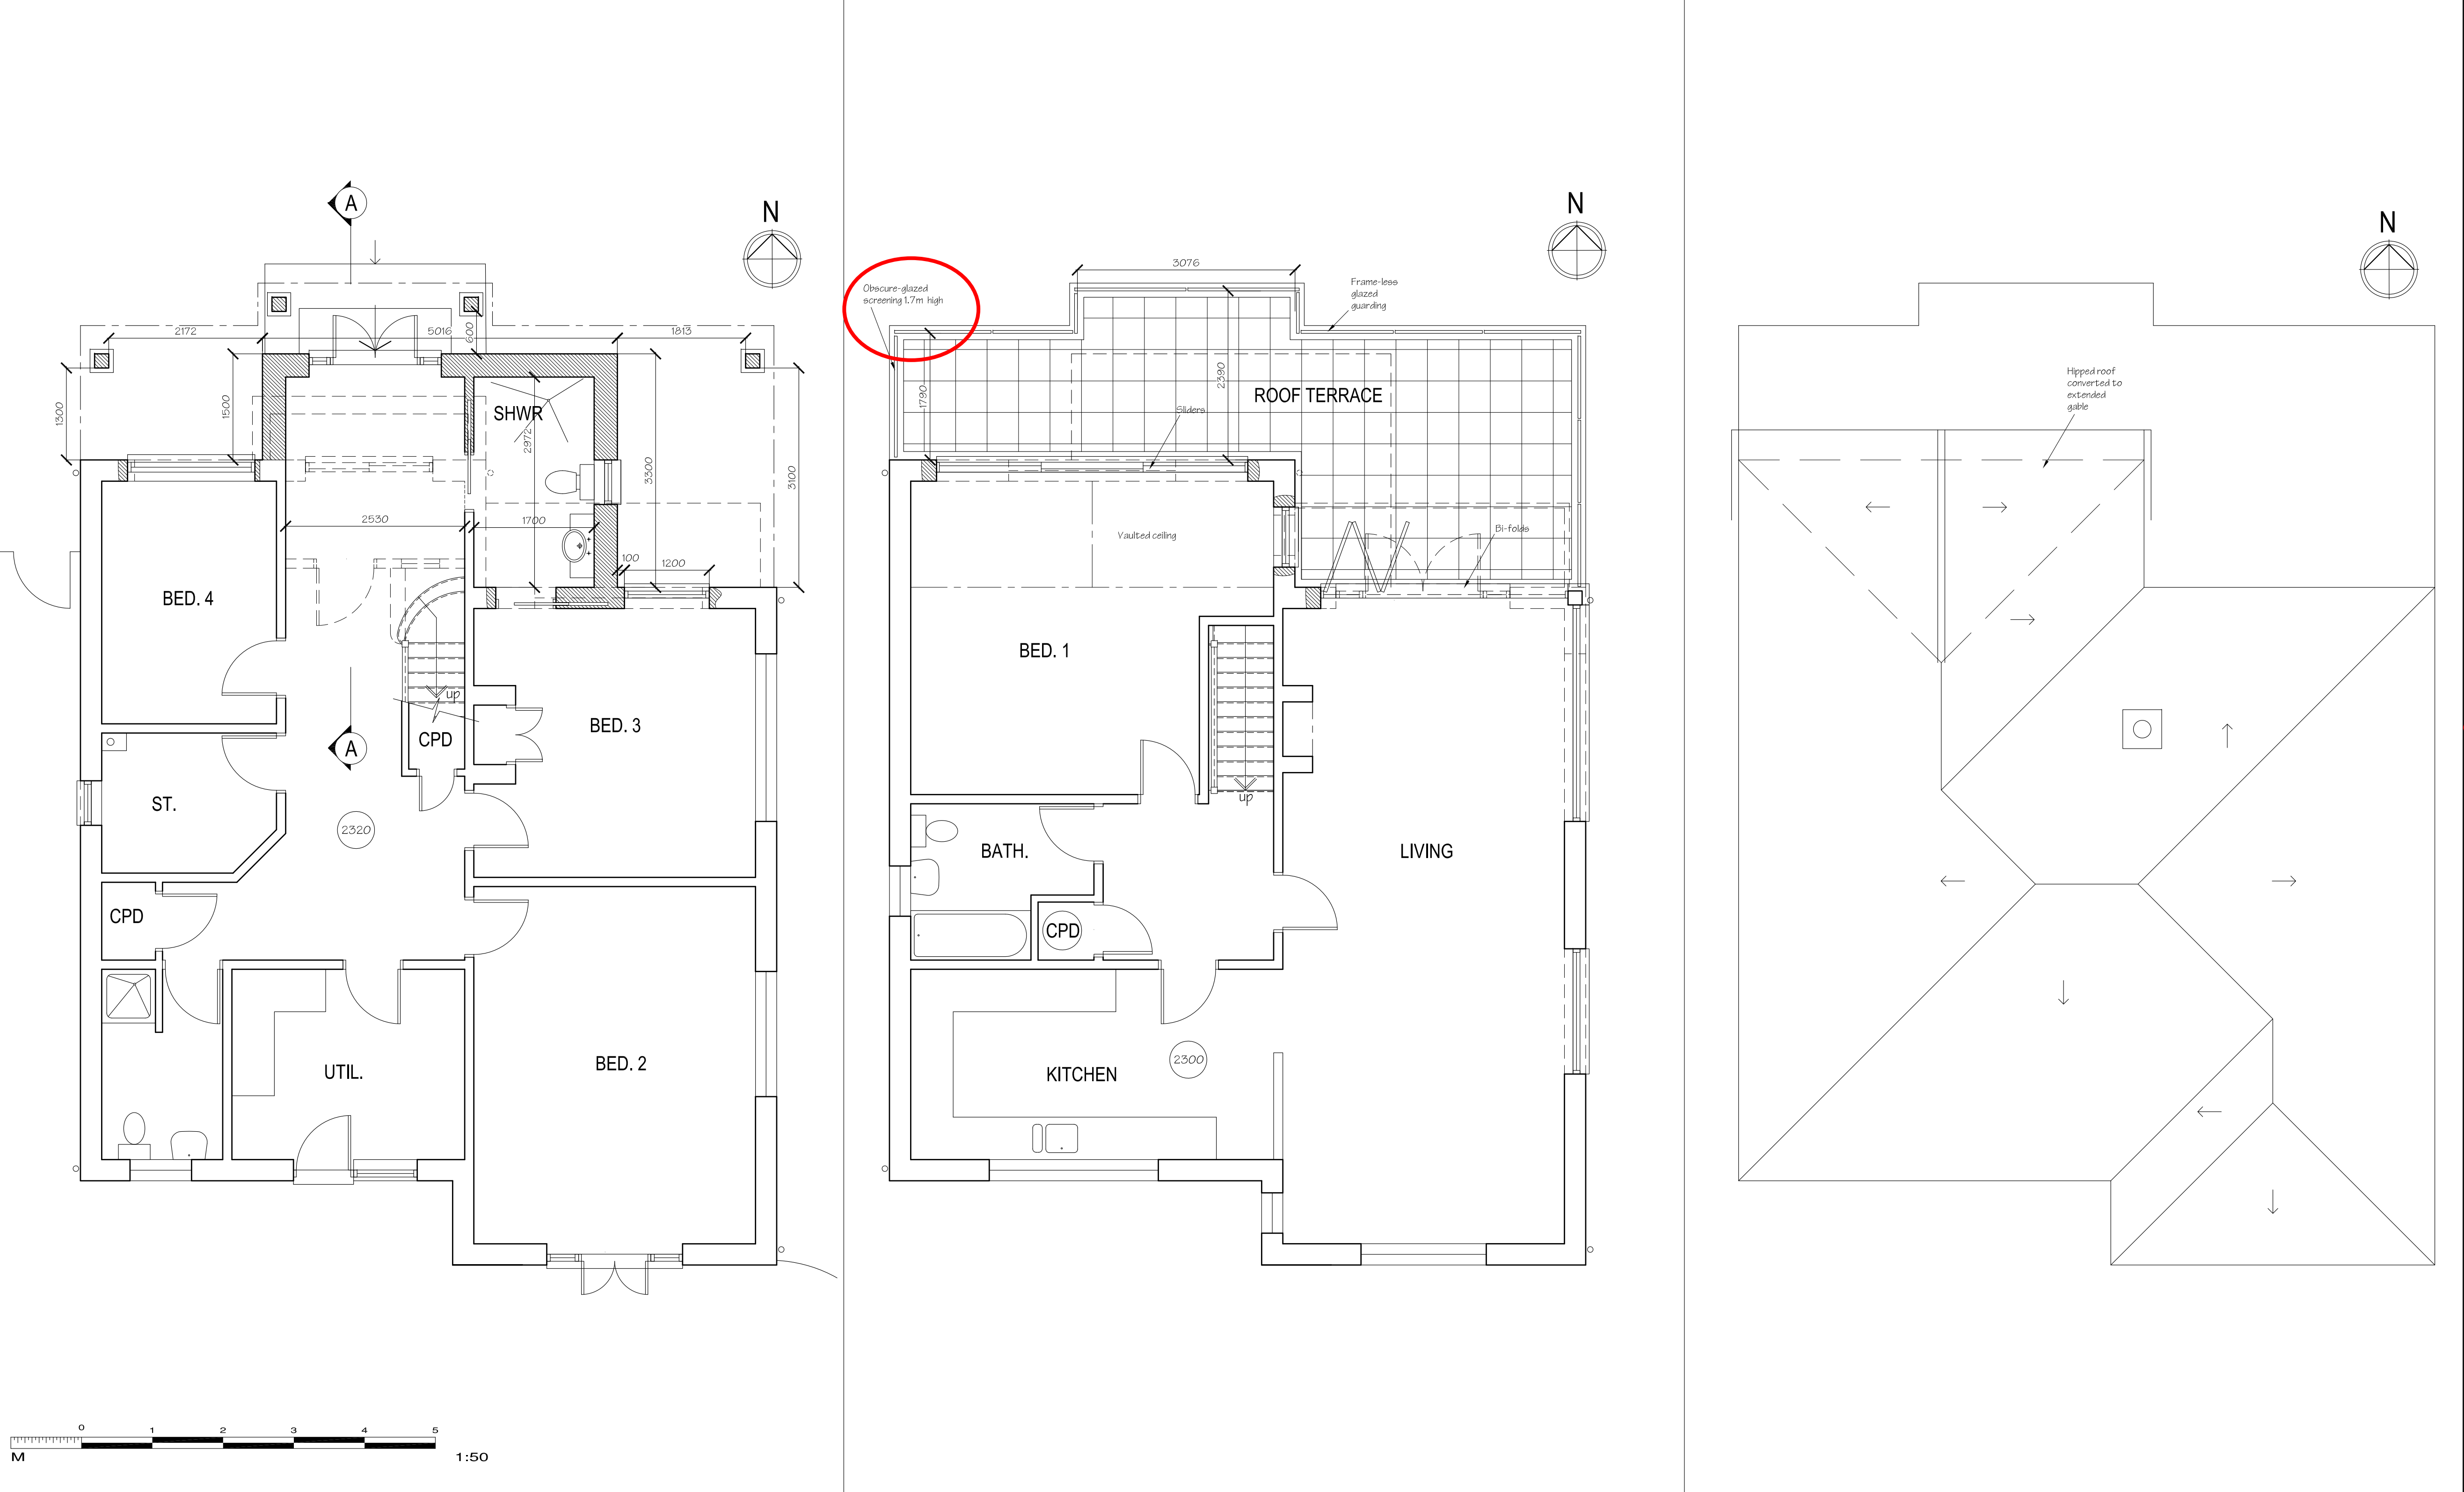


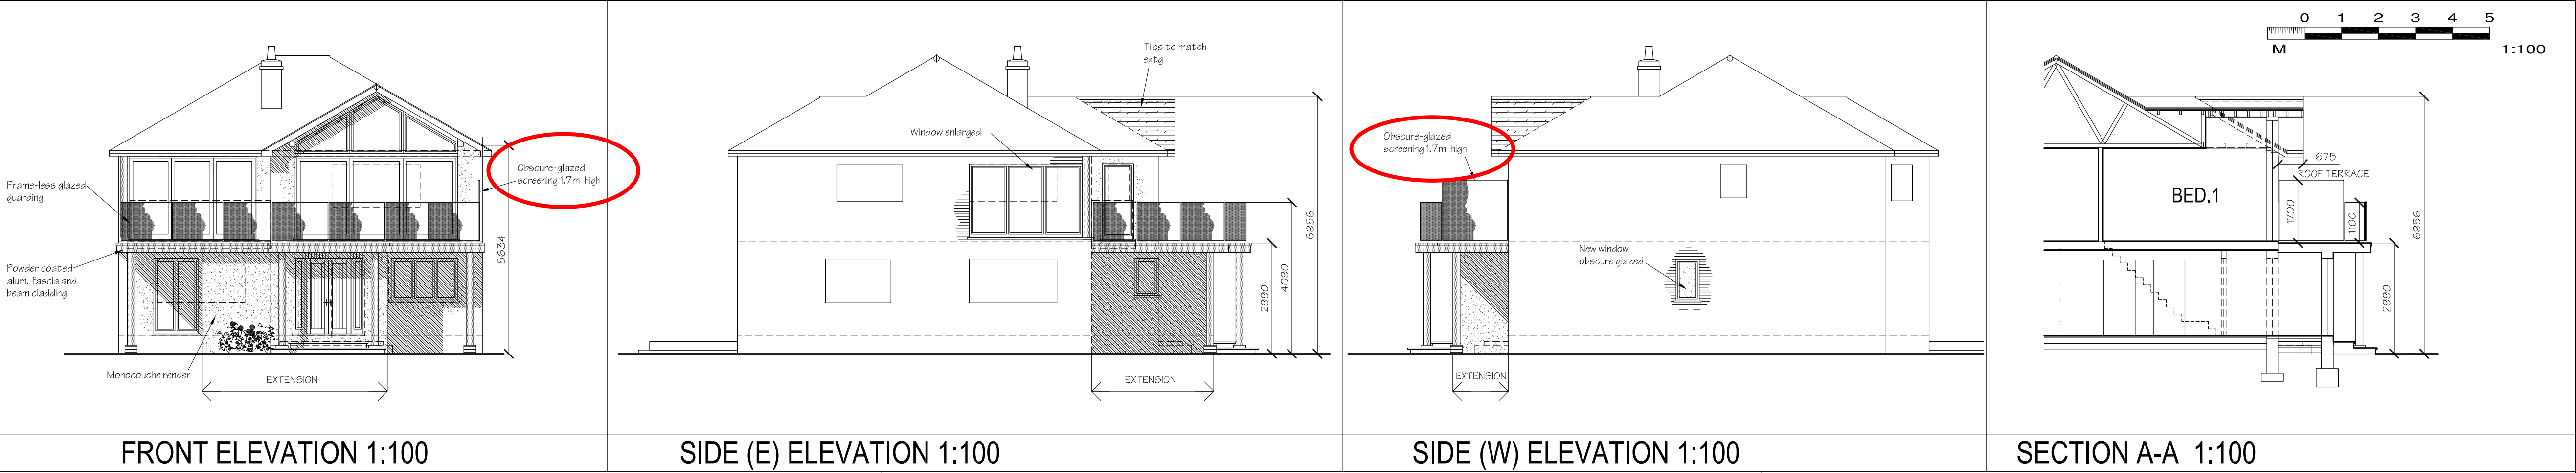

Notes:

~~All dimensions must be checked on site and not scaled from this drawing.~~

All work must be carried out in accordance with statutory requirements, all relevant British Standards and codes of practice.

This drawing to be read in conjunction with Drg.No. 1640/01 (latest revision)

A	6/12/23	SCREENING HEIGHT TO W BOUNDARY INCREASED
Date	Revisions	

© copyright

ALAN SHARP ASSOCIATES

ARCHITECTS SURVEYORS
Thursley House
53 Station Road
Guildford
Surrey
GU4 8HA
Tel: 01483 577896

E-mail: sharparch53@aol.com

www.sharparch.co.uk

Client
Mr P Smith

Job Title
RYTHE HOUSE
MARINE WALK
HAYLING ISLAND
PO11 9PQ

Drawing Title
PROPOSED EXTENSION
PLANS, ELEVATIONS
SECTION

FOR PLANNING APPLICATION

Scale 1:50 1:100	Sheet size A1
---------------------	------------------

Date
OCT 23

Drg No 1640/02	A
--------------------------	----------