


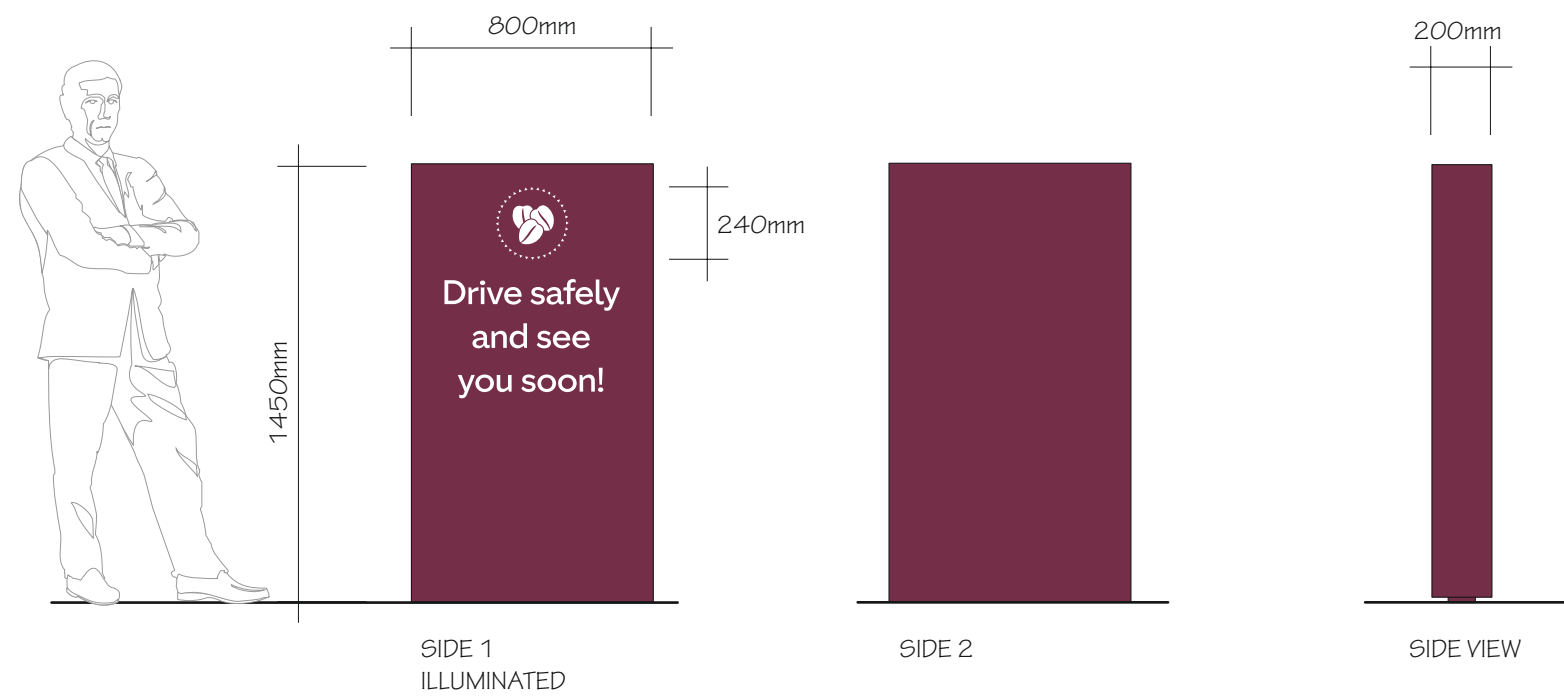

EXIT SIGN

2.5mm ALUMINIUM TRAY & BACK PANEL IN COSTA RED.  
DETAILS CUT FROM FACE & BACKED UP WITH OPAL ACRYLIC.  
INTERNAL LED ILLUMINATION.  
TRAY & BACK PANEL FITTED TO 89mm DIA. STEEL POST USING  
SIGNFIX CHANNEL & CLIPS.  
Scale 1 : 25

LIGHT OUTPUT APPROX 600 CDM2

POWER FEED TO BASE SUPPLIED BY OTHERS



ANY COLOURS SHOWN ARE INDICATIVE ONLY AND ARE NOT TRUE REPRESENTATIONS OF THE FINISHED PRODUCT.  
  
THIS DRAWING IS THE PROPERTY OF BENSON SIGNS LIMITED. COPYRIGHT IS RESERVED BY THEM AND IS ISSUED ON THE CONDITION THAT IT IS NOT COPIED OR DISCLOSED BY OR TO ANY UNAUTHORISED PERSONS WITHOUT PRIOR CONSENT IN WRITING OF BENSON SIGNS LIMITED.

|              |            |       |                               |               |      |
|--------------|------------|-------|-------------------------------|---------------|------|
| CLIENT COSTA |            |       | JOB DRIVE THRU, WATERLOOVILLE |               |      |
| DATE         | 13.10.2020 | SCALE | AS SHOWN @ A3                 | DRAWN         | M.M. |
|              |            |       | REV.                          | DWG No. 28880 |      |

