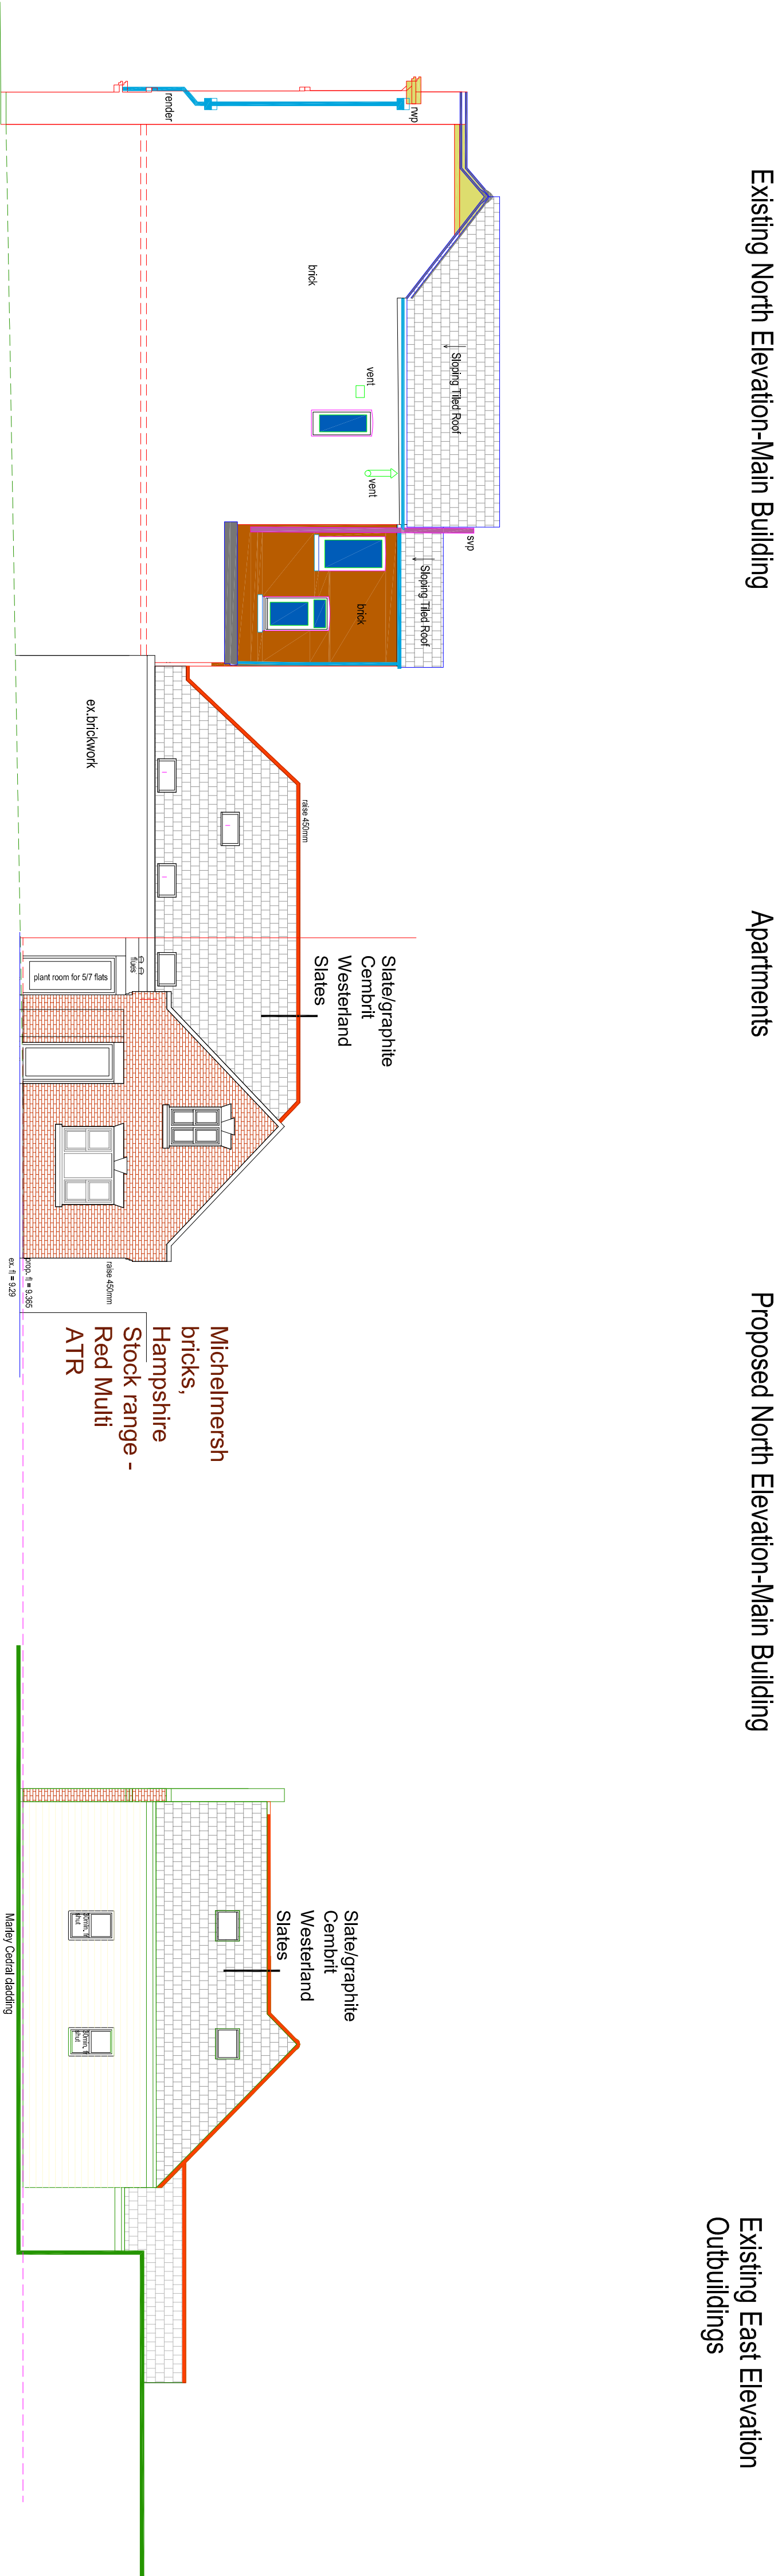
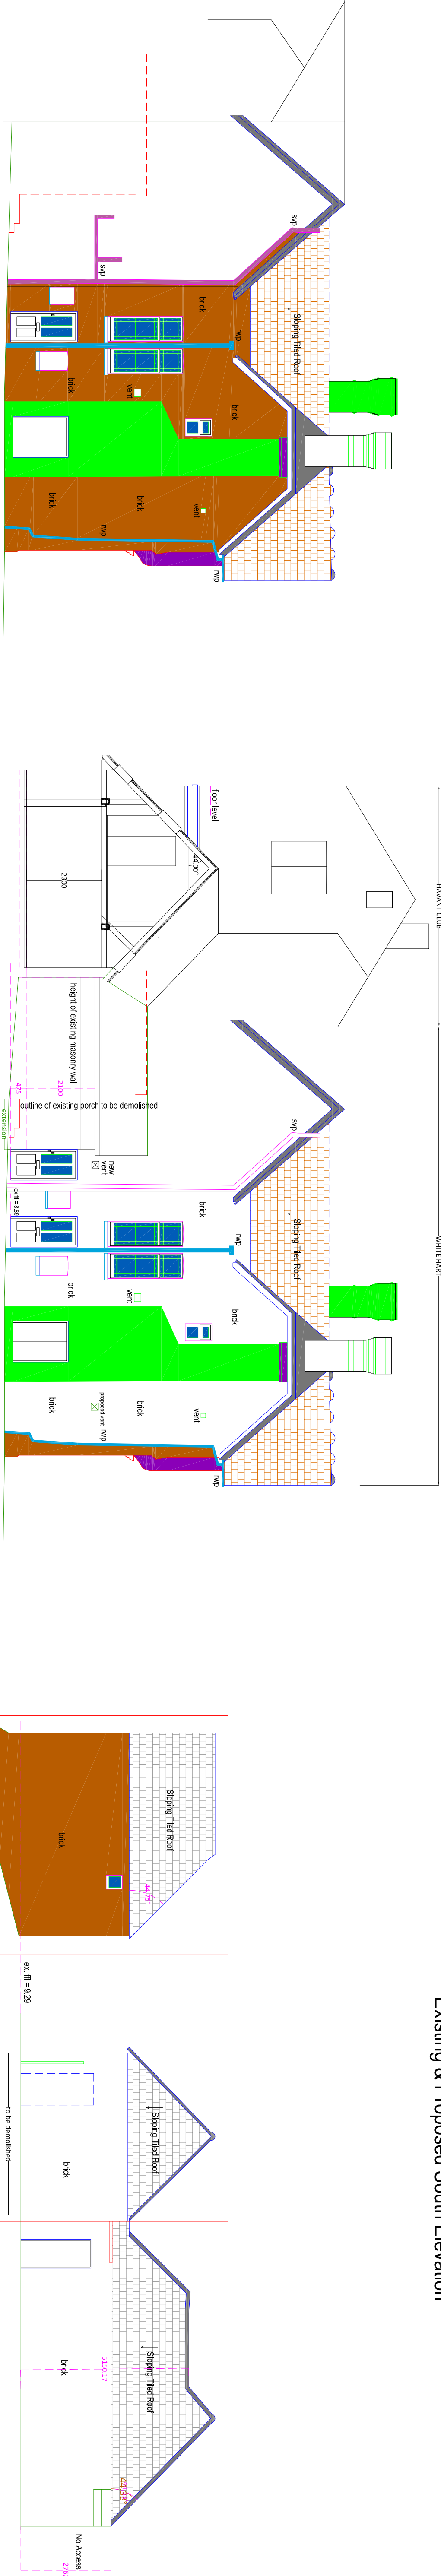
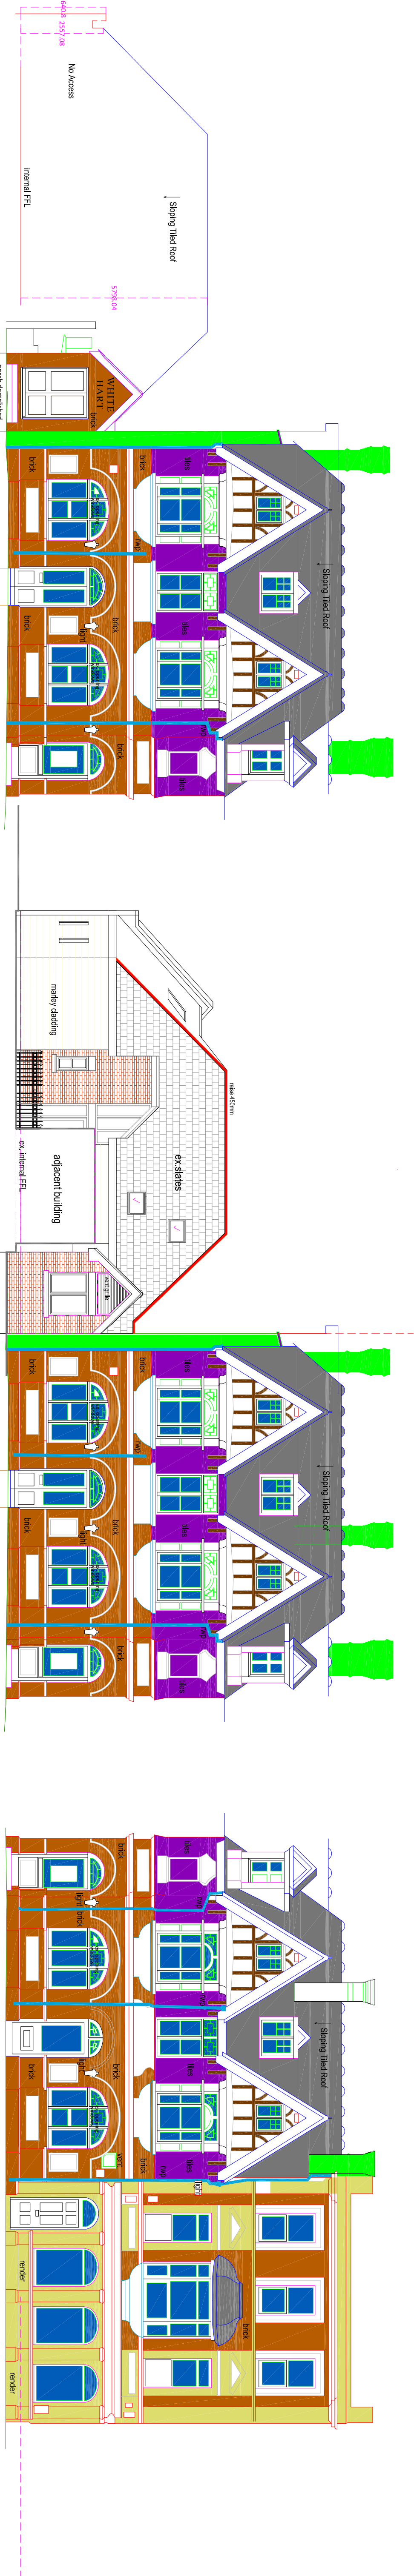


REVISION C: AMENDED - 09/10/23 - PG	TITLE	PETER GALLOWAY PARTNERSHIP
REVISION B: AMENDED - 21/08/23 - PG	DATE	1/100
REVISION A: AMENDED - 21/08/23 - PG	SCALE	1/100
Aug 23	DATE	1/100
Former White Hart Public House	TITLE	Conversion of Ground Floor Golden Stois
1, East Street Havant - PO9 1AA	DETAIL	to 4 no. 2 Bed Supported Living Apartments
General Arrangement Elevations	DRAWING NO	23/201/P02
PETER GALLOWAY PARTNERSHIP	AUTHOR	PG
ARCHITECTS	HAVANT	MOB: 07808 48362
TEL: 02392 483153	E-MAIL: peter@gyparchitects.co.uk	