
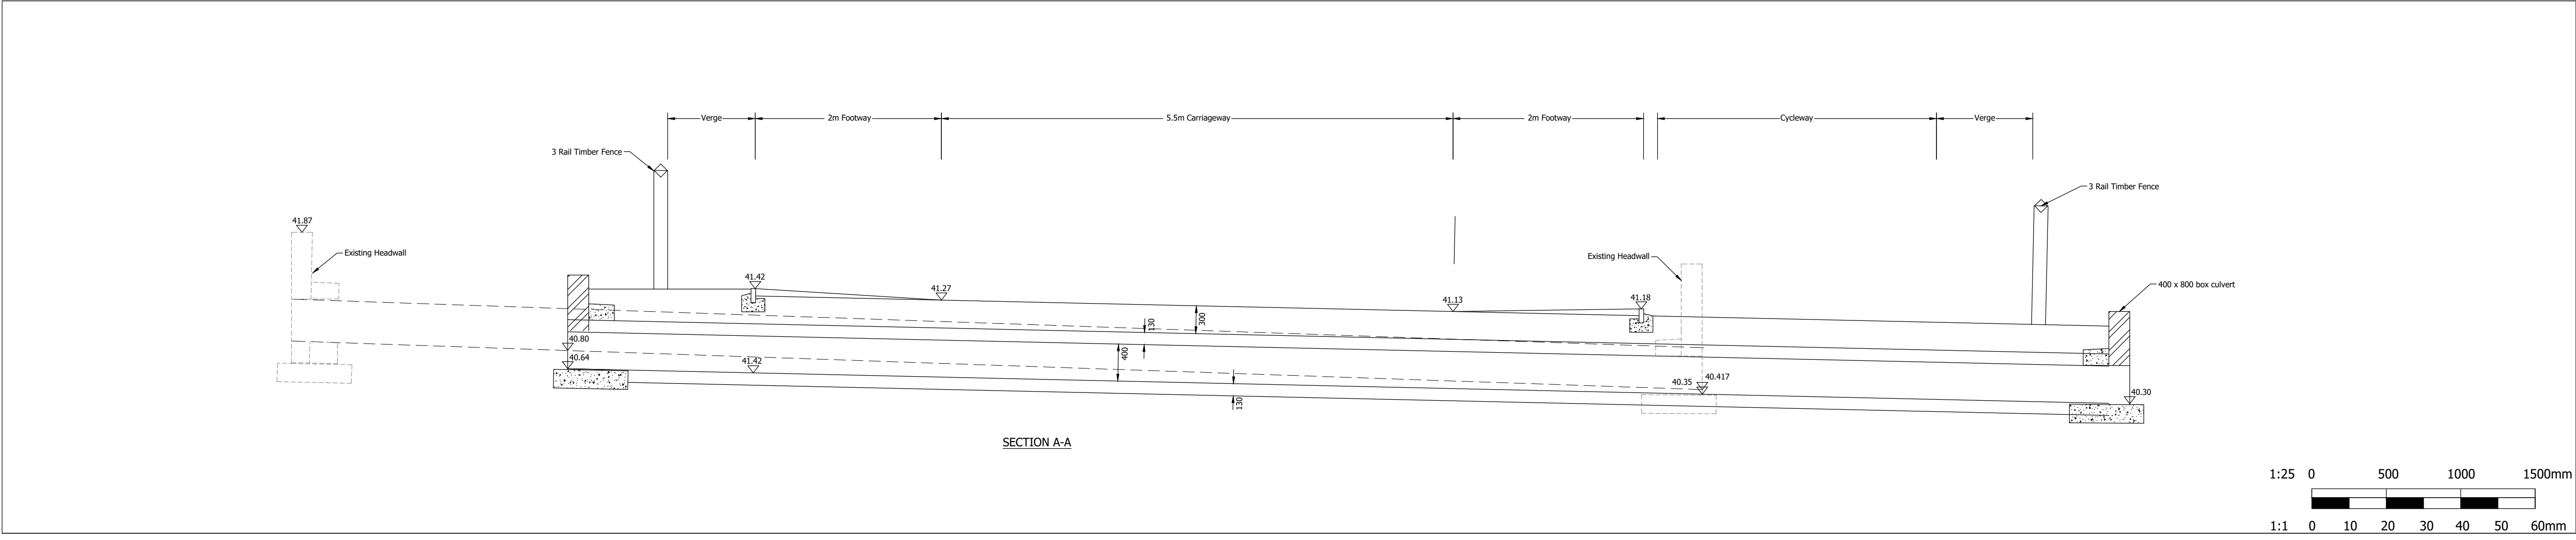
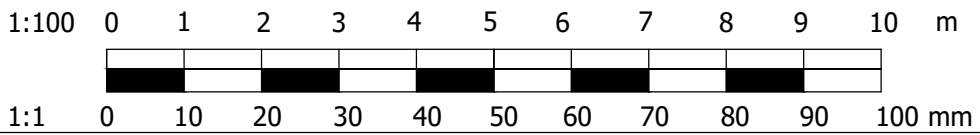
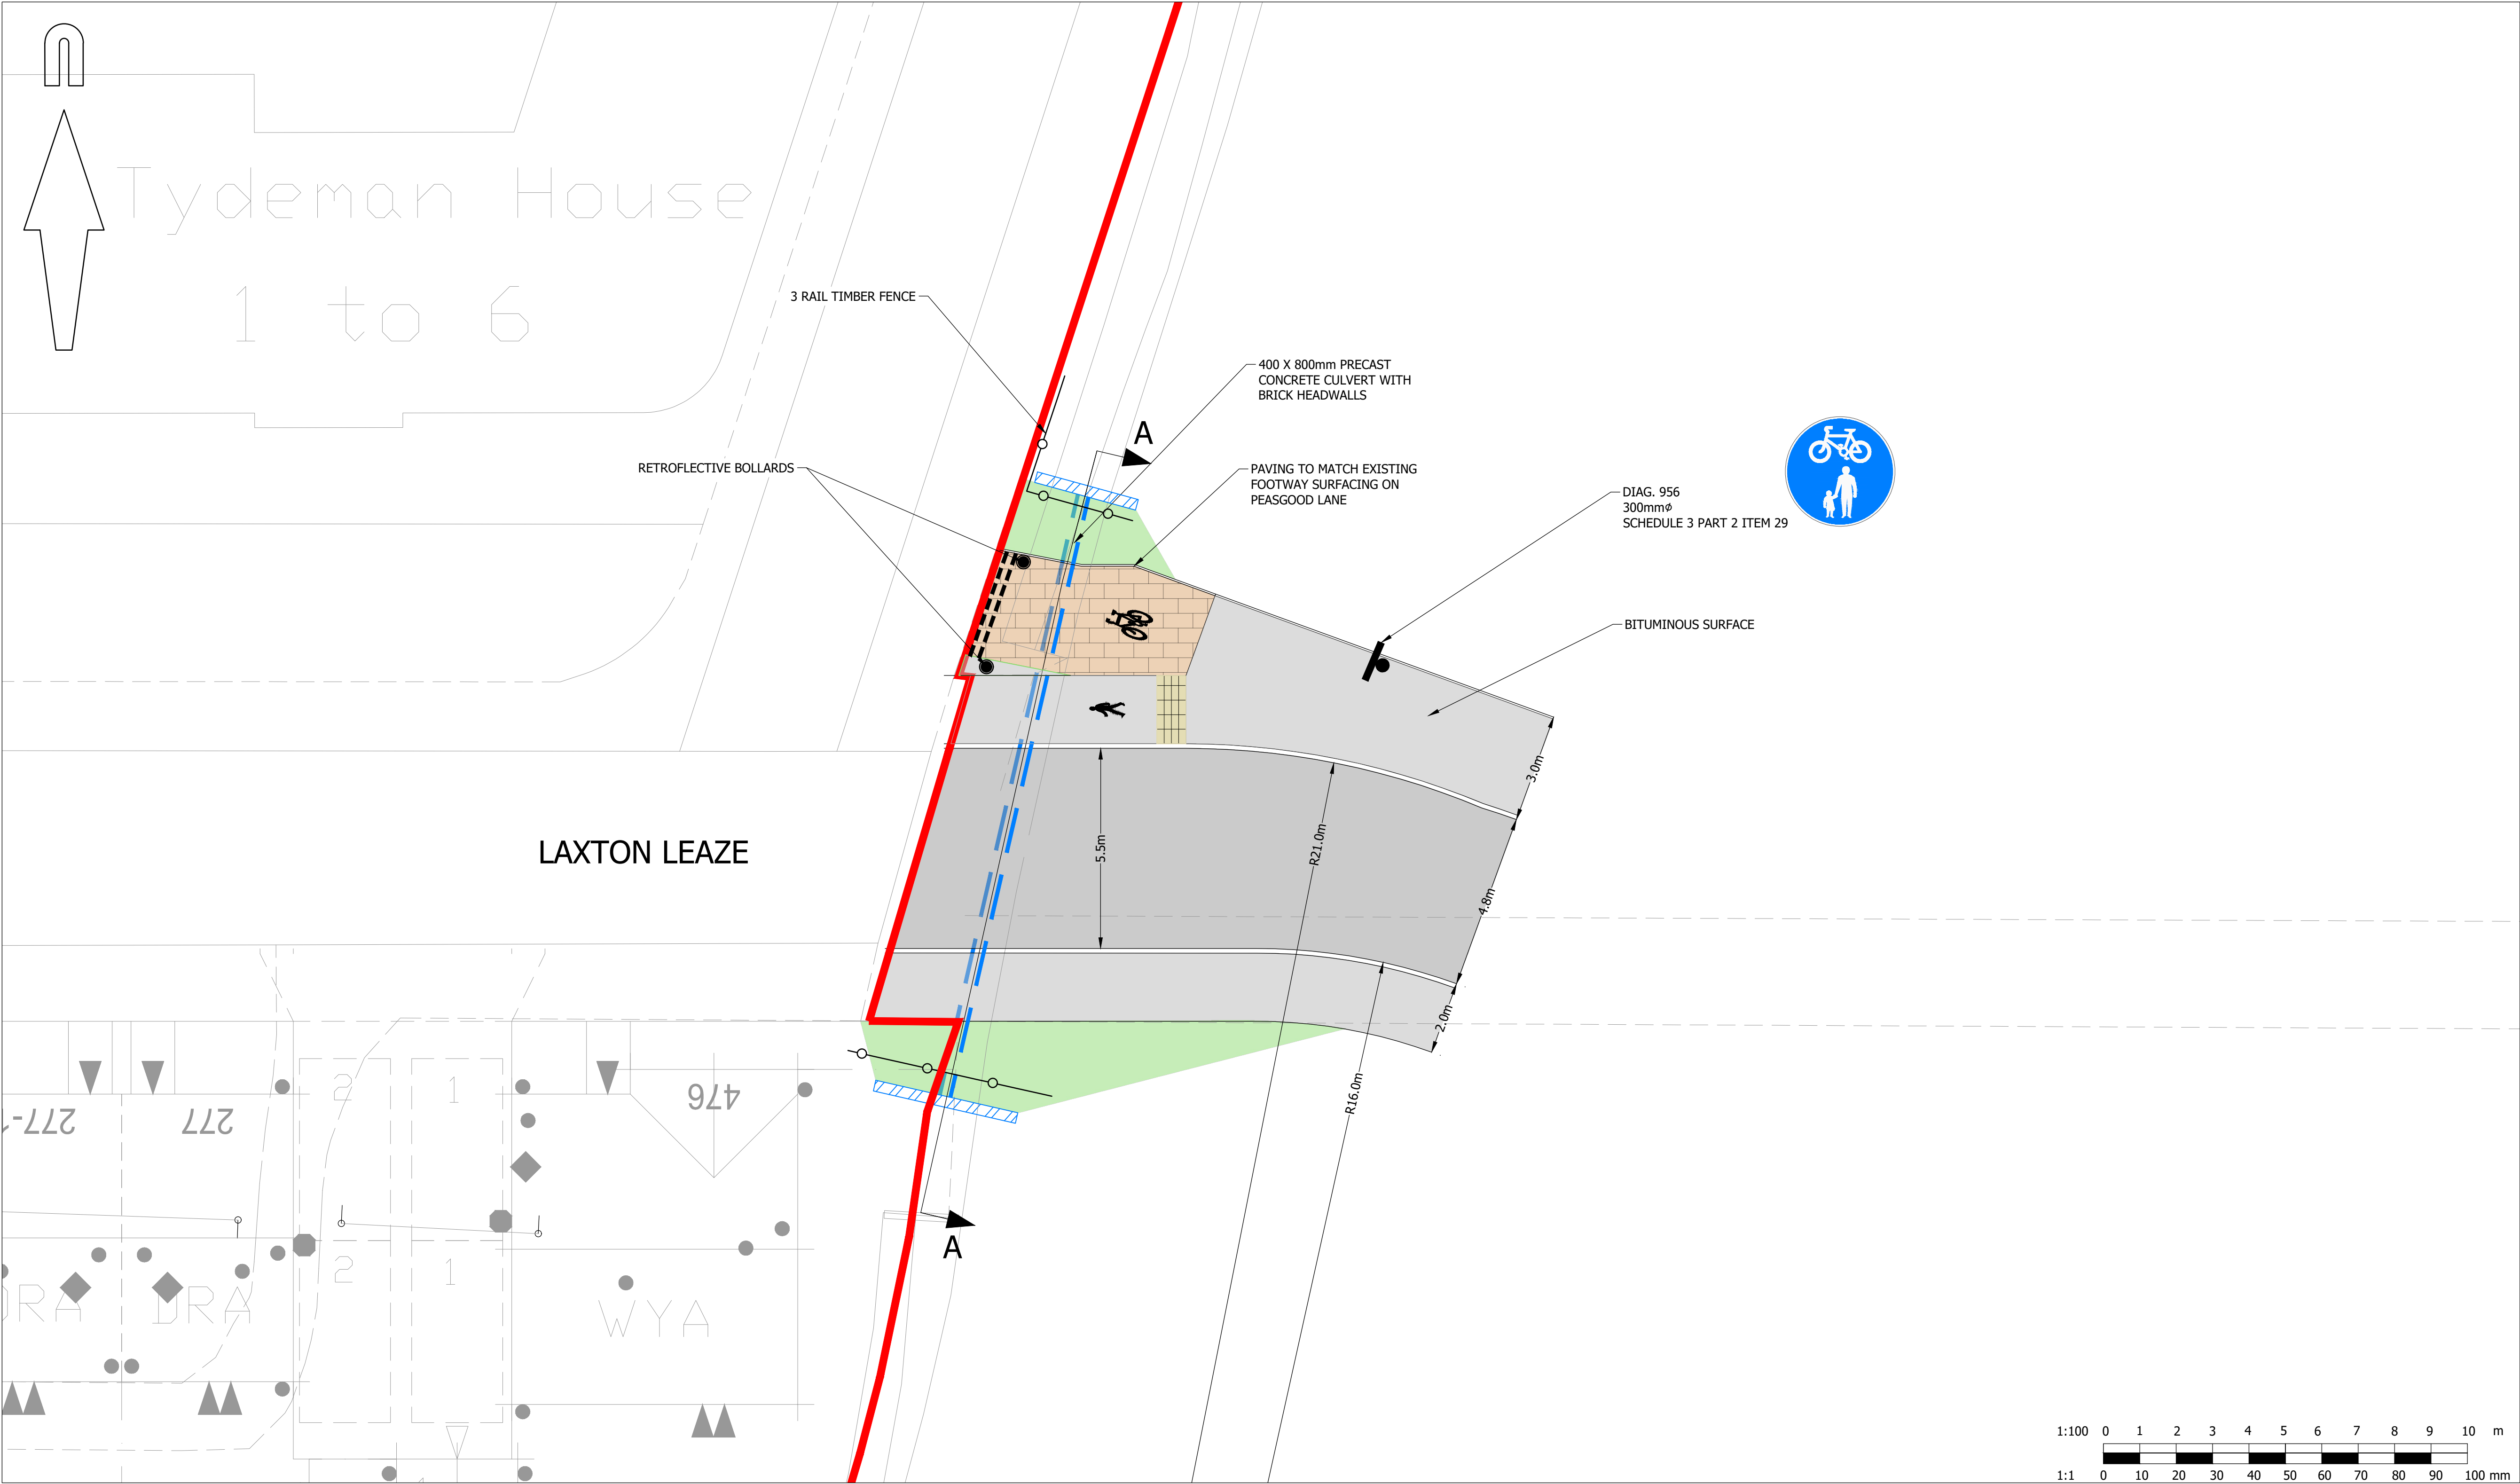


© Mayer Brown Limited Copyright. The drawings, information and data recorded in this document ("the information") is the property of Mayer Brown. This document and the information are solely for the use of the authorised recipient and this document may not be used, copied or reproduced in whole or part for any purposes other than which it was supplied by Mayer Brown. Mayer Brown makes no representation, undertakes no duty and accepts no responsibilities to any third party who may use or rely upon this document or the information.

A1 ORIGINAL

© Crown Copyright and database rights 2023 Ordnance Survey 0100031673

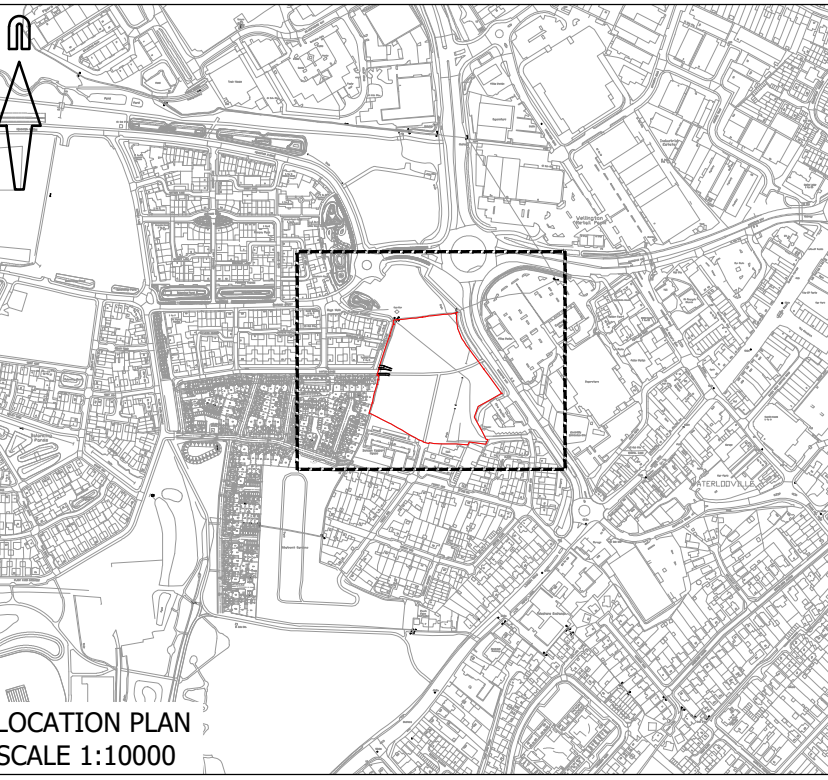

FOR APPROVAL
NOT FOR CONSTRUCTION

A		Further details added.	RHA	26/05/2023
rev.	amendment	checked	date	

m3
mayer brown

Mayer Brown Limited Lion House
Oriental Road Woking Surrey GU22 8AR
Telephone 01483 750 508 Fax 01483 750 437
wokingoffice@mayerbrown.co.uk www.mayerbrown.co.uk

client		Investing in homes since 1912		
grainger plc				
project				
BLUE STAR LAND				
WATERLOOVILLE				
scale	AS SHOWN	drawn by	KD	checked by RHA
date	MARCH 2023	cad file	SK_02.DWG	
title				
PROPOSED VEHICULAR ACCESS				
drawing number				rev.
GTWVILLE_BSL/SK/02				A