

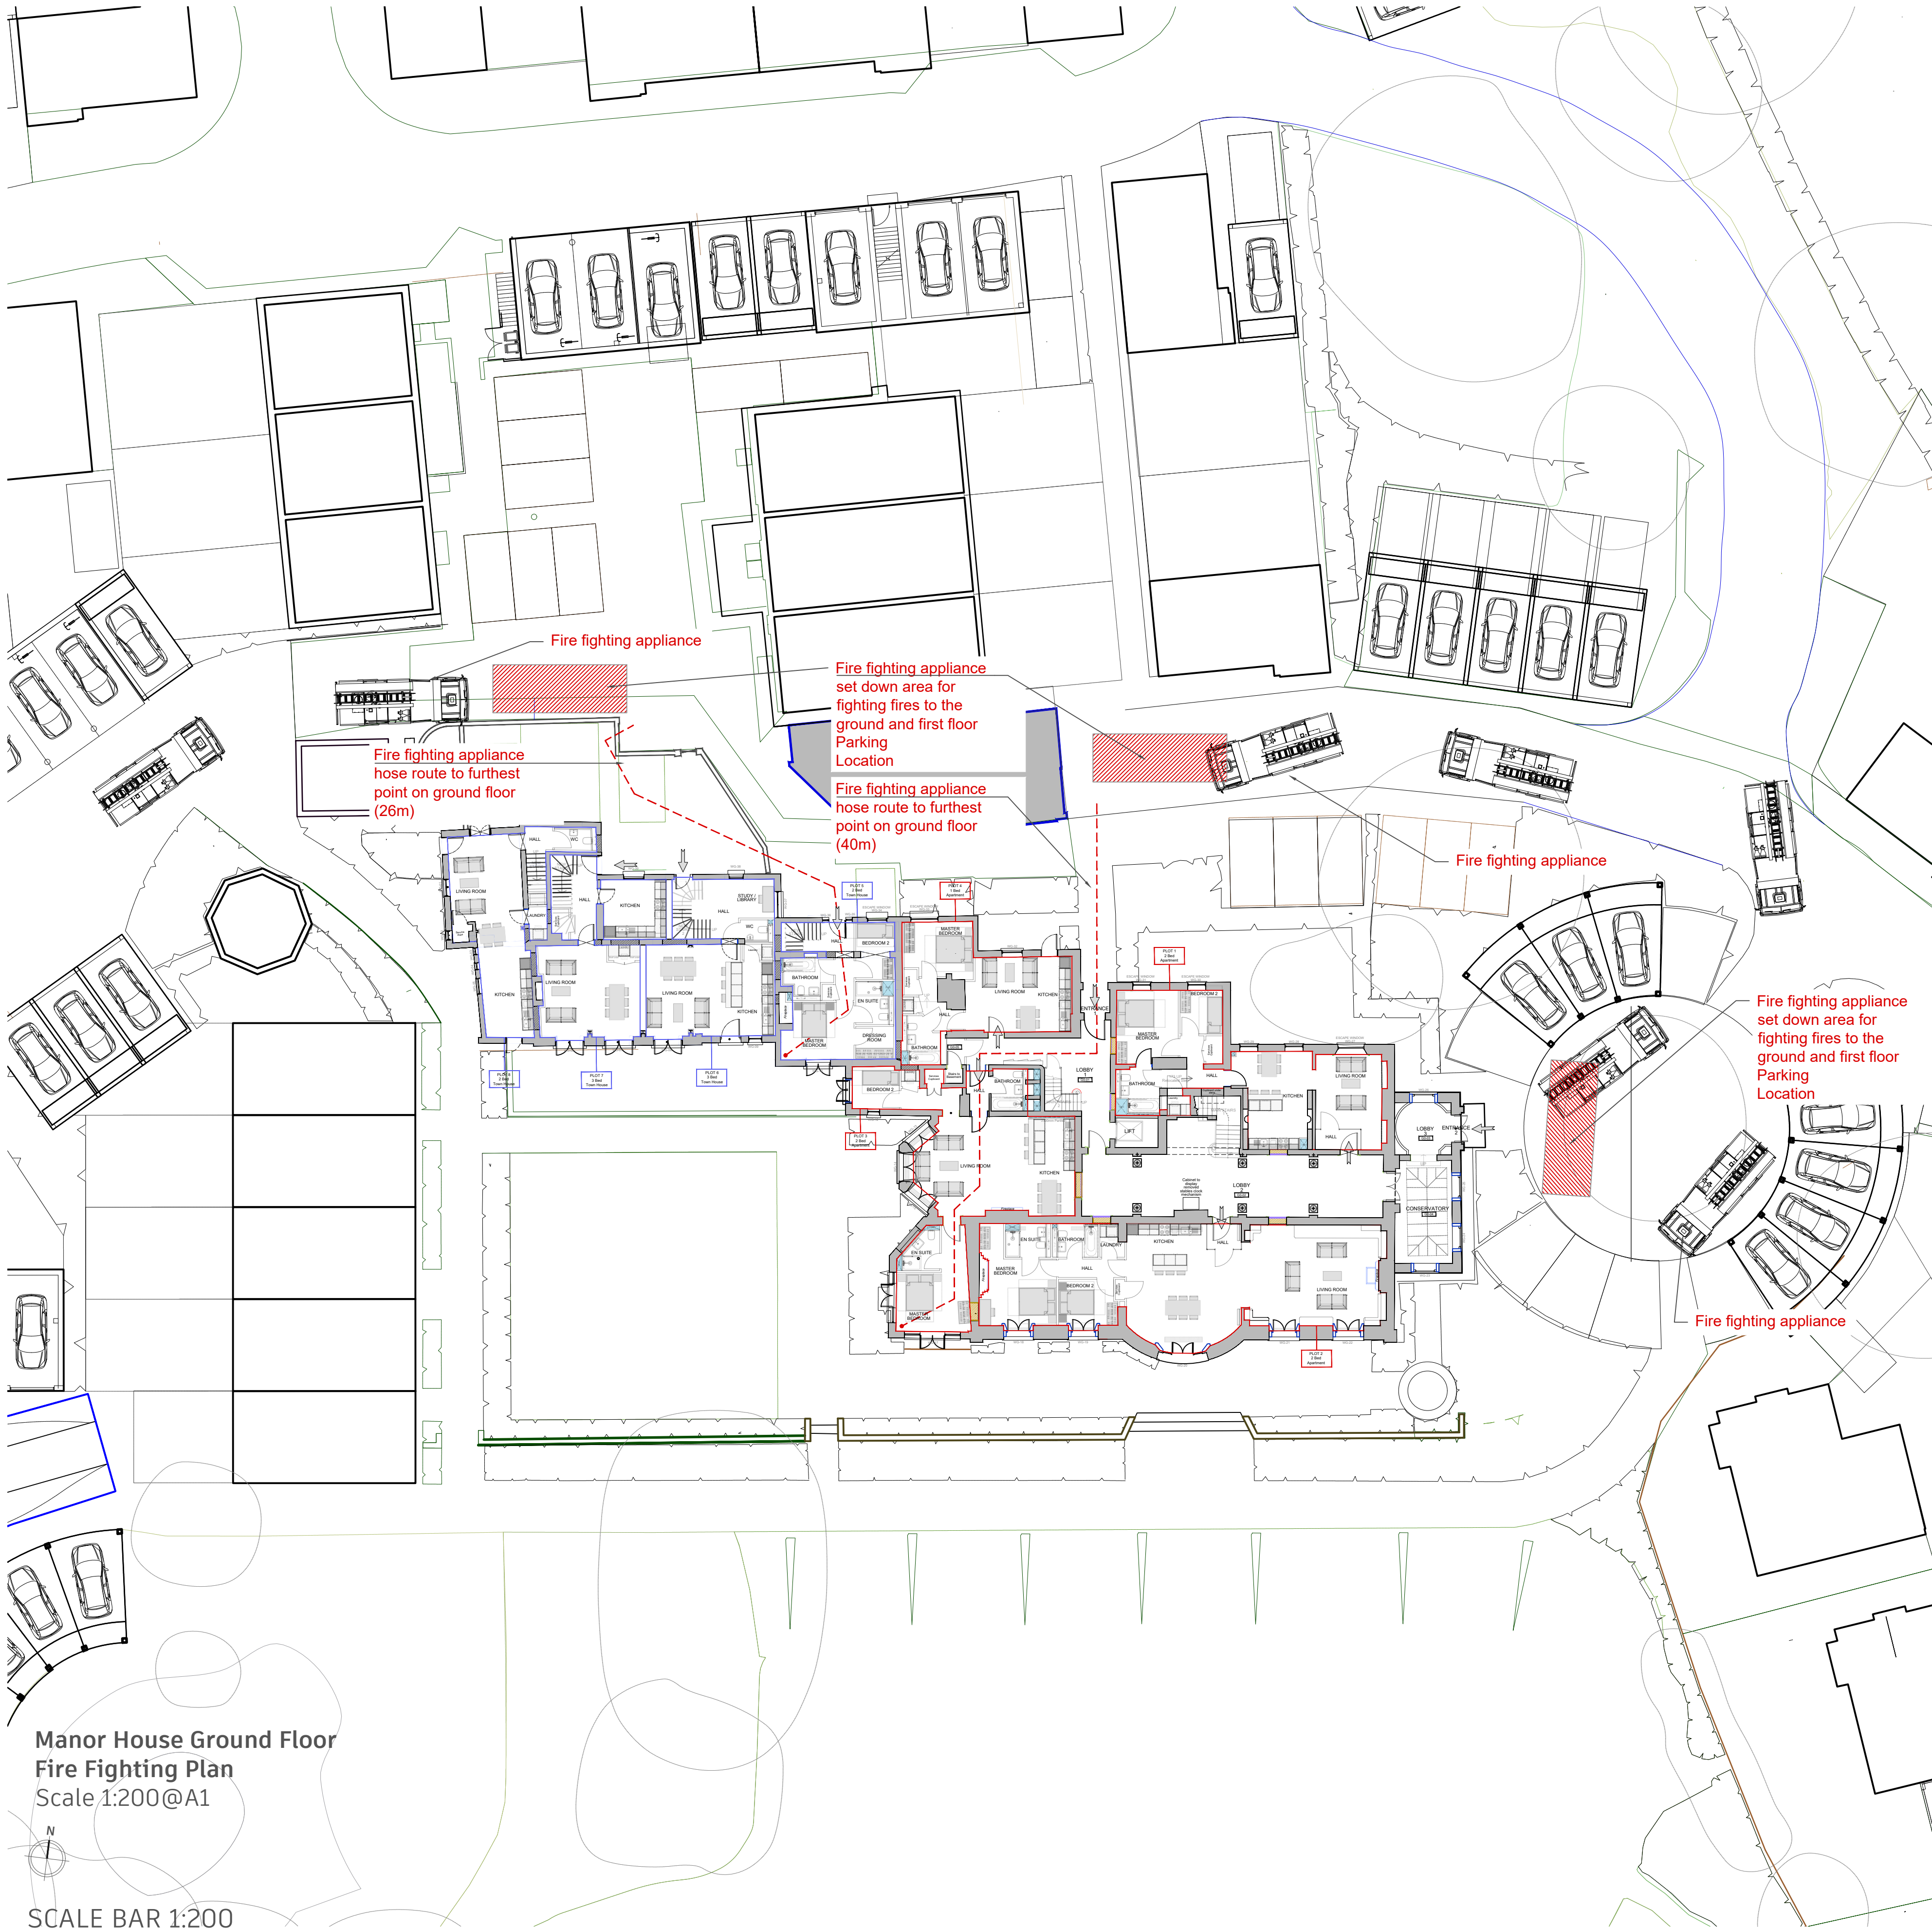


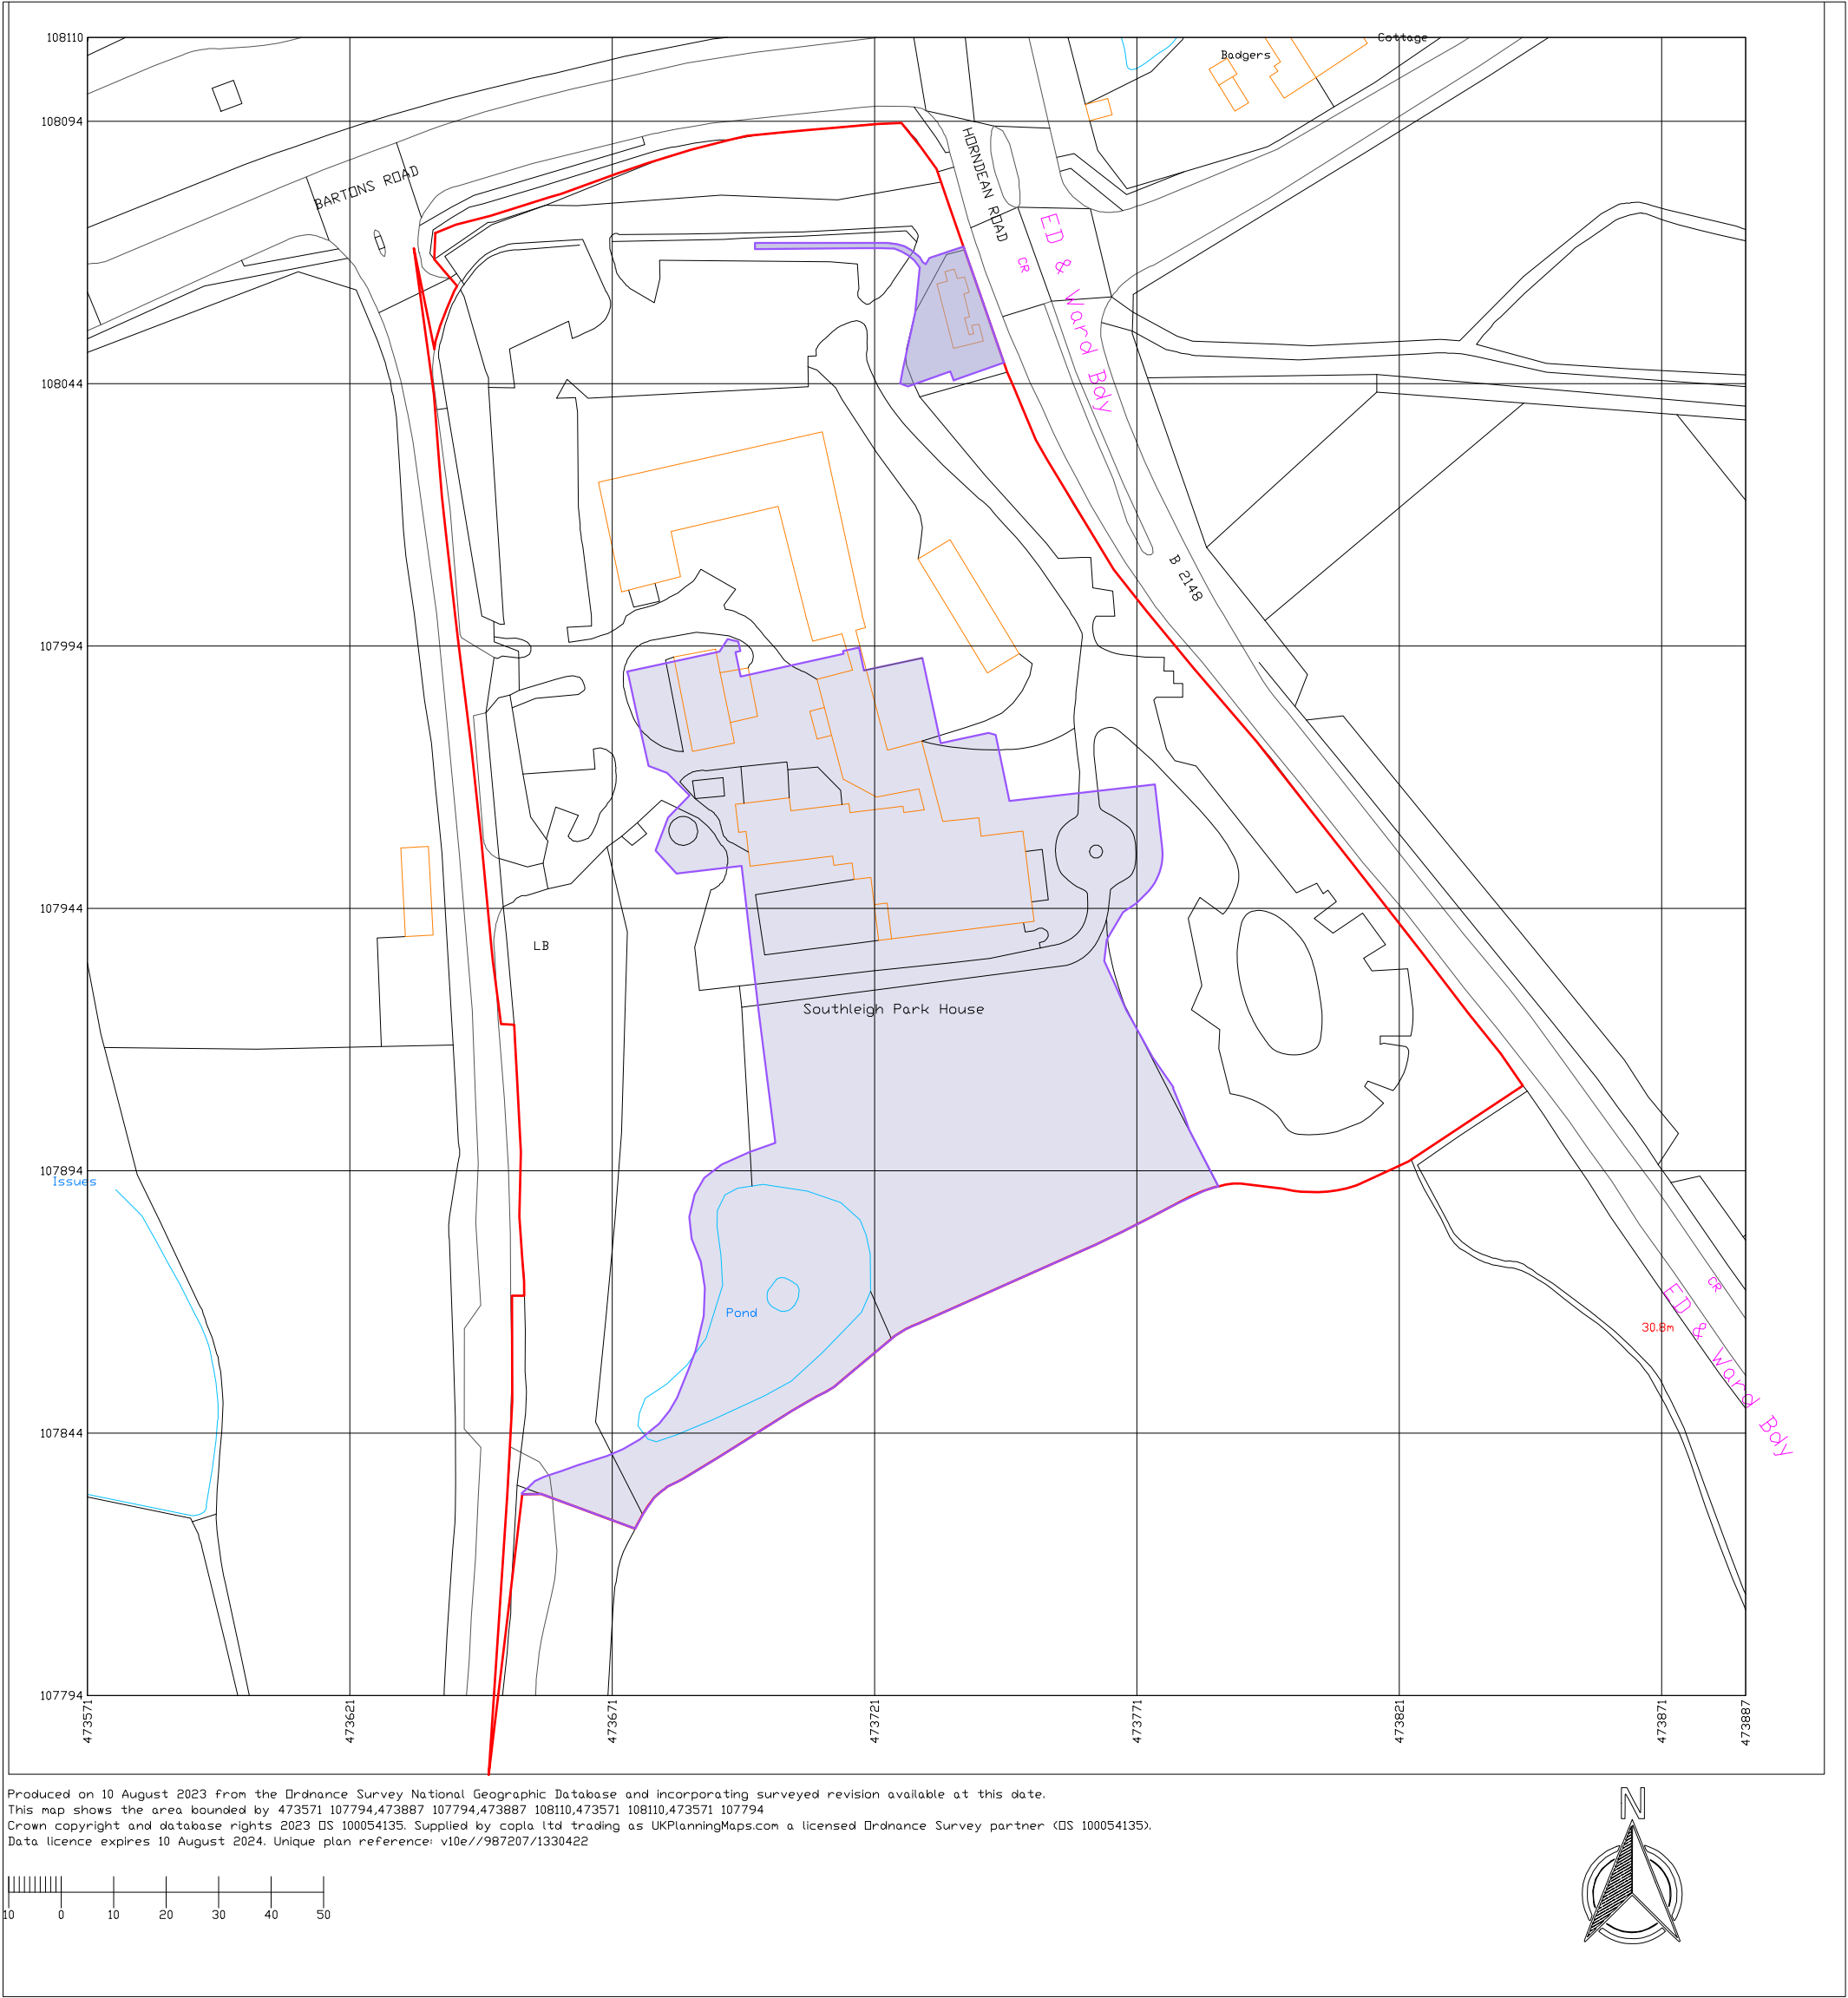

Manor House Ground Floor
Fire Fighting Plan
Scale 1:200@A1

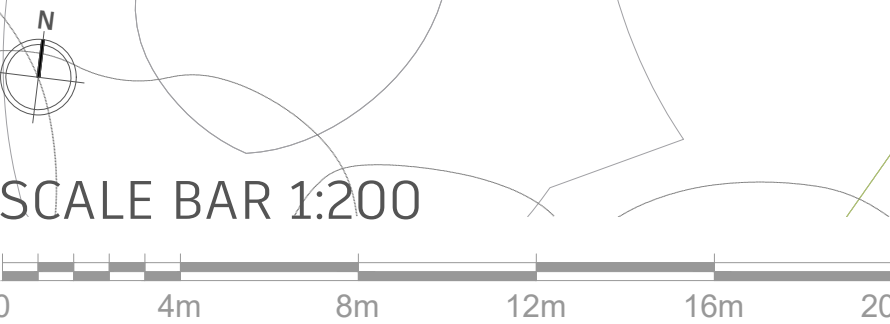

Produced on 10 August 2023 From the Ordnance Survey National Geographic Database and incorporating surveyed revision available at this date.
This map shows the area bounded by 472571 107794, 472687 107794, 472687 10810, 472571 107794.
Crown copyright and database rights 2023 OS 100054125. Supplied by copyright holder as a service to FSL Group and its licensed Ordnance Survey partner (OS 100054125).
Data licence expires 10 August 2024. Unique plan reference v10r/987207/1334422

OS SITE LOCATION MAP
SCALE 1:1250 @A1

Building Control Legend	
	Fire Fighting Appliance hose route
	Fire Fighting Appliance Route from main road
	Fire Fighting Appliance parking location

C	Minor amendments	HC	CMH	22.08.23
B	Conservation Alterations			
Rev:	Up Issue	CDM	CMH	21.08.23
Description:		Drawn:	Checked:	Date:
Drawing Status:				
PLANNING				
CONCEPT - TENDER - APPROVAL - CONTRACT - CONSTRUCTION - AS BUILT				
		M4, The Millennium Centre, Crosby Way, Farnham Surrey GU9 7XX +44 (0)1252 745200 info@fsl-group.co.uk www.fsl-group.co.uk		
Client:		Site Address:		
Bargate Homes		Southleigh Park House Havant PO9 2PE		
Floor & Drawing:				
Manor House Ground Floor				
Building Control Fire Fighting Layout				
Drawing Number:				
28473 - MANOR - Grd BC-FF- C				
Project Number	Building	Drawing Code	Revision	
Produced By:	CMH			
Creation Date:	14/08/23			
Scale:	SCALE VAR@A1			
Drawing Notes: Figured dimensions only are to be taken from this drawing - DO NOT SCALE. Contractors must verify all dimensions prior to construction and any discrepancies are to be reported.Design © FSL Group				