## GENERAL ARRANGEMENT & ROAD MARKINGS

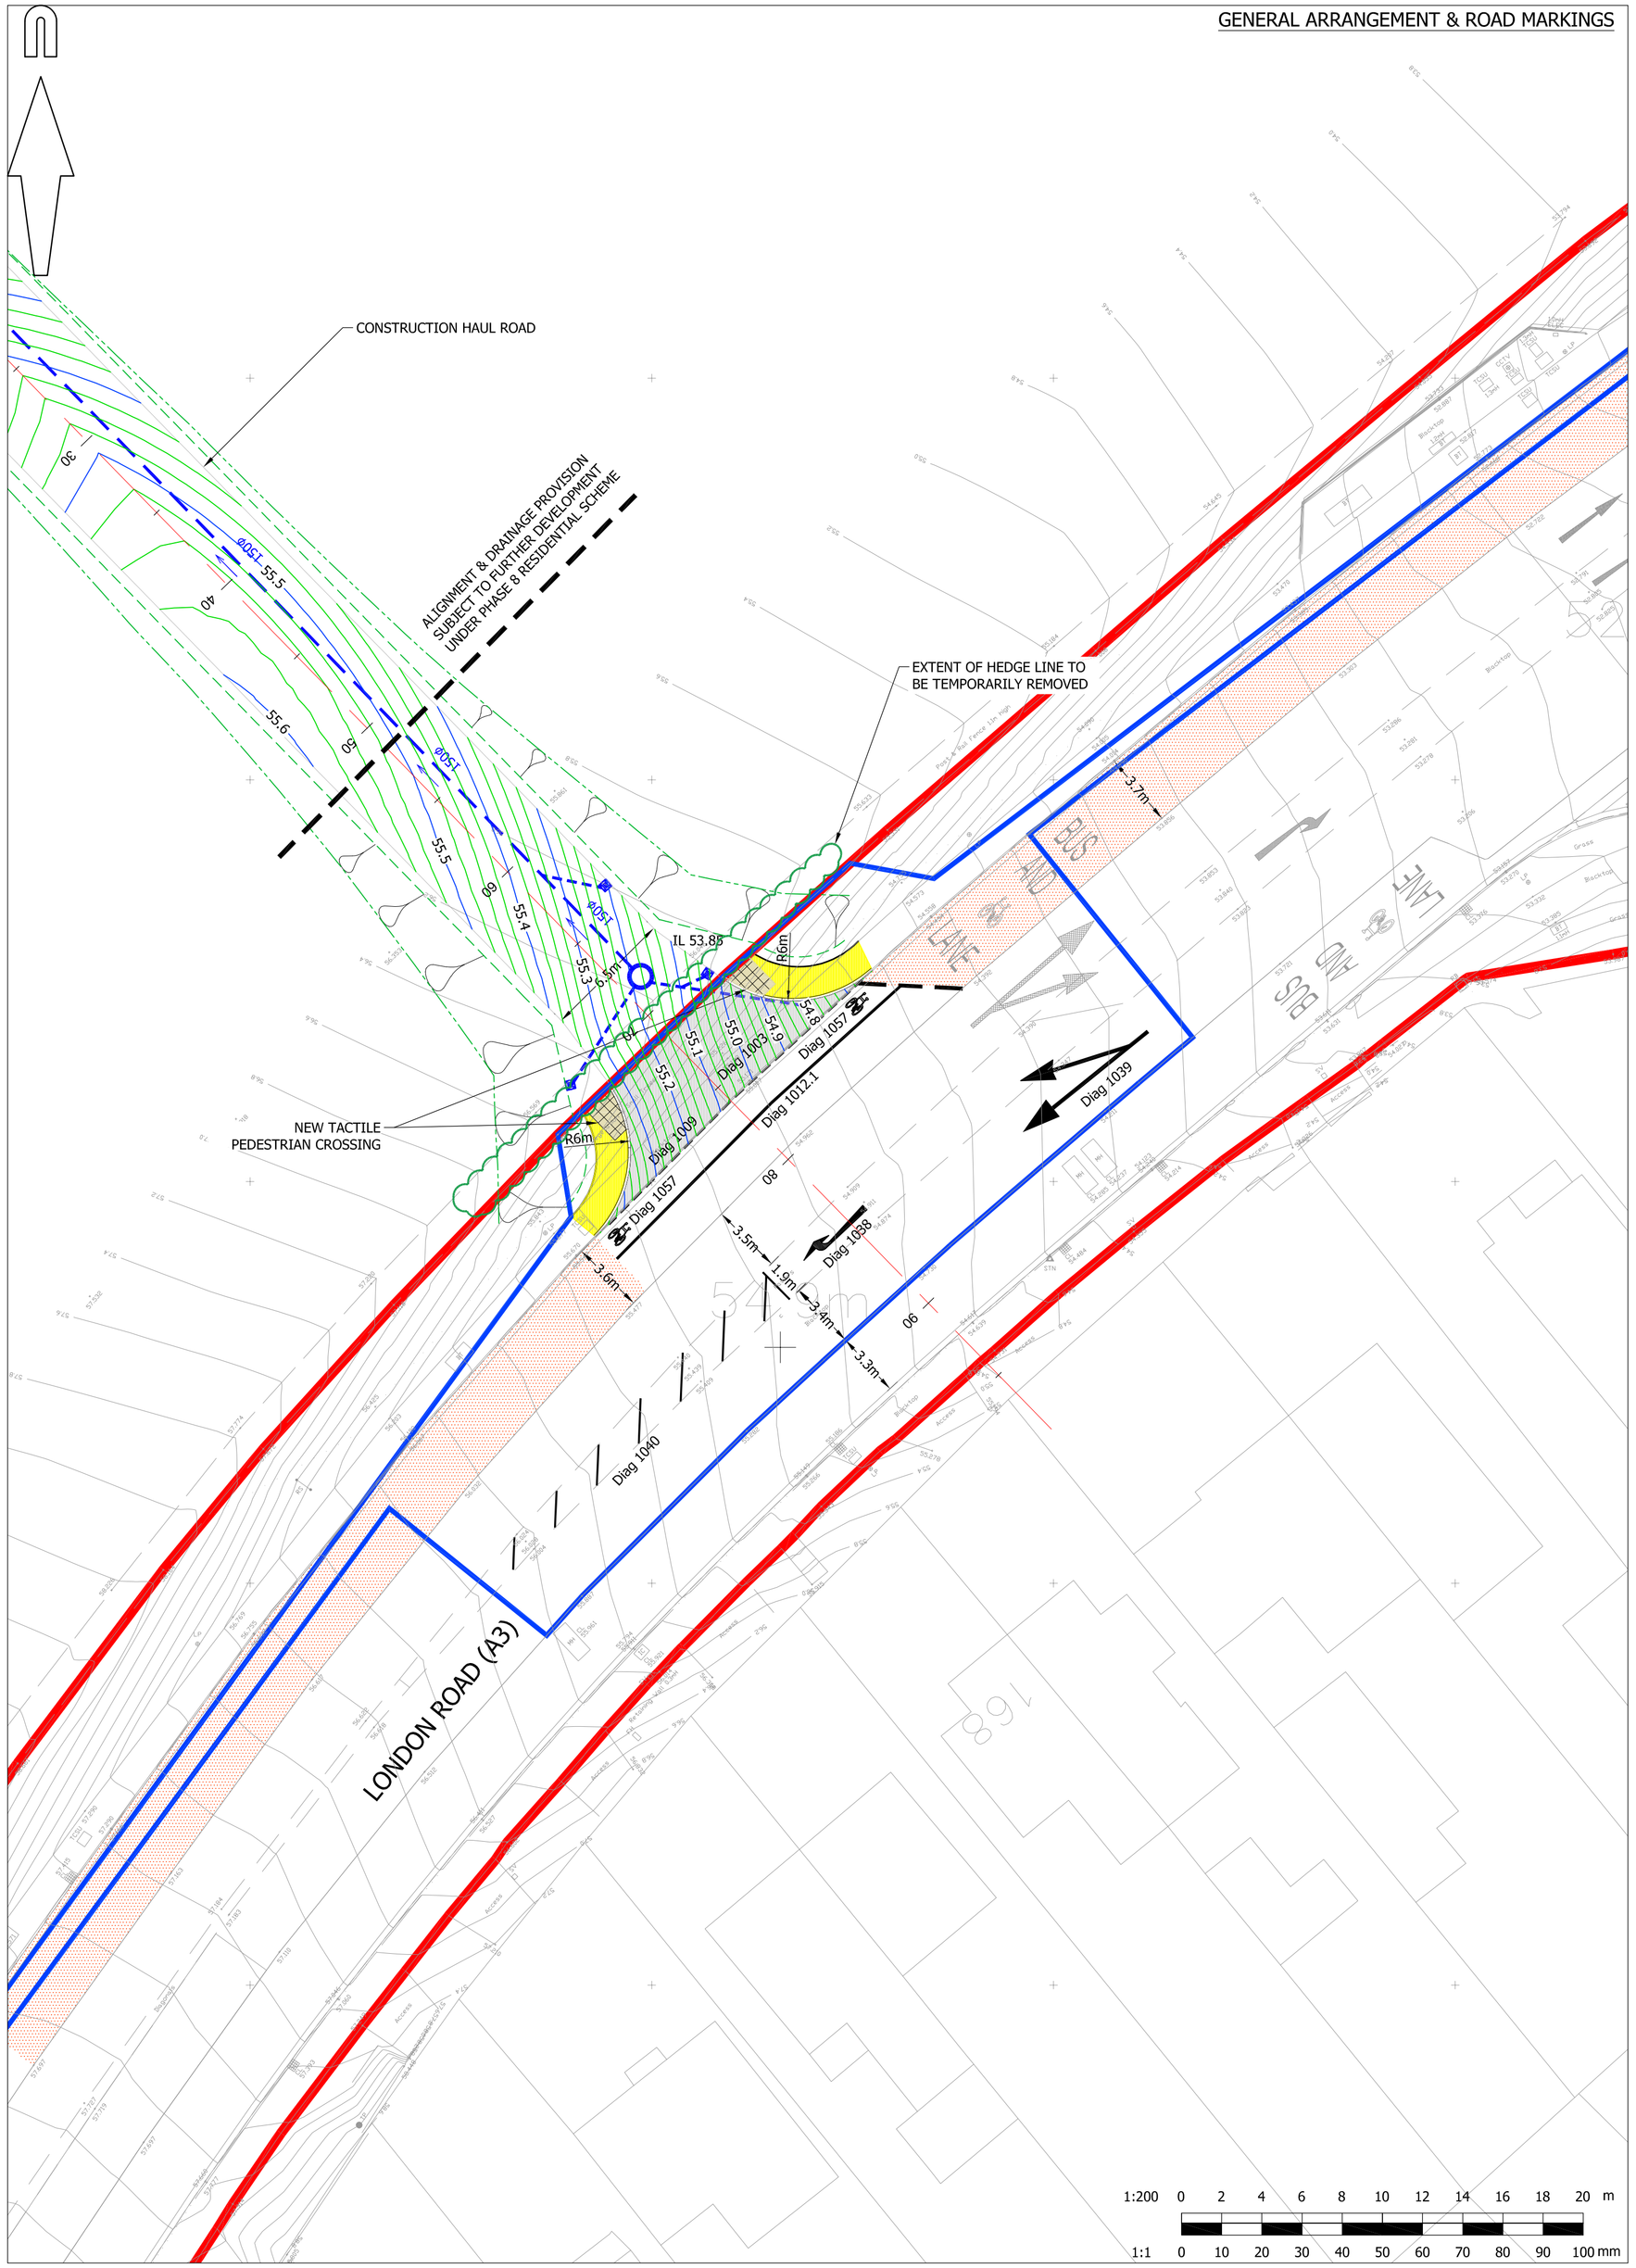


## SITE LOCATION PLAN

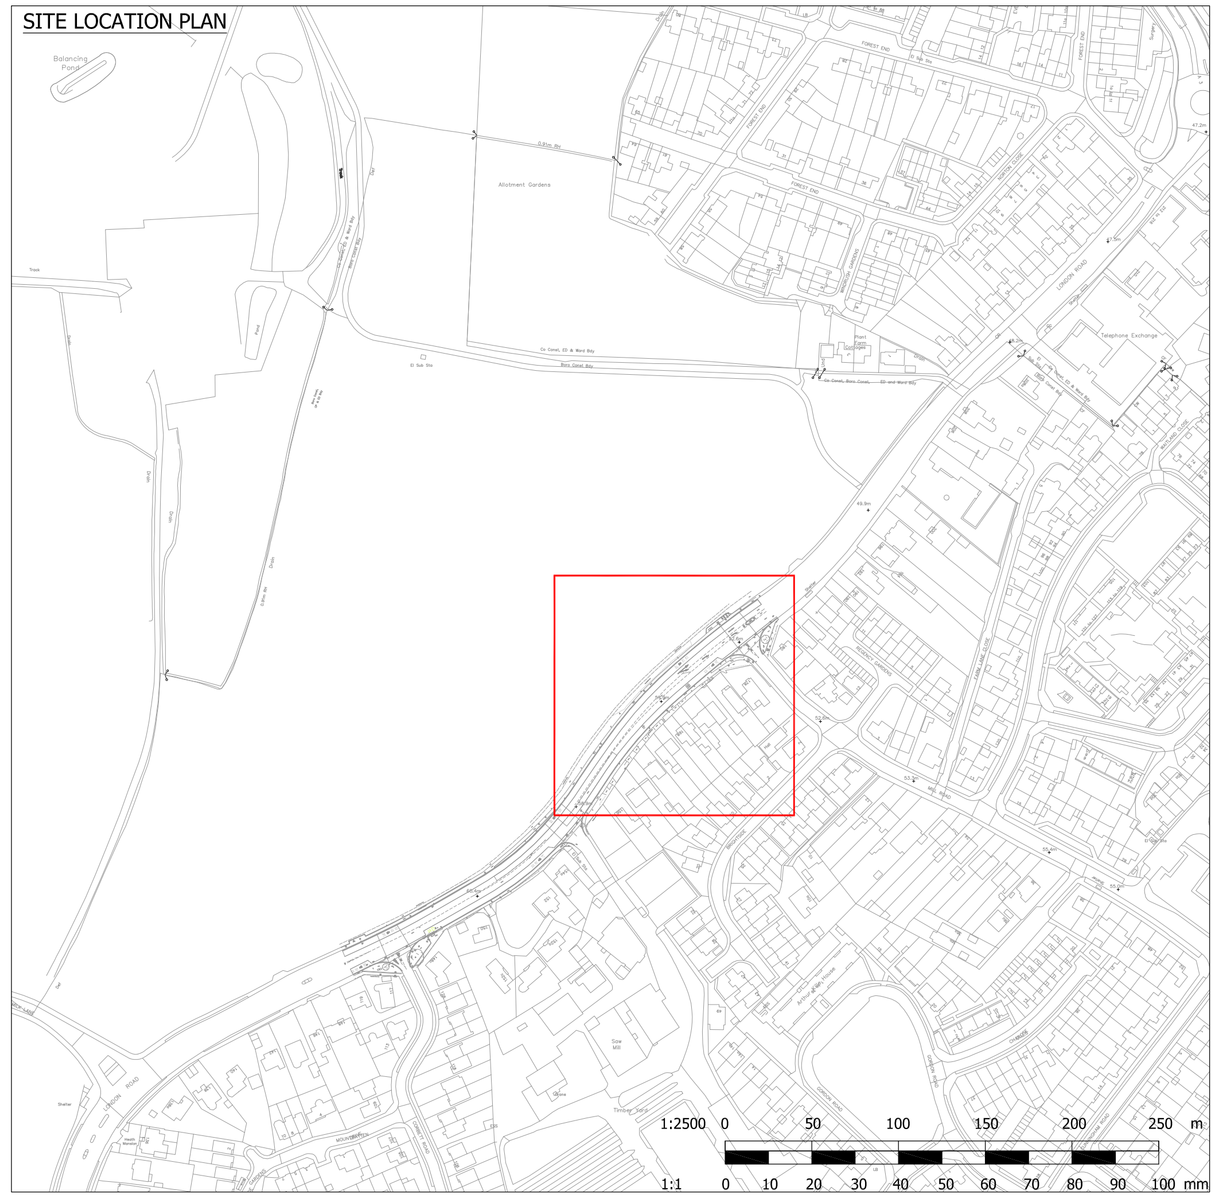


## JUNCTION VISIBILITY SPLAYS

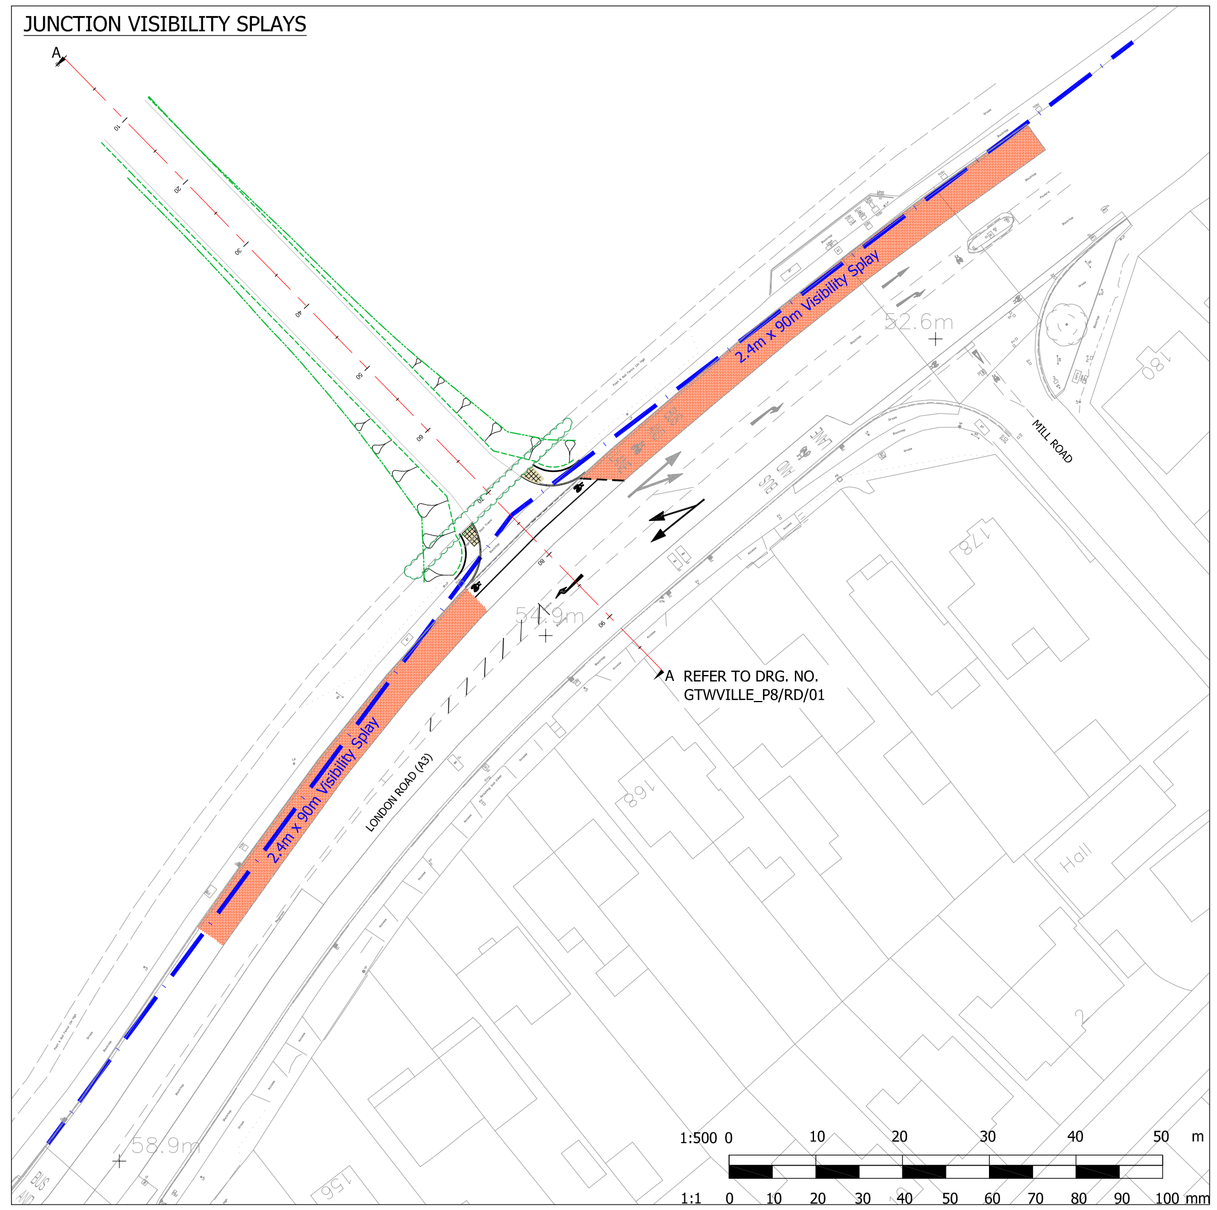


© Mayer Brown Limited Copyright. The drawings, information and data recorded in this document ("the Information") is the property of Mayer Brown. This document and the information are solely for the use of the authorised recipient and this document may not be used, copied or reproduced in whole or part for any purposes other than which it was supplied by Mayer Brown. Mayer Brown makes no representation, undertakes no duty and accepts no responsibilities to any third party who may use or rely upon this document or the Information.

A1 ORIGINAL

© Crown Copyright and database rights 2019 Ordnance Survey 0100031673

Key

- Proposed Extent of S278 Works
- Highway Boundary
- Proposed Surface Water Drainage
- Proposed Surface Water Gully & Connection
- Proposed New Adoptable Carriageway Construction
- Proposed New Adoptable Footway Construction

Berewood
HAMPSHIRE

FOR APPROVAL
NOT FOR CONSTRUCTION

| rev. | amendment | checked | date |
|---|---|---|---|
| A | LAYOUT UPDATED | RHA | 08/02/2019 |

mayer brown

**Mayer Brown Limited** Lion House
Oriental Road Woking Surrey GU22 8AR
Telephone 01483 750 508 Fax 01483 750 437
wokingoffice@mayerbrown.co.uk www.mayerbrown.co.uk

client: grainger plc — Investing in homes since 1912

project: BEREWOOD, WATERLOOVILLE
PHASE 8. CONSTRUCTION ACCESS

| scale | drawn by | checked by |
|---|---|---|
| 1:200/500/2500 | NT | PAS |

| date | cad file |
|---|---|
| AUGUST 2016 | GA_01.dwg |

title: GENERAL ARRANGEMENT, ROAD MARKINGS & VISIBILITY

| drawing number | rev. |
|---|---|
| GTWVILLE_P8/GA/01 | A |