



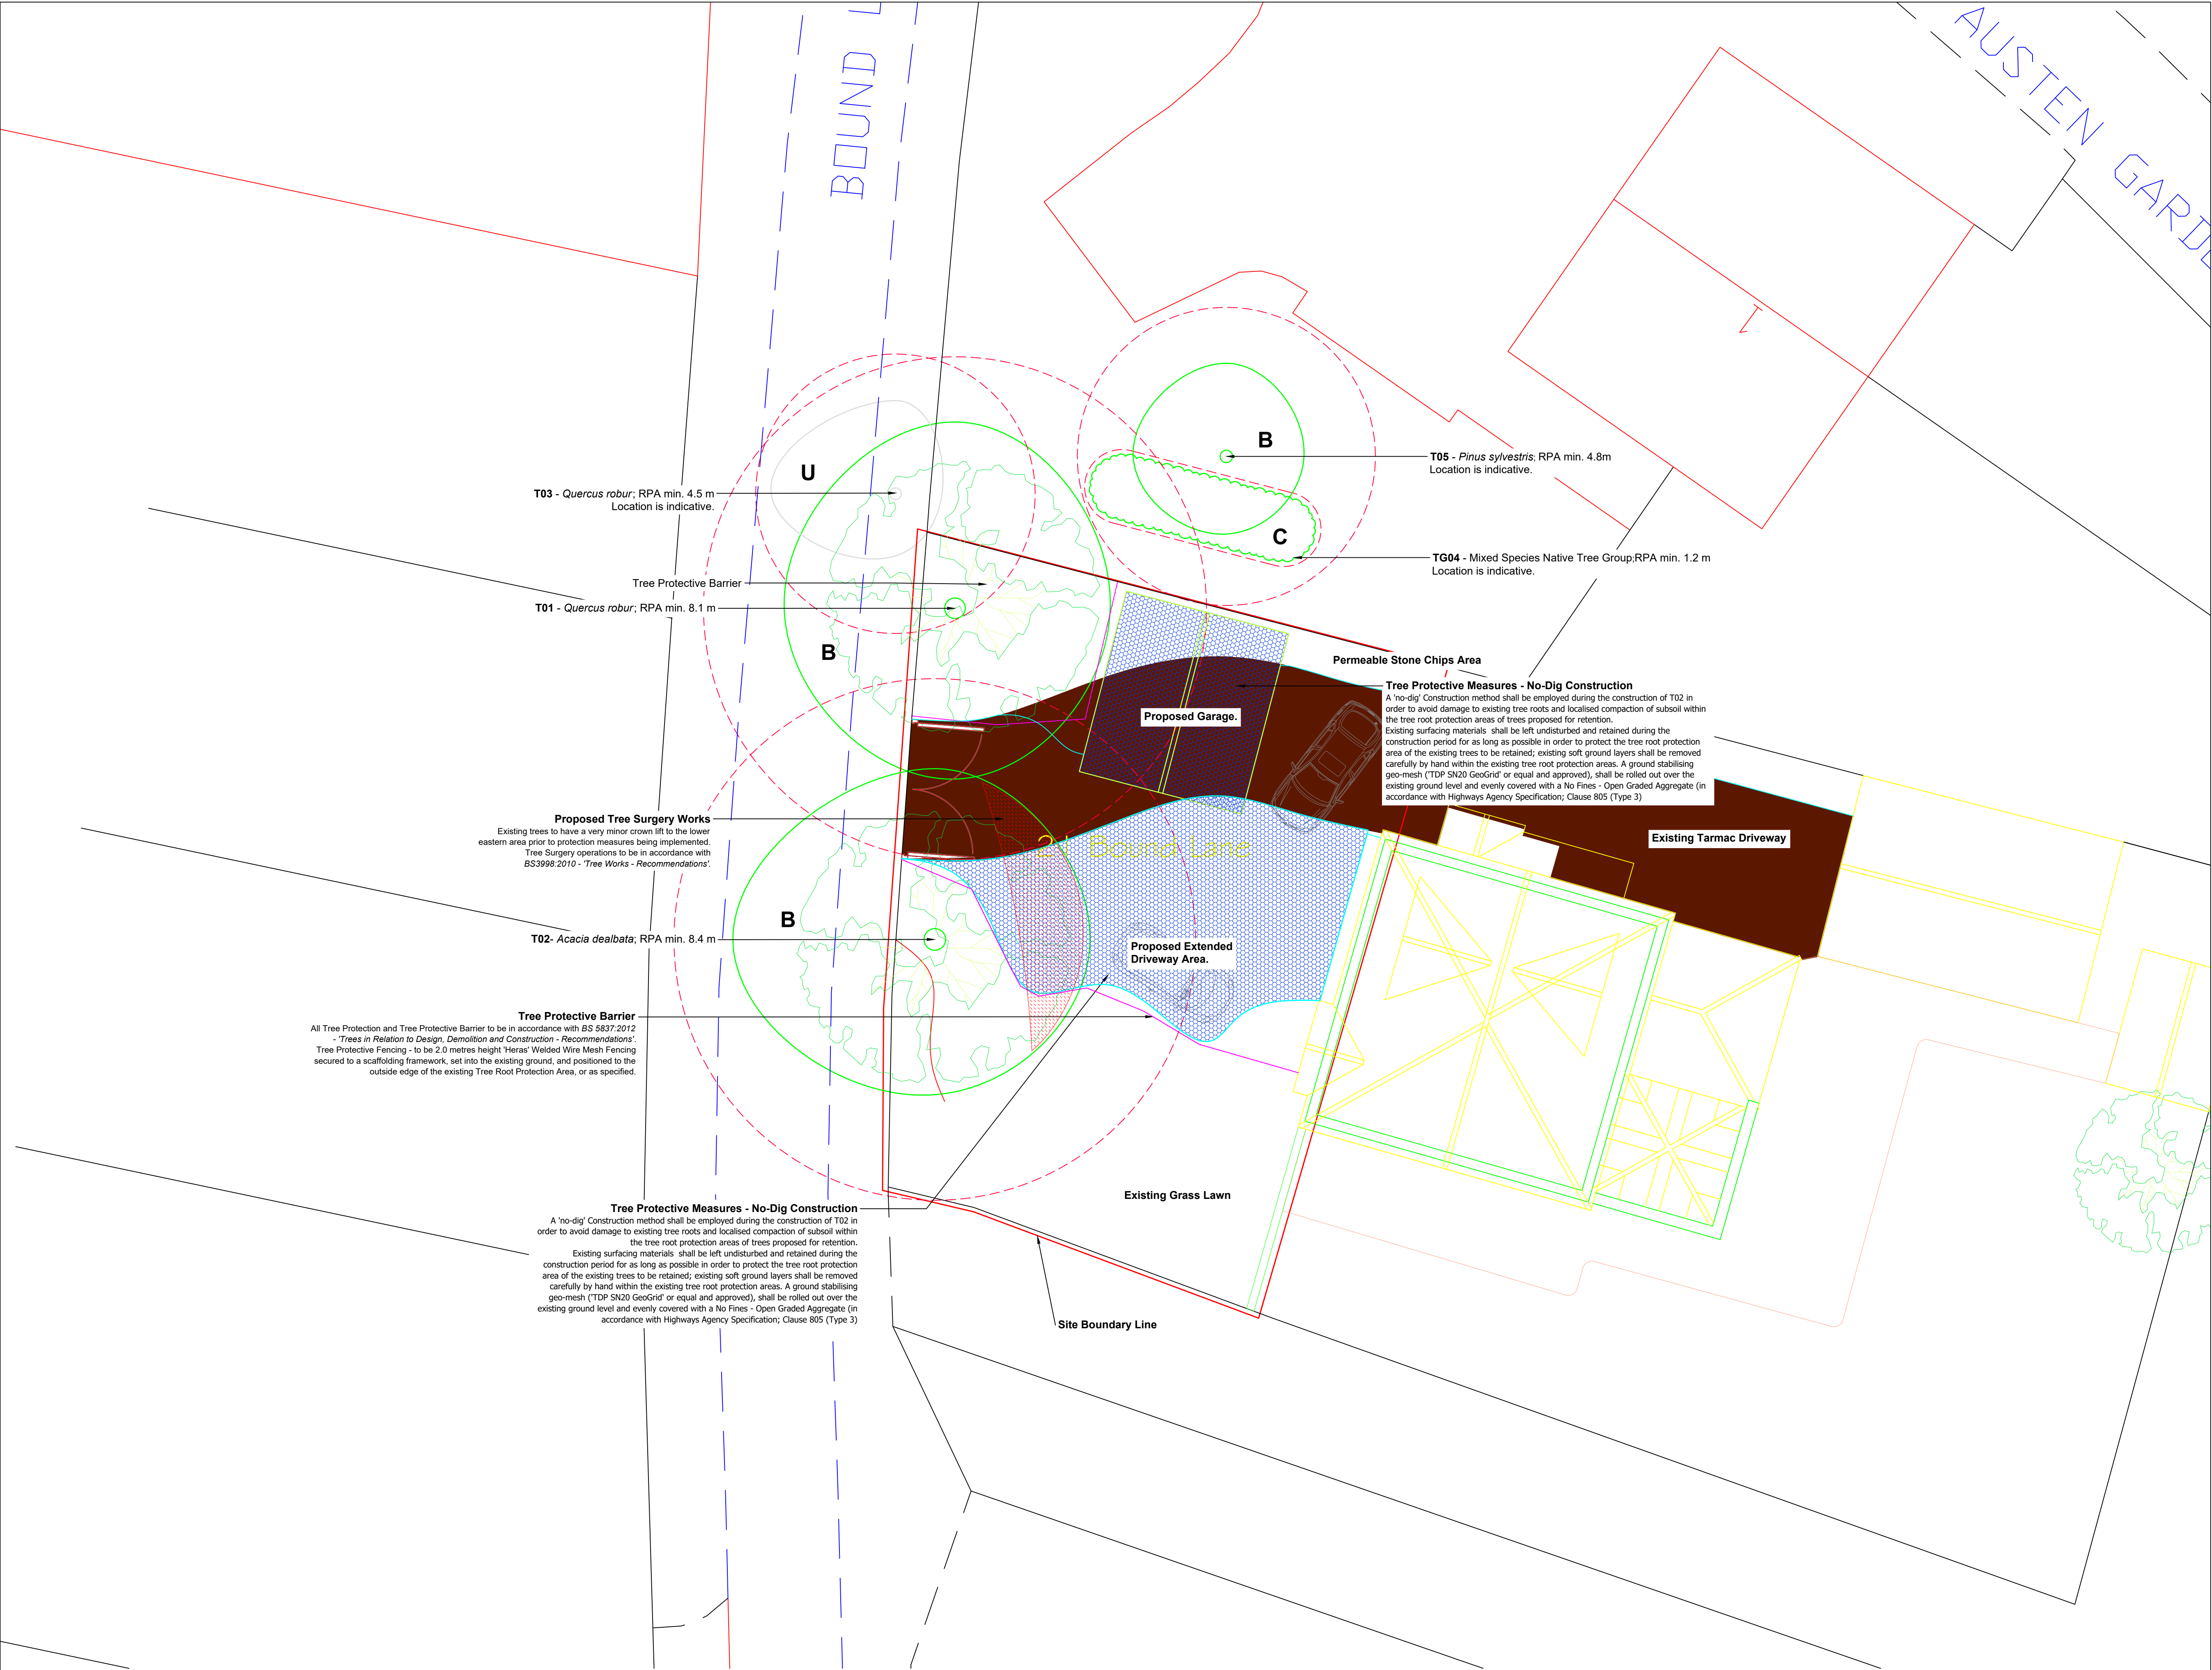

PLANNING ISSUE

Rev	Description	Date	Initials
01	Planning Issue	18.07.23	GL
00	Planning Issue	17.03.23	GO

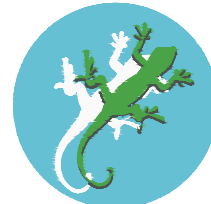

LIZARD
Landscape Design and Ecology

The Old Bank, 34 South Street, Tarring, Worthing, West Sussex, BN14 7LH
T. 01903 216033 E. lizardlandscape@btconnect.com W. lizardlandscapeecology.com

Client
iDraw Ltd
Project Title and Location
21 Bound Lane
Hayling Island, Hampshire

Drawing Title
Tree Retention and Protection Plan

Scale	Drawn	Approved	Date
A1@1:000	GL	GO	14.03.23

Drawing No	Revision
LLD2888-ARB-DWG-020	01