


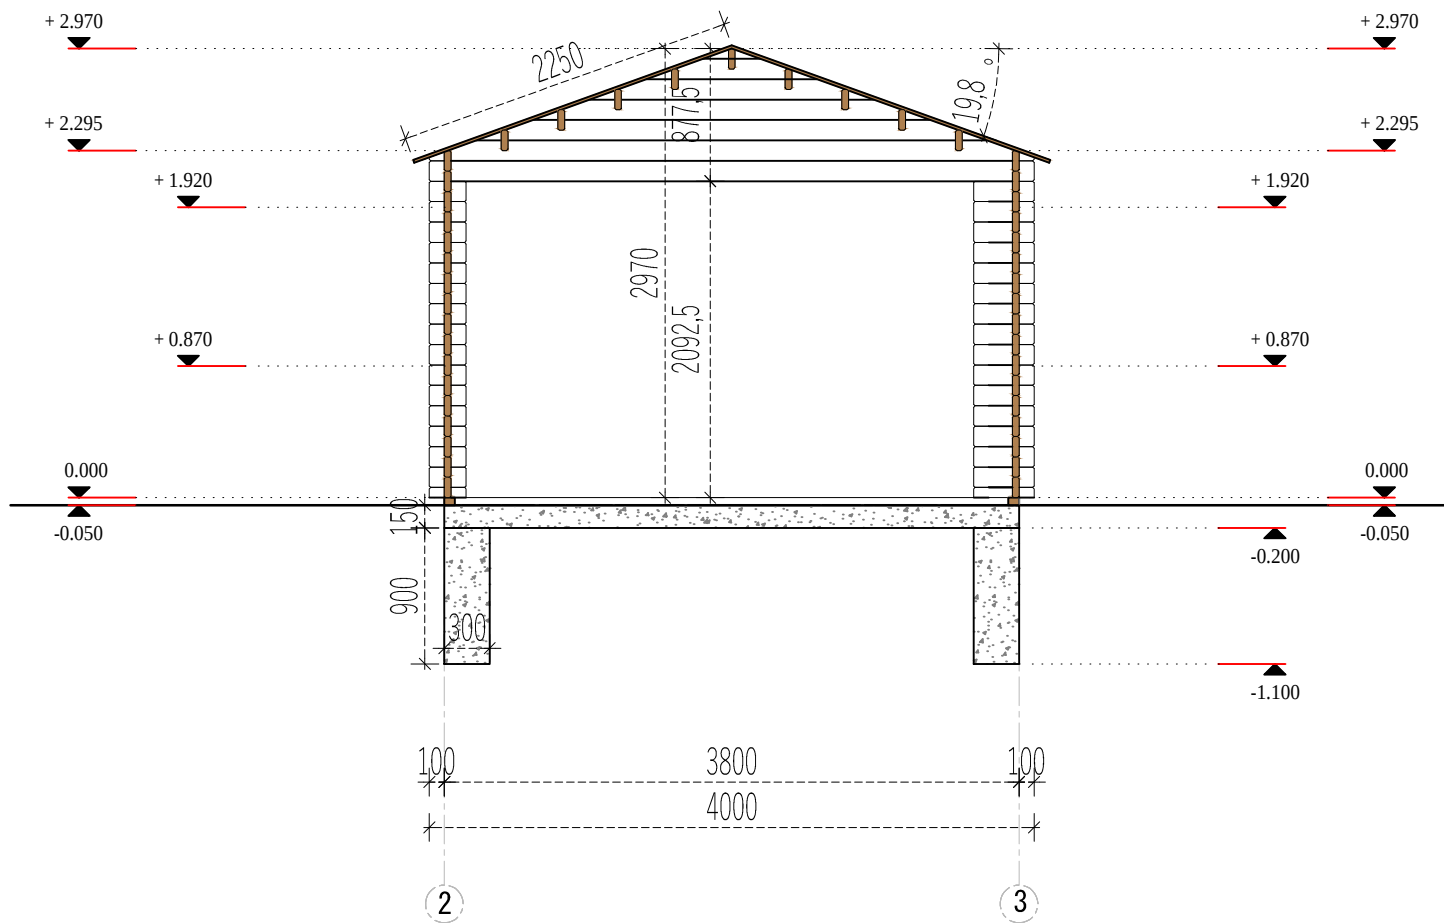

Project Nr.				Interior area	35.85 m²	Wall thickness	44	M.S.	Paper size / scale	A4 / 1:50
L_116136				Built - up area	37.00 m²	Built height	min	2295	1 cm - 0.50 meter 0 1.00 m 2.00 m 3.00 m 2 cm4 cm6 cm	
2023-07-26	Name	Date		Roof angle	19.80 °		max	2970		
				Roof area	55.00 m²		▲	-		
				Description		SECTION A-A				