


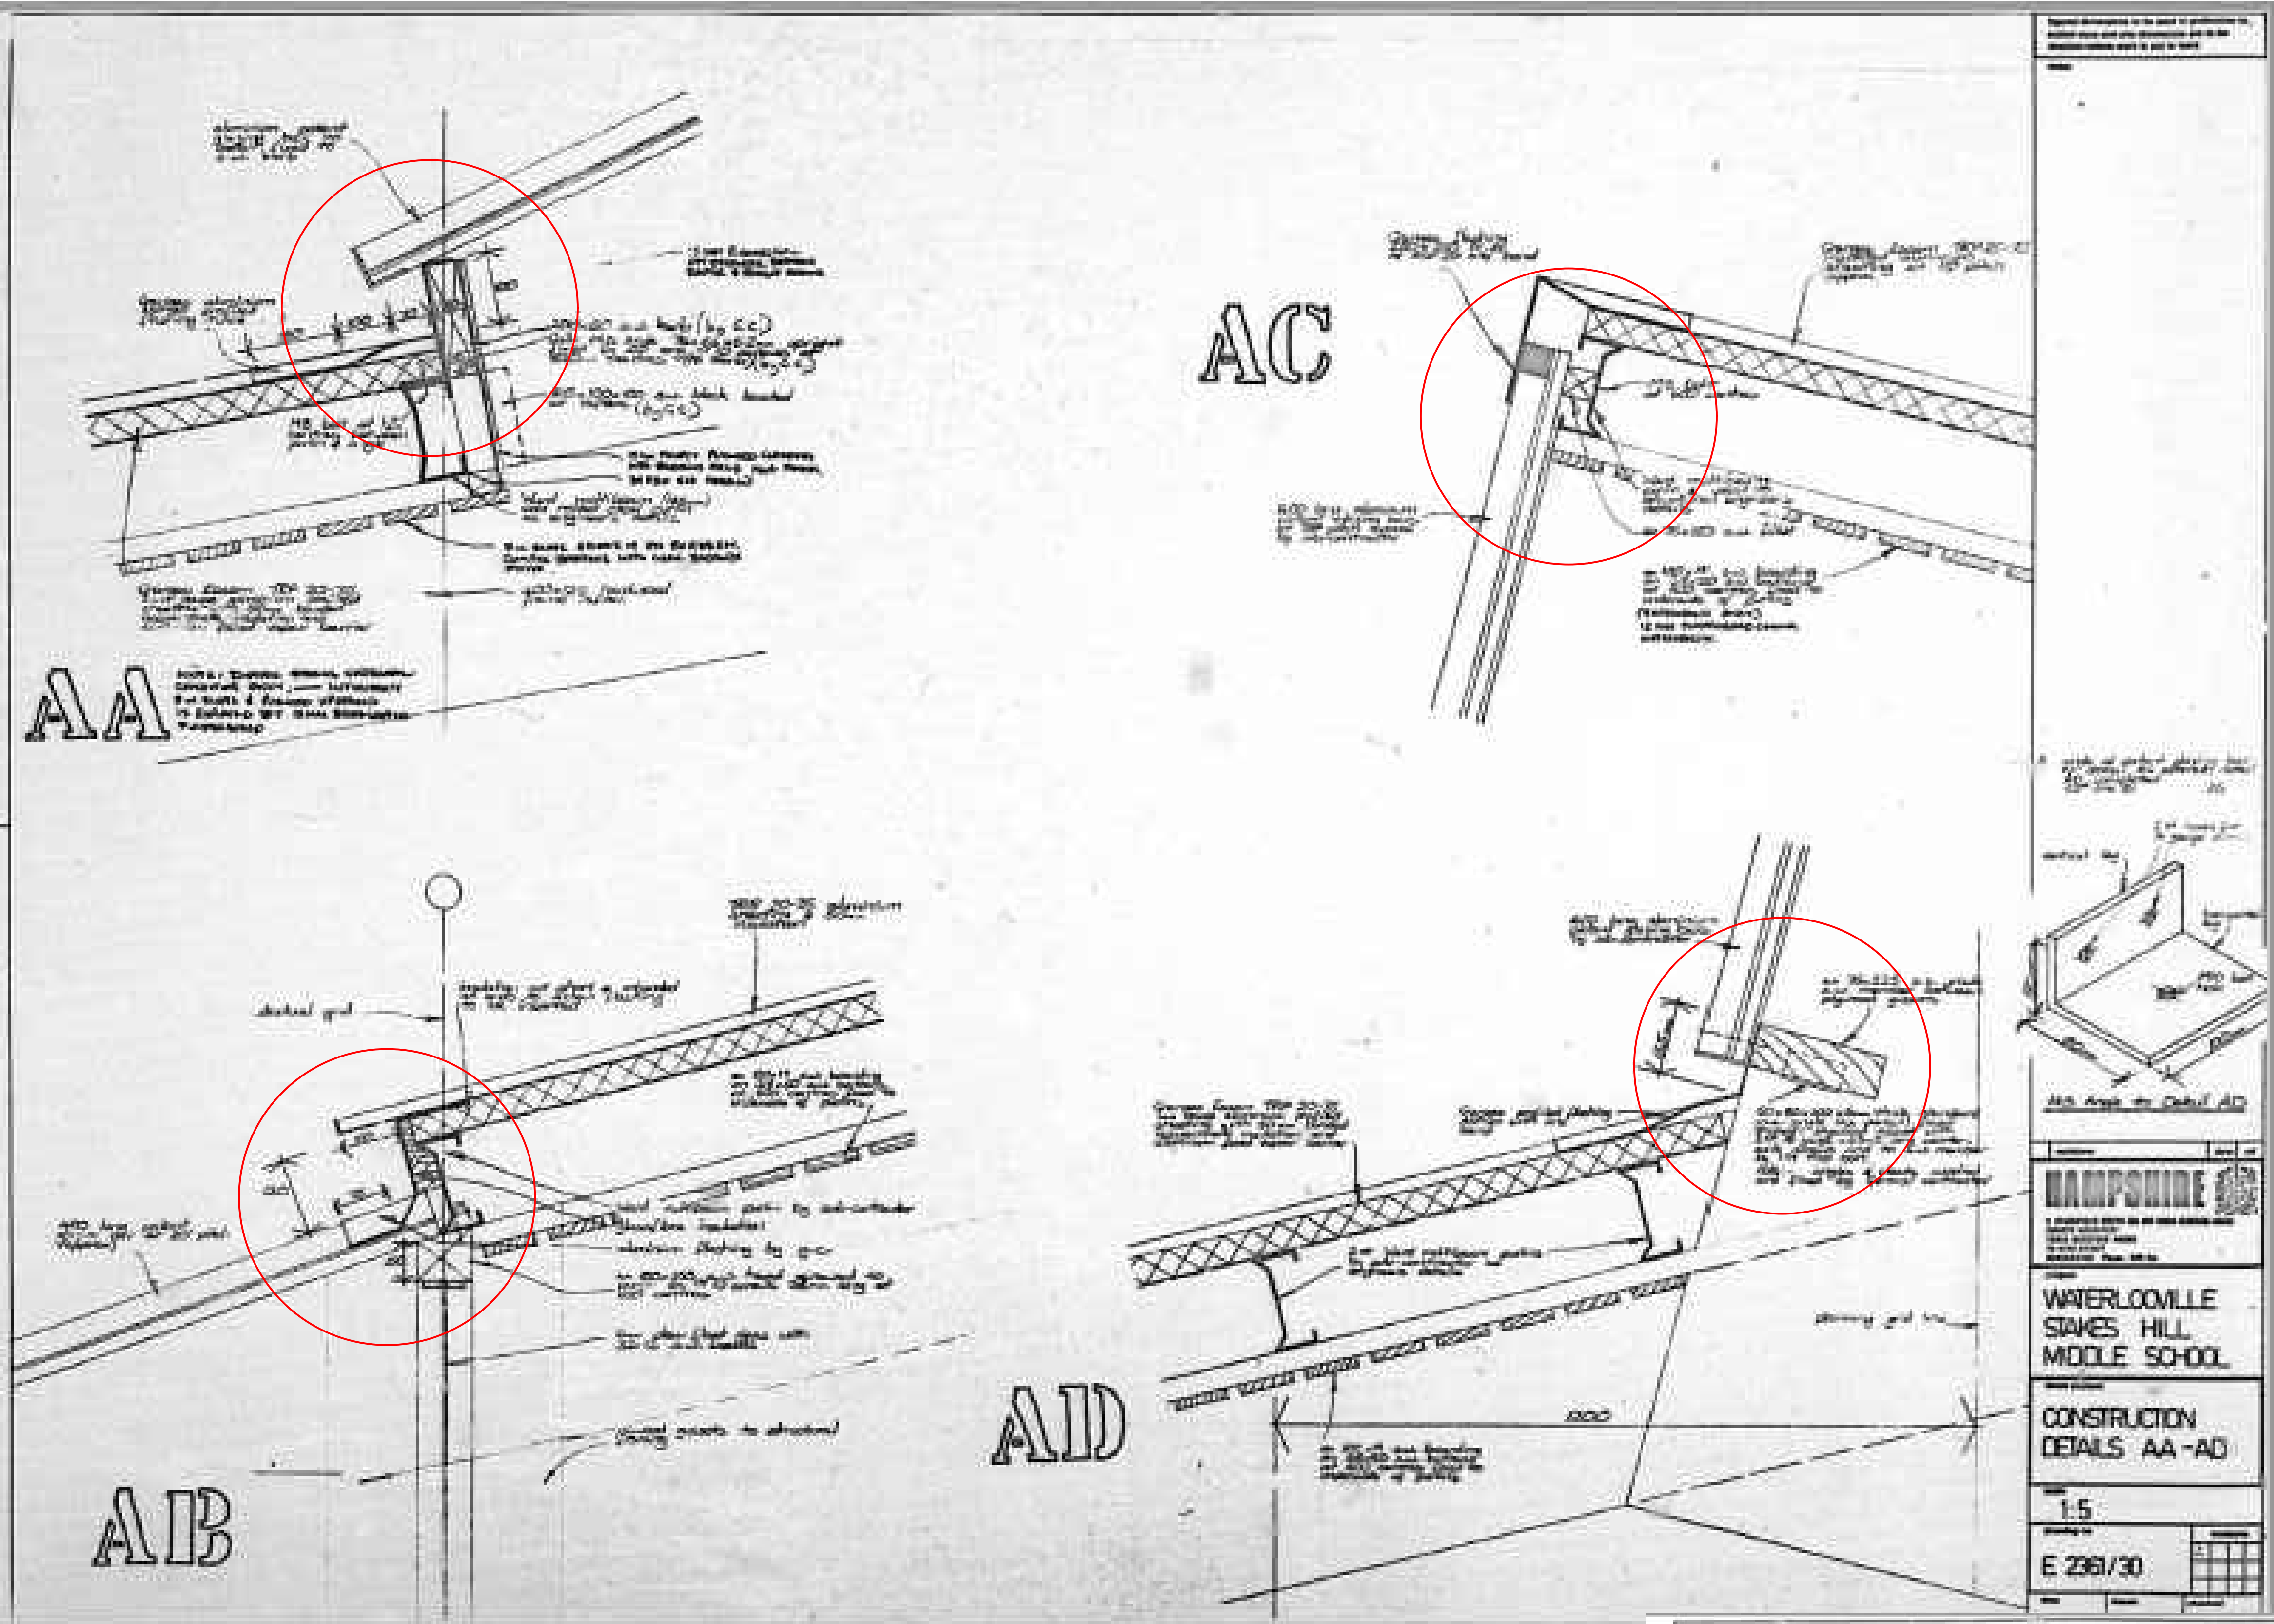

1 Original details of the existing patent glazing


2 Original details of the existin ceiling details

Red circles highlight the original details of the original patent glazing fixings to timber bearers

It is anticipated the original timber bearers can be used for the new patent glazing

If the original patent glazing timber bearers are found not to be adequate new timber bearers will be installed.

To install new timber bearers the existing plasterboard and timber batten ceiling finishes will have to be removed locally and re-instated to match existing.

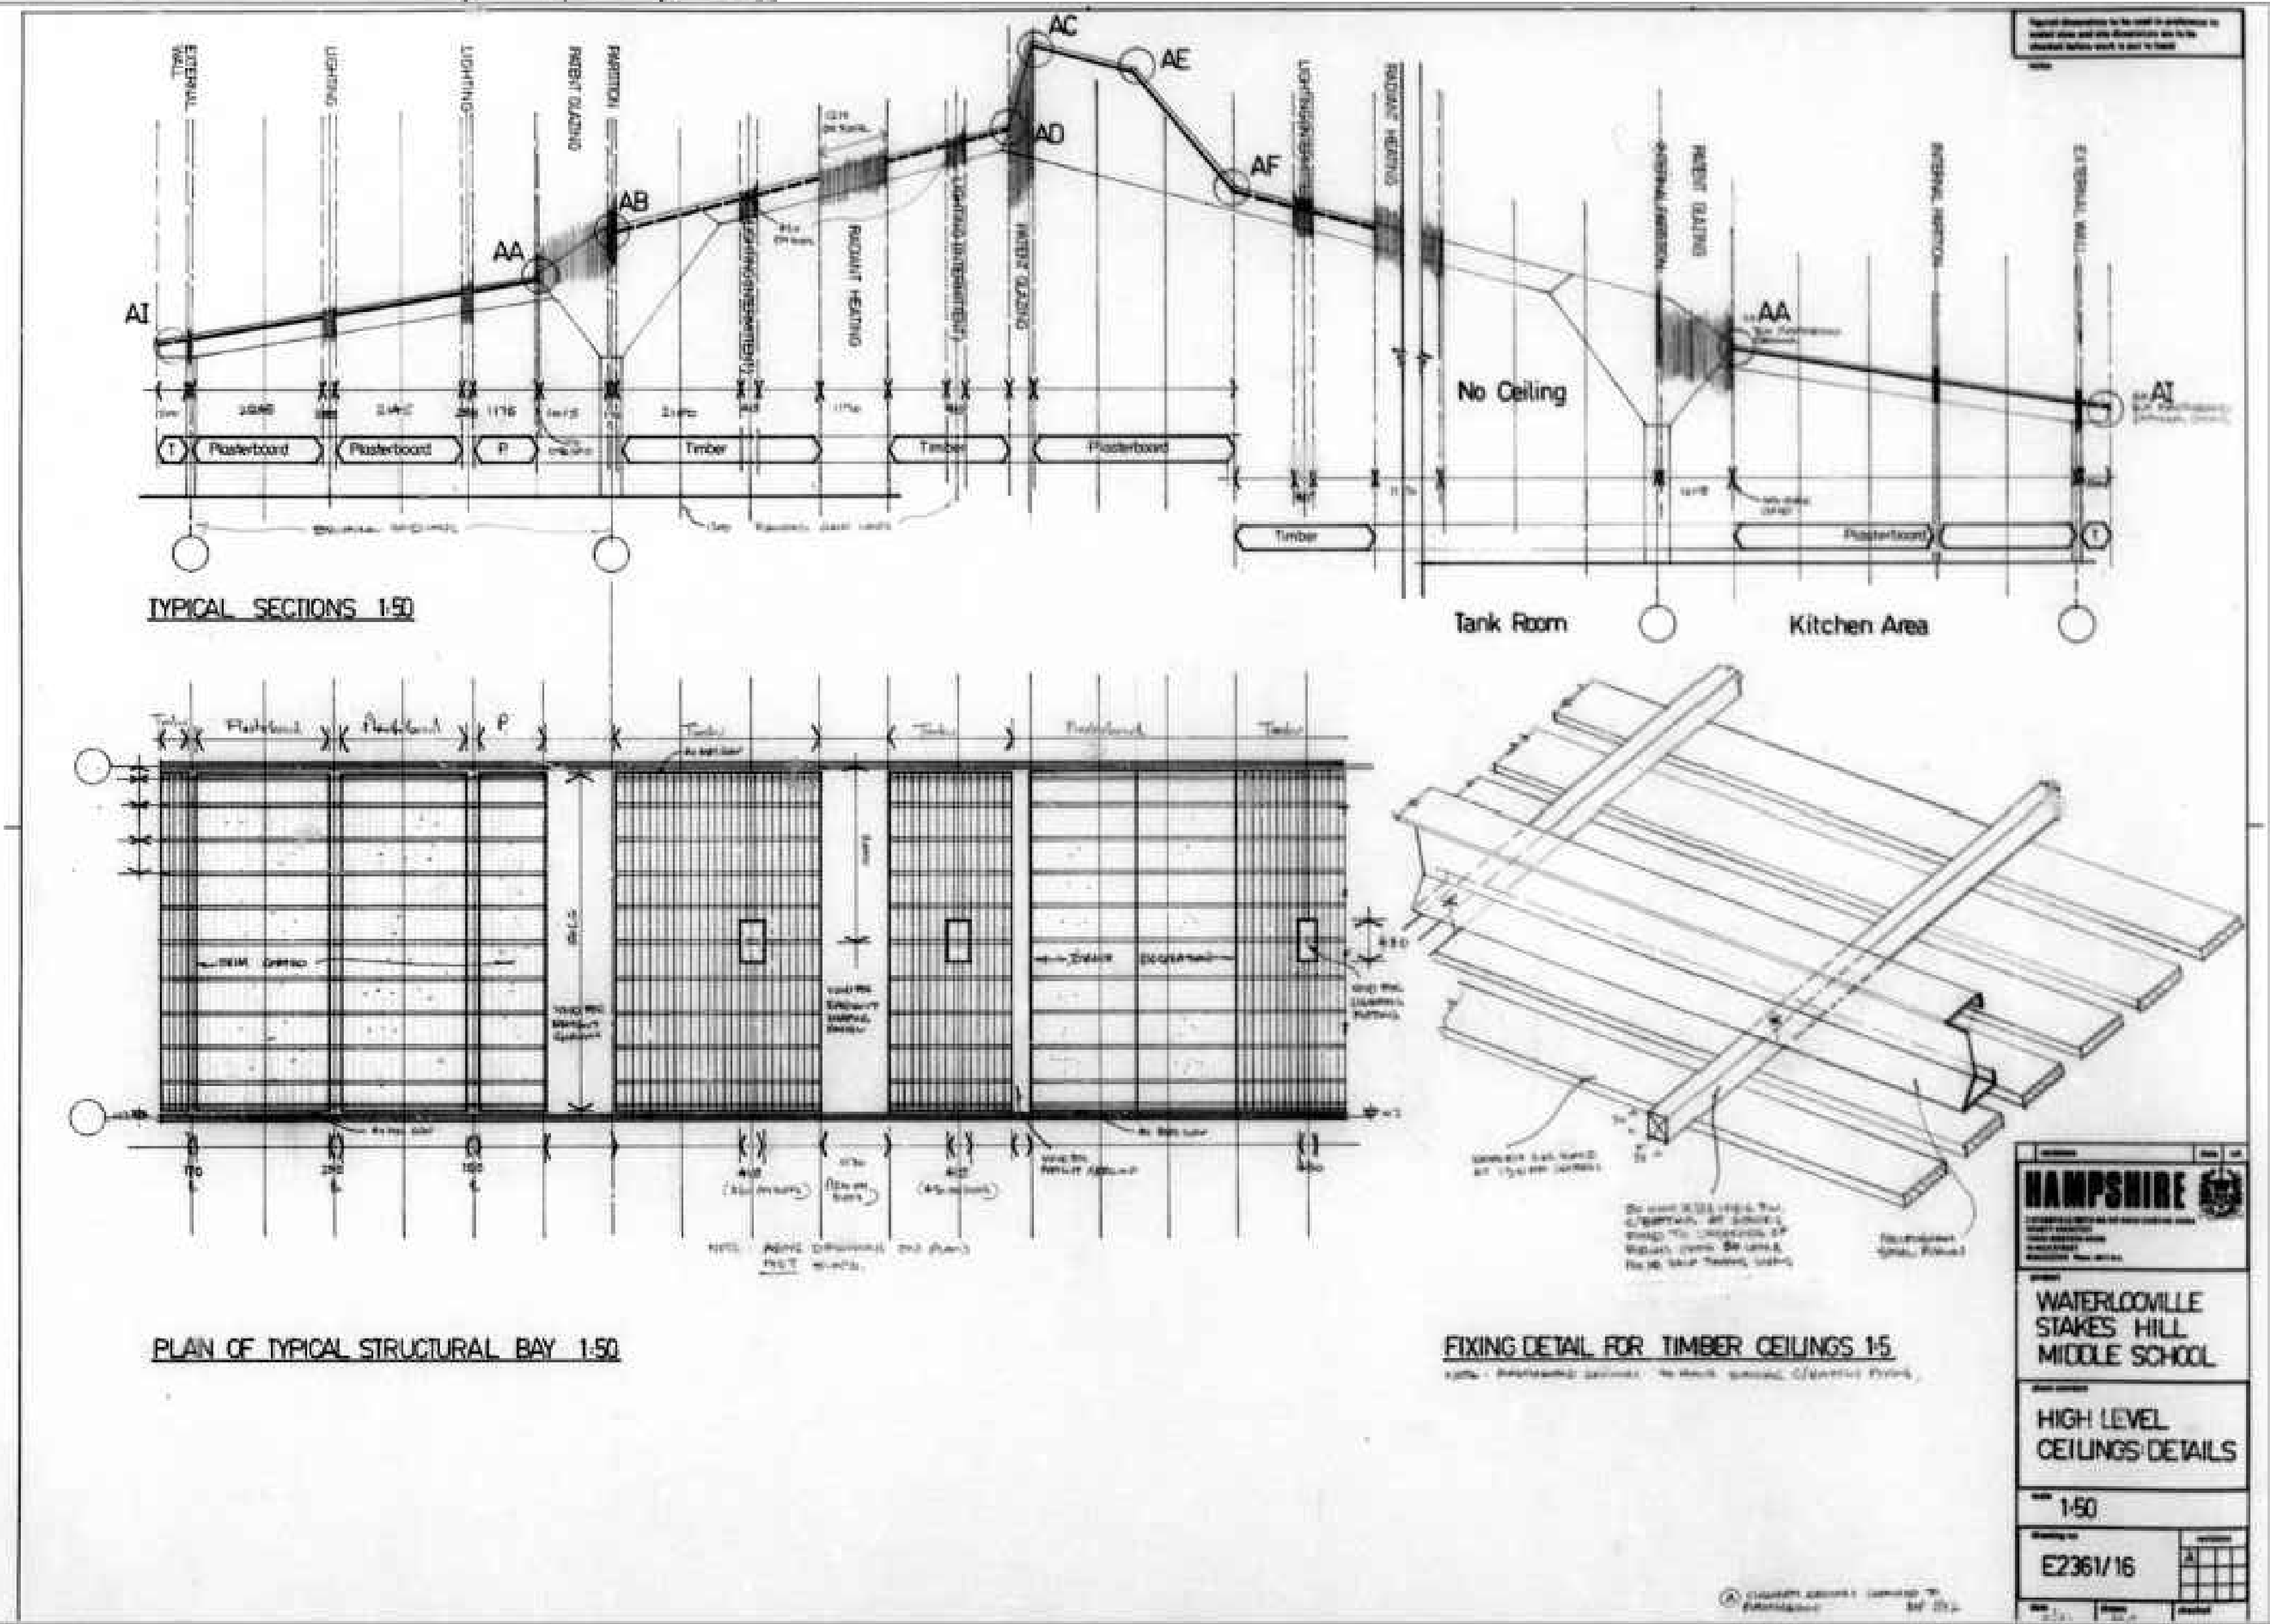

General Notes

1. This drawing is © copyright Hampshire County Council 2023. No unauthorised reproduction of any kind is permitted.
2. No dimensions to be scaled from this drawing. Verify all dimensions prior to construction. Immediately report any discrepancies on the document to the Architect/Contract Administrator. This document shall be read in conjunction with associated models, specifications and related consultant's documents.
3. Drawing to be read with all relevant Architectural, Interiors, Structural, M&E, Drainage/Public Health, Landscape, Civils and Interiors drawings and specifications.
4. This map is reproduced from Ordnance Survey material with the permission of Ordnance Survey on behalf of the controller of Her Majesty's Stationery Office © Crown copyright. Unauthorised reproduction infringes Crown Copyright & may lead to prosecution or civil proceedings (100019180) 2023.

Hampshire County Council

Notes:

P1	S0 INITIAL STATUS	3/15/2023	XXX	XXX

Rev	Description	Date	By	Chkd
-----	-------------	------	----	------

HCC Property Services,
Three Minsters House,
75 High Street, Winchester SO23 8UL
tel: (01962) 847801

Property Services

PROJECT NAME
Springwood Junior School, Waterlooville

SHEET NAME
Original Roof & Ceiling Details

SCALE	DRAWN	CHKD	APRV
NTS @ A0	JT	JC	JC
DRAWING No. project code - originator - volume - level - type - role - number			version
C10326 P11		P1	.00
SUITABILITY code description			