


Key

Existing retained construction


New construction / infill

Demolitions

NB: Existing external cavity wall width TBC on site, currently assumed at 50mm.

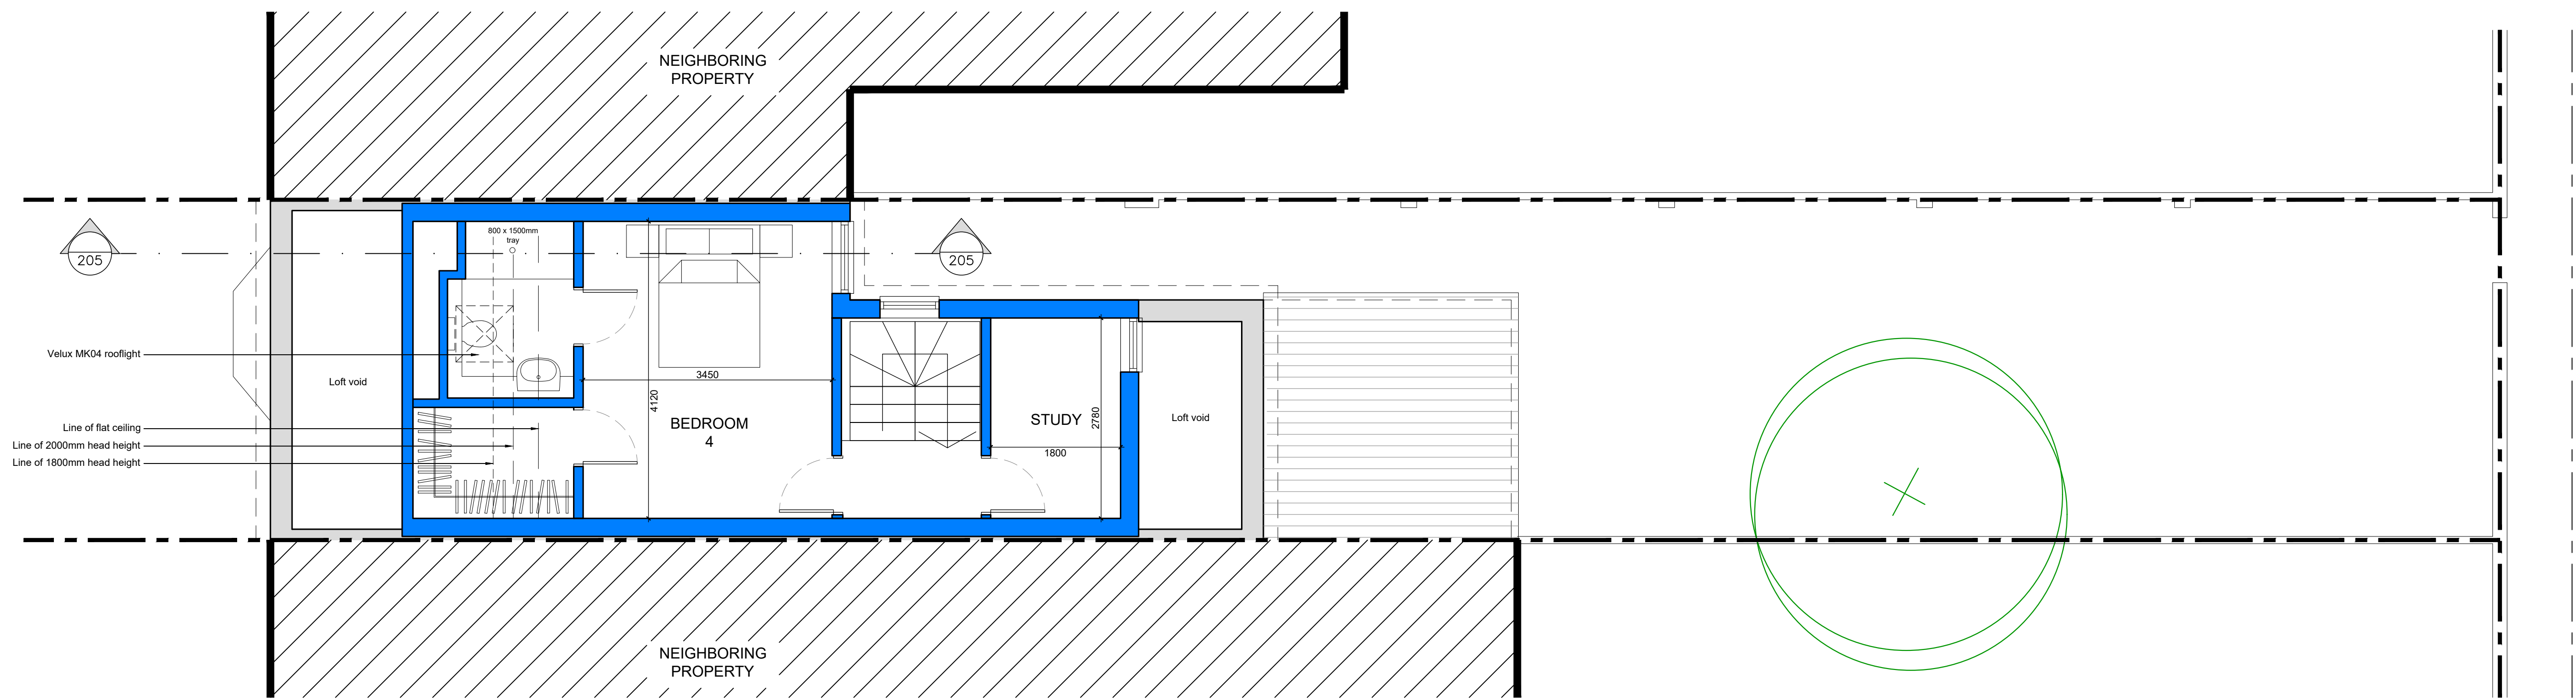

LOFT FLOOR PLAN

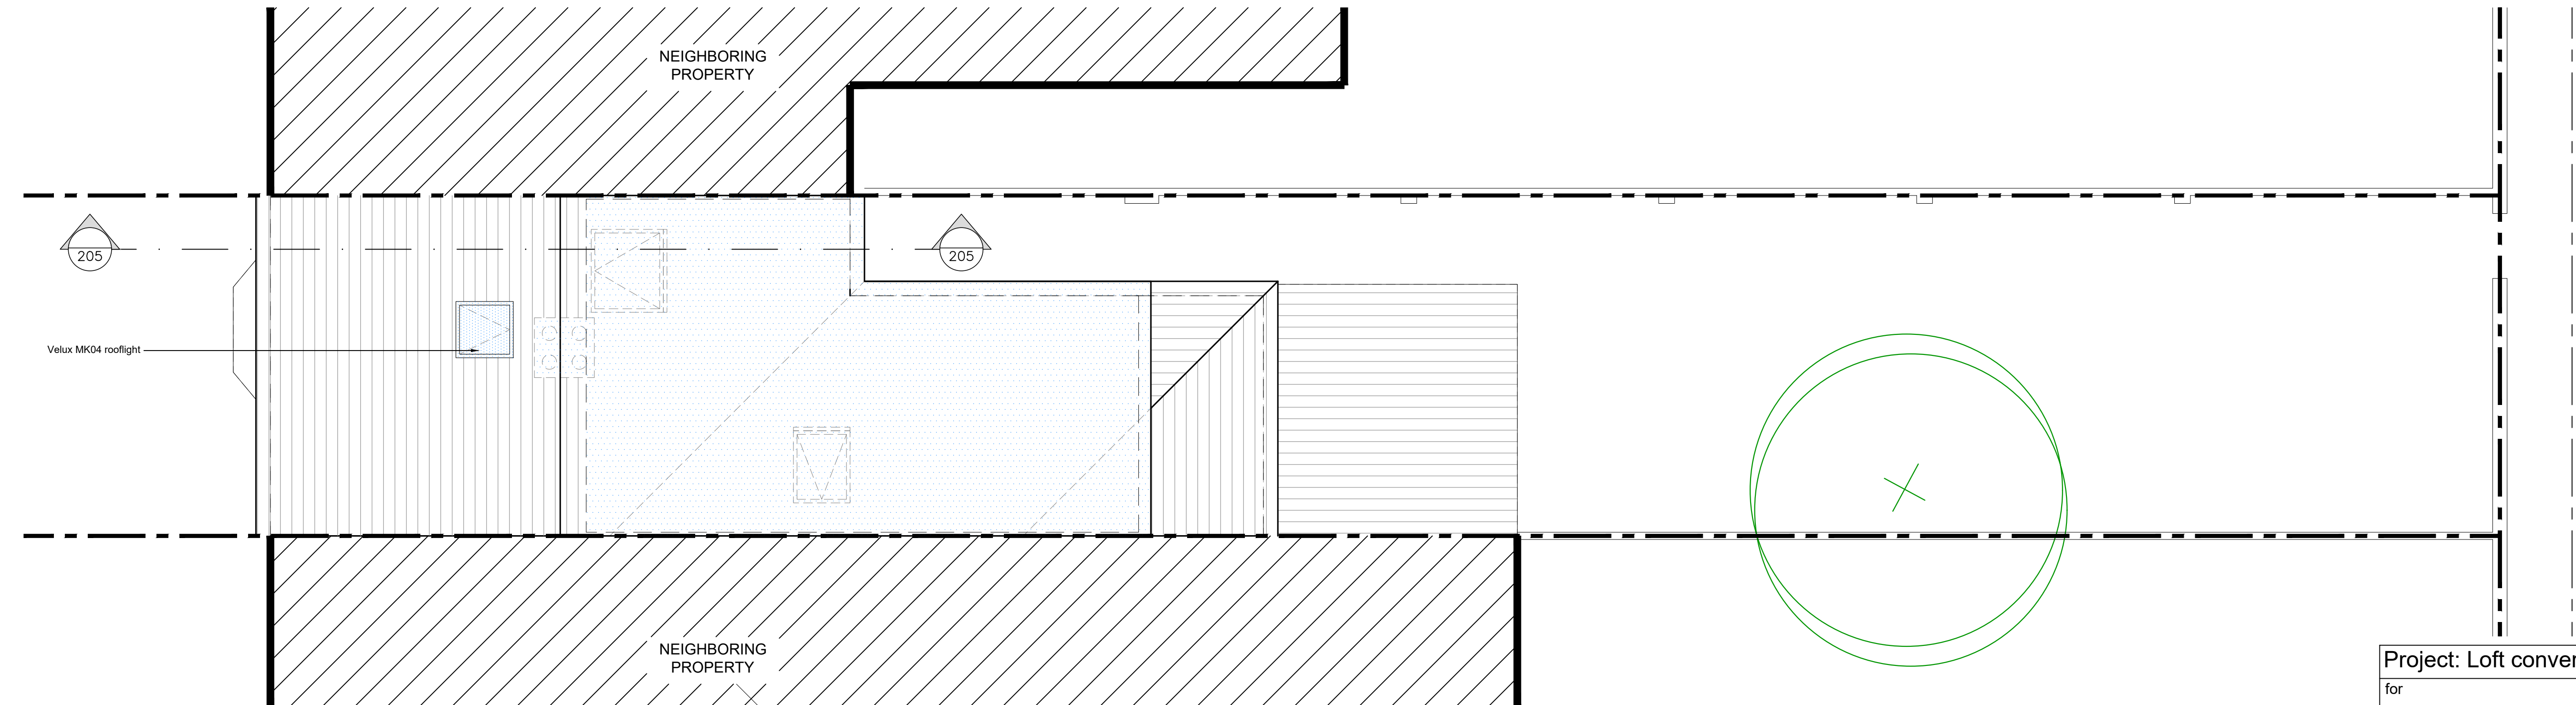

ROOF PLAN

--	--	

Project: Loft conversion

for

Dawn & Jeff Leigh-Jones

at

89 North Street,
Emsworth,
Hampshire,
PO10 7PQ

Contact: [Michael Austin RIBA](#)

E-mail: project@austinglebbon.co.uk

Web: www.austinglebbon.co.uk

Phone: 01730 887559

Dwg Ref: 22111 [PL]203

Rev: A

Date: Aug 2023

